


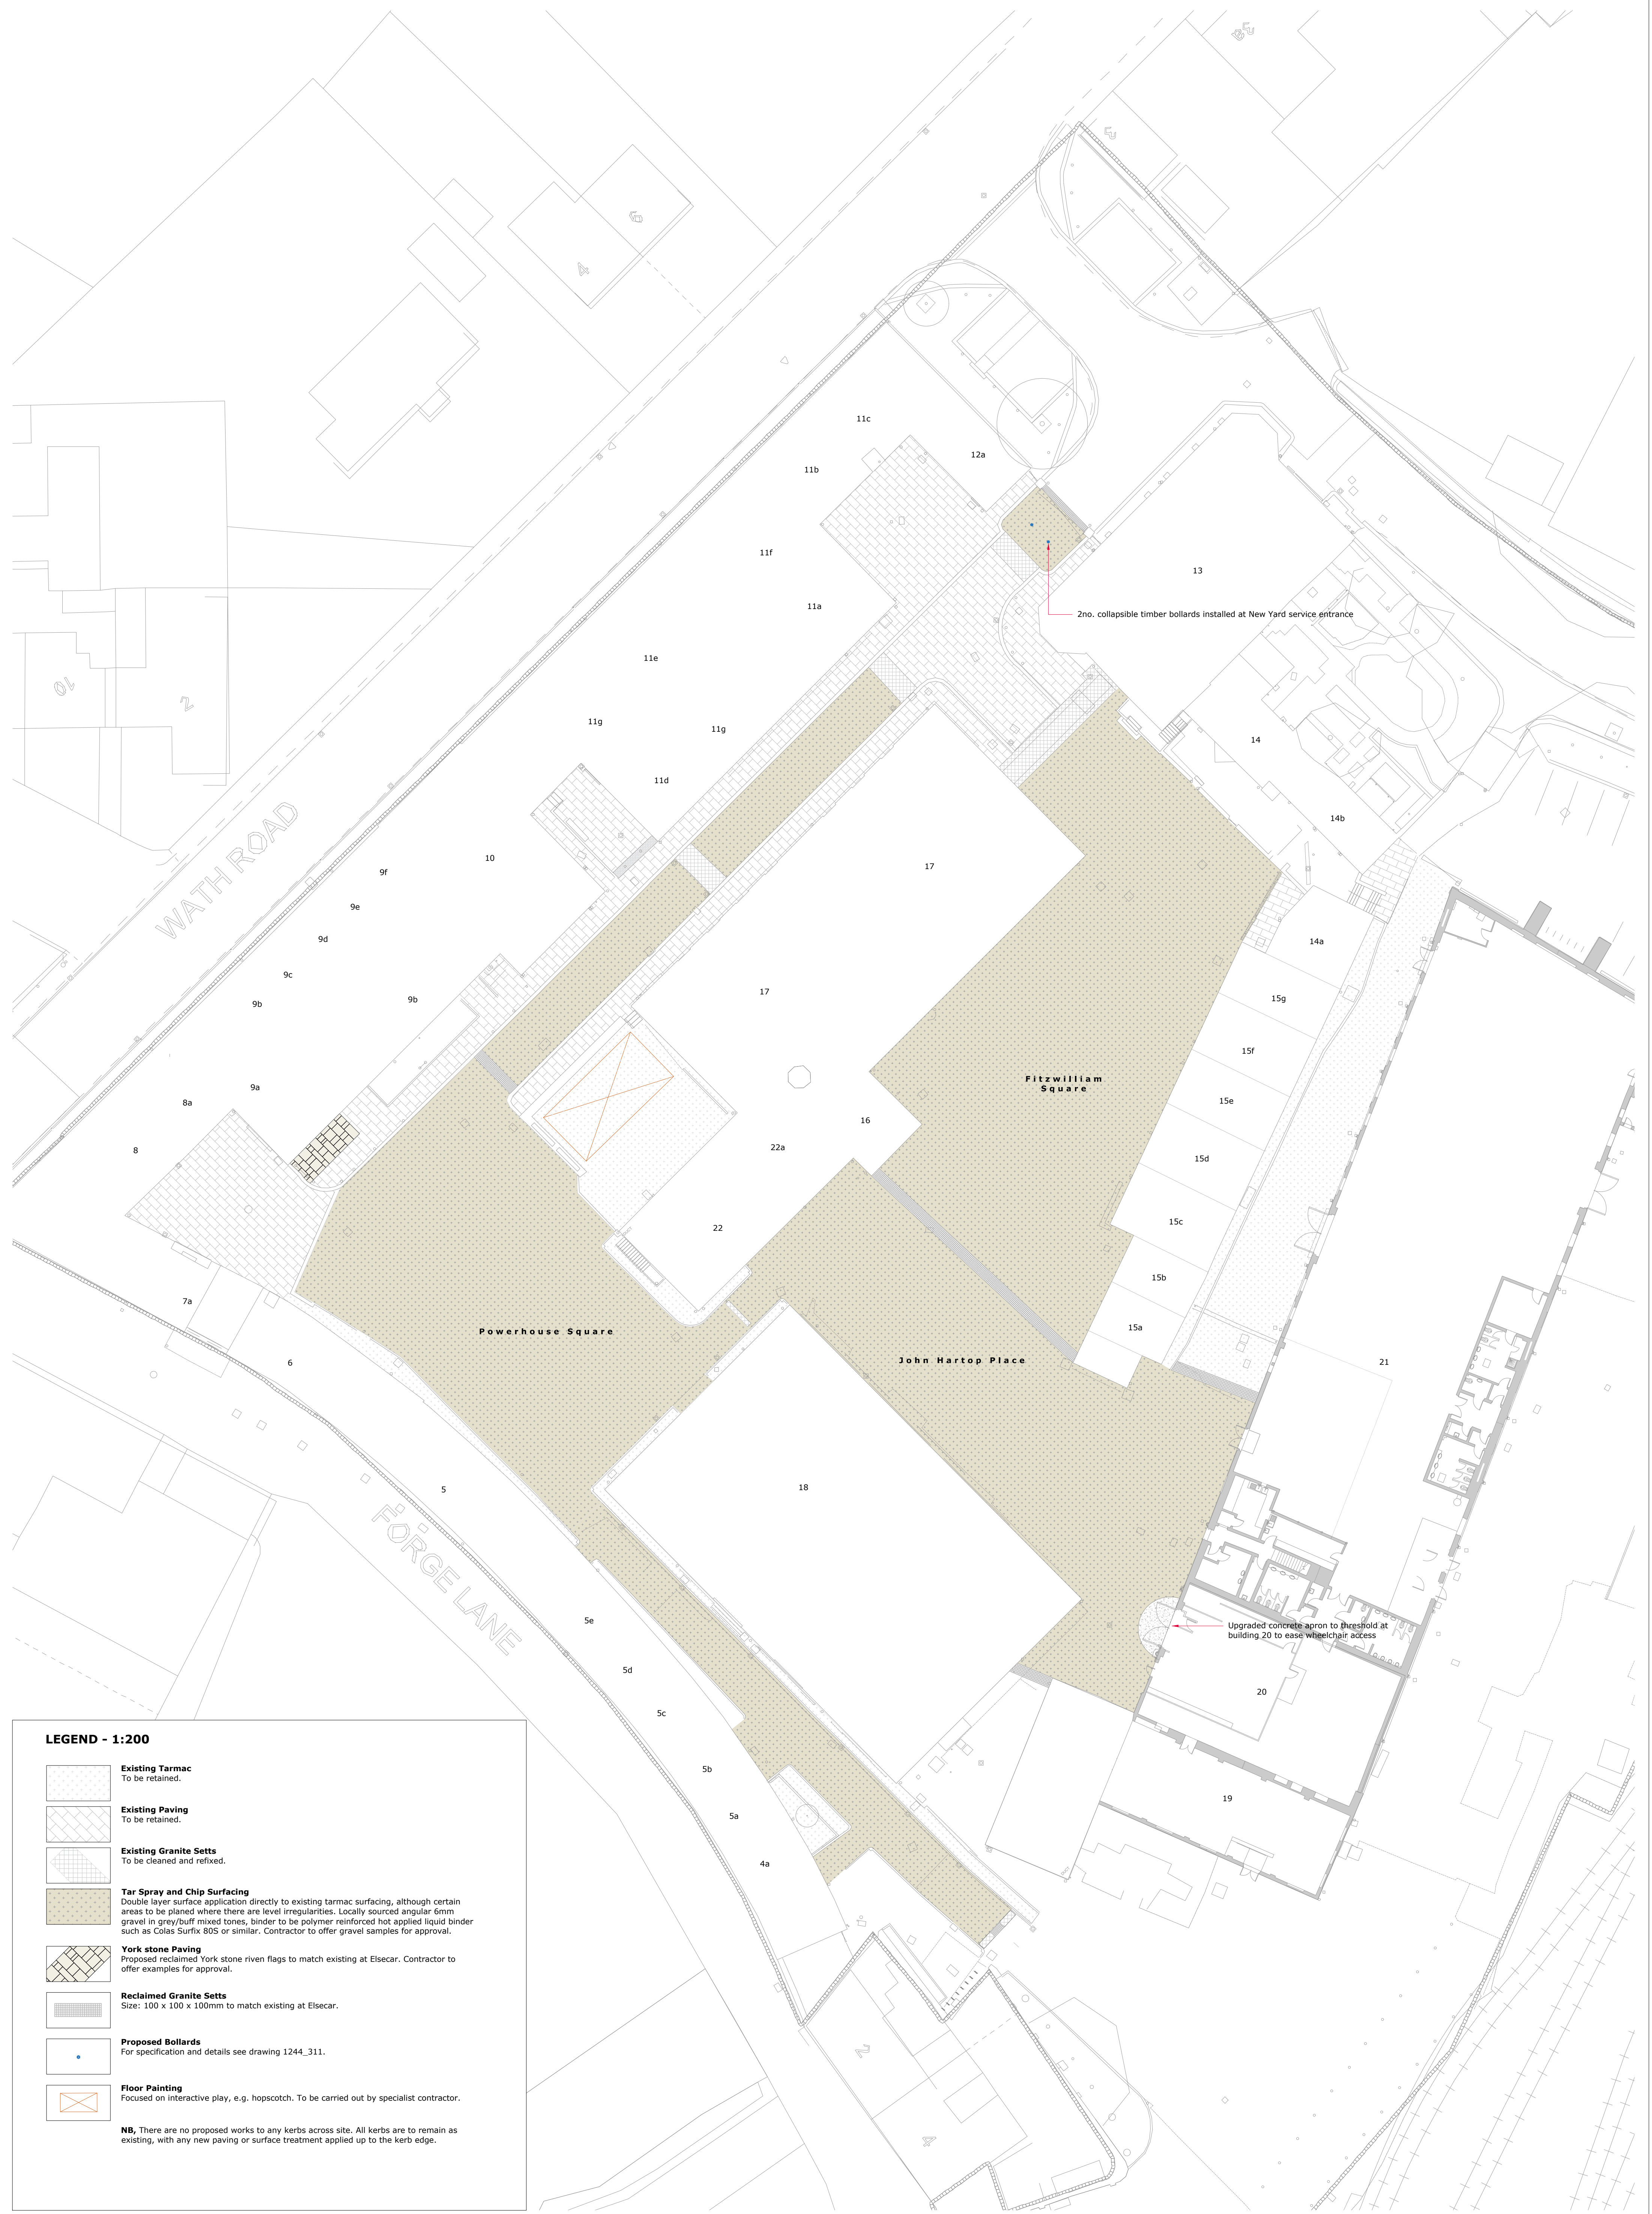

LEGEND - 1:200

- Existing Tarmac**
To be retained.
- Existing Paving**
To be retained.
- Existing Granite Setts**
To be cleaned and refixed.
- Tar Spray and Chip Surfacing**
Double layer surface application directly to existing tarmac surfacing, although certain areas to be planed where there are level irregularities. Locally sourced angular 6mm gravel in grey/buff mixed tones, binder to be polymer reinforced hot applied liquid binder such as Colas Surfix 80S or similar. Contractor to offer gravel samples for approval.
- York stone Paving**
Proposed reclaimed York stone riven flags to match existing at Elsecar. Contractor to offer examples for approval.
- Reclaimed Granite Setts**
Size: 100 x 100 x 100mm to match existing at Elsecar.
- Proposed Bollards**
For specification and details see drawing 1244_311.
- Floor Painting**
Focused on interactive play, e.g. hopscotch. To be carried out by specialist contractor.
- NB**, There are no proposed works to any kerbs across site. All kerbs are to remain as existing, with any new paving or surface treatment applied up to the kerb edge.

Rev	Description	By	Chk	Date	NOTES - IF IN DOUBT, ASK	CDM - SAFETY, HEALTH & ENVIRONMENTAL INFORMATION	1244_ELSECAR		Drawing Issue Status		SouthernGreen
--	REBA 4 issue for coordination.	EF	RS	29.09.23	<p>Principal Designer:</p> <p>In addition to the hazards/ risks normally associated with the types of work detailed on this drawing, note the following project specific risks which require attention/ mitigation by the contractor undertaking the works:</p> <p>Construction: (add notes/ none identified) Maintenance/ Cleaning: (add notes/ none identified) Decommissioning/ Demolition: (add notes/ none identified)</p> <p>It is assumed that all works will be carried out by a competent contractor, working where appropriate, to their own approved method statement. This is not an exhaustive list and reference must be made to the Construction Phase Plan or Health and Safety File and any additional Risk Assessment documents available.</p>	<p>1. Do not scale directly from this drawing. 2. All dimensions are in metres. 3. All levels are shown in metres Above Ordnance Datum (AOD). 4. All levels and dimensions are to be checked on site by the site manager/contractor prior to commencing any works or ordering any materials. 5. This drawing is to be viewed in conjunction with all other detailed drawings and specifications from all members of the design team. 6. Any conflicts/discrepancies are to be highlighted to Southern Green prior to commencing works or ordering any materials.</p>	<p>Hard Landscape General Arrangement - Full Package</p> <p>1299_111F</p> <p>1:250 @ A1</p>	<p>Rev -</p> <p>26.09.23</p>	<div>☐ Comment/ Approval ☐ Costing ☒ Planning ☐ Tender</div> <div>☐ Contract ☐ Construction ☐ Record Dwg ☐ BIM</div>		