

3 FAR VIEW TERRACE S70 4W



FRONT



SIDE



REAR


EXISTING ELEVATIONS 1:100



FRONT



SIDE

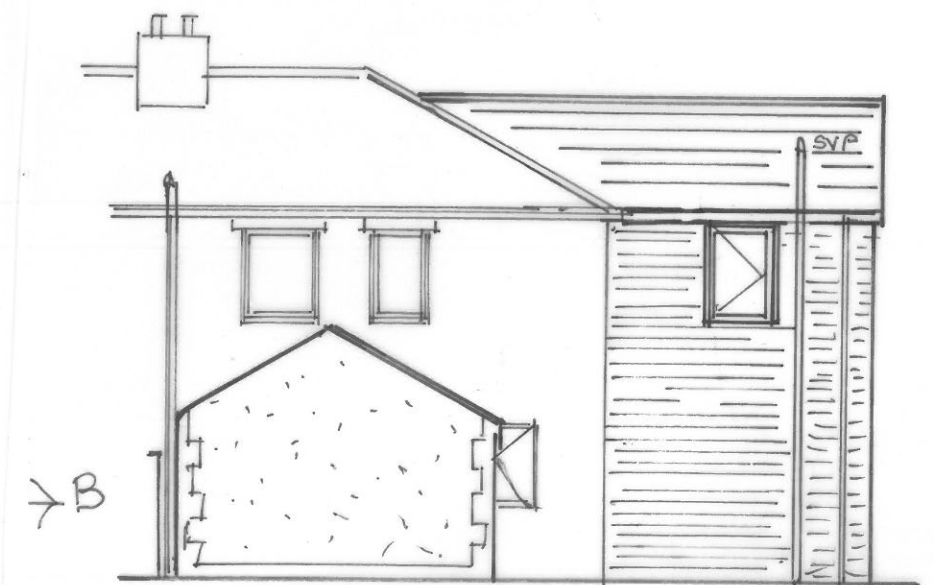

REAR

All openings in ext. walls have Catnic CG90/100 lintels over with min 60 end cavity tray with weeps to all.

PROPOSED ELEVATIONS 1:100