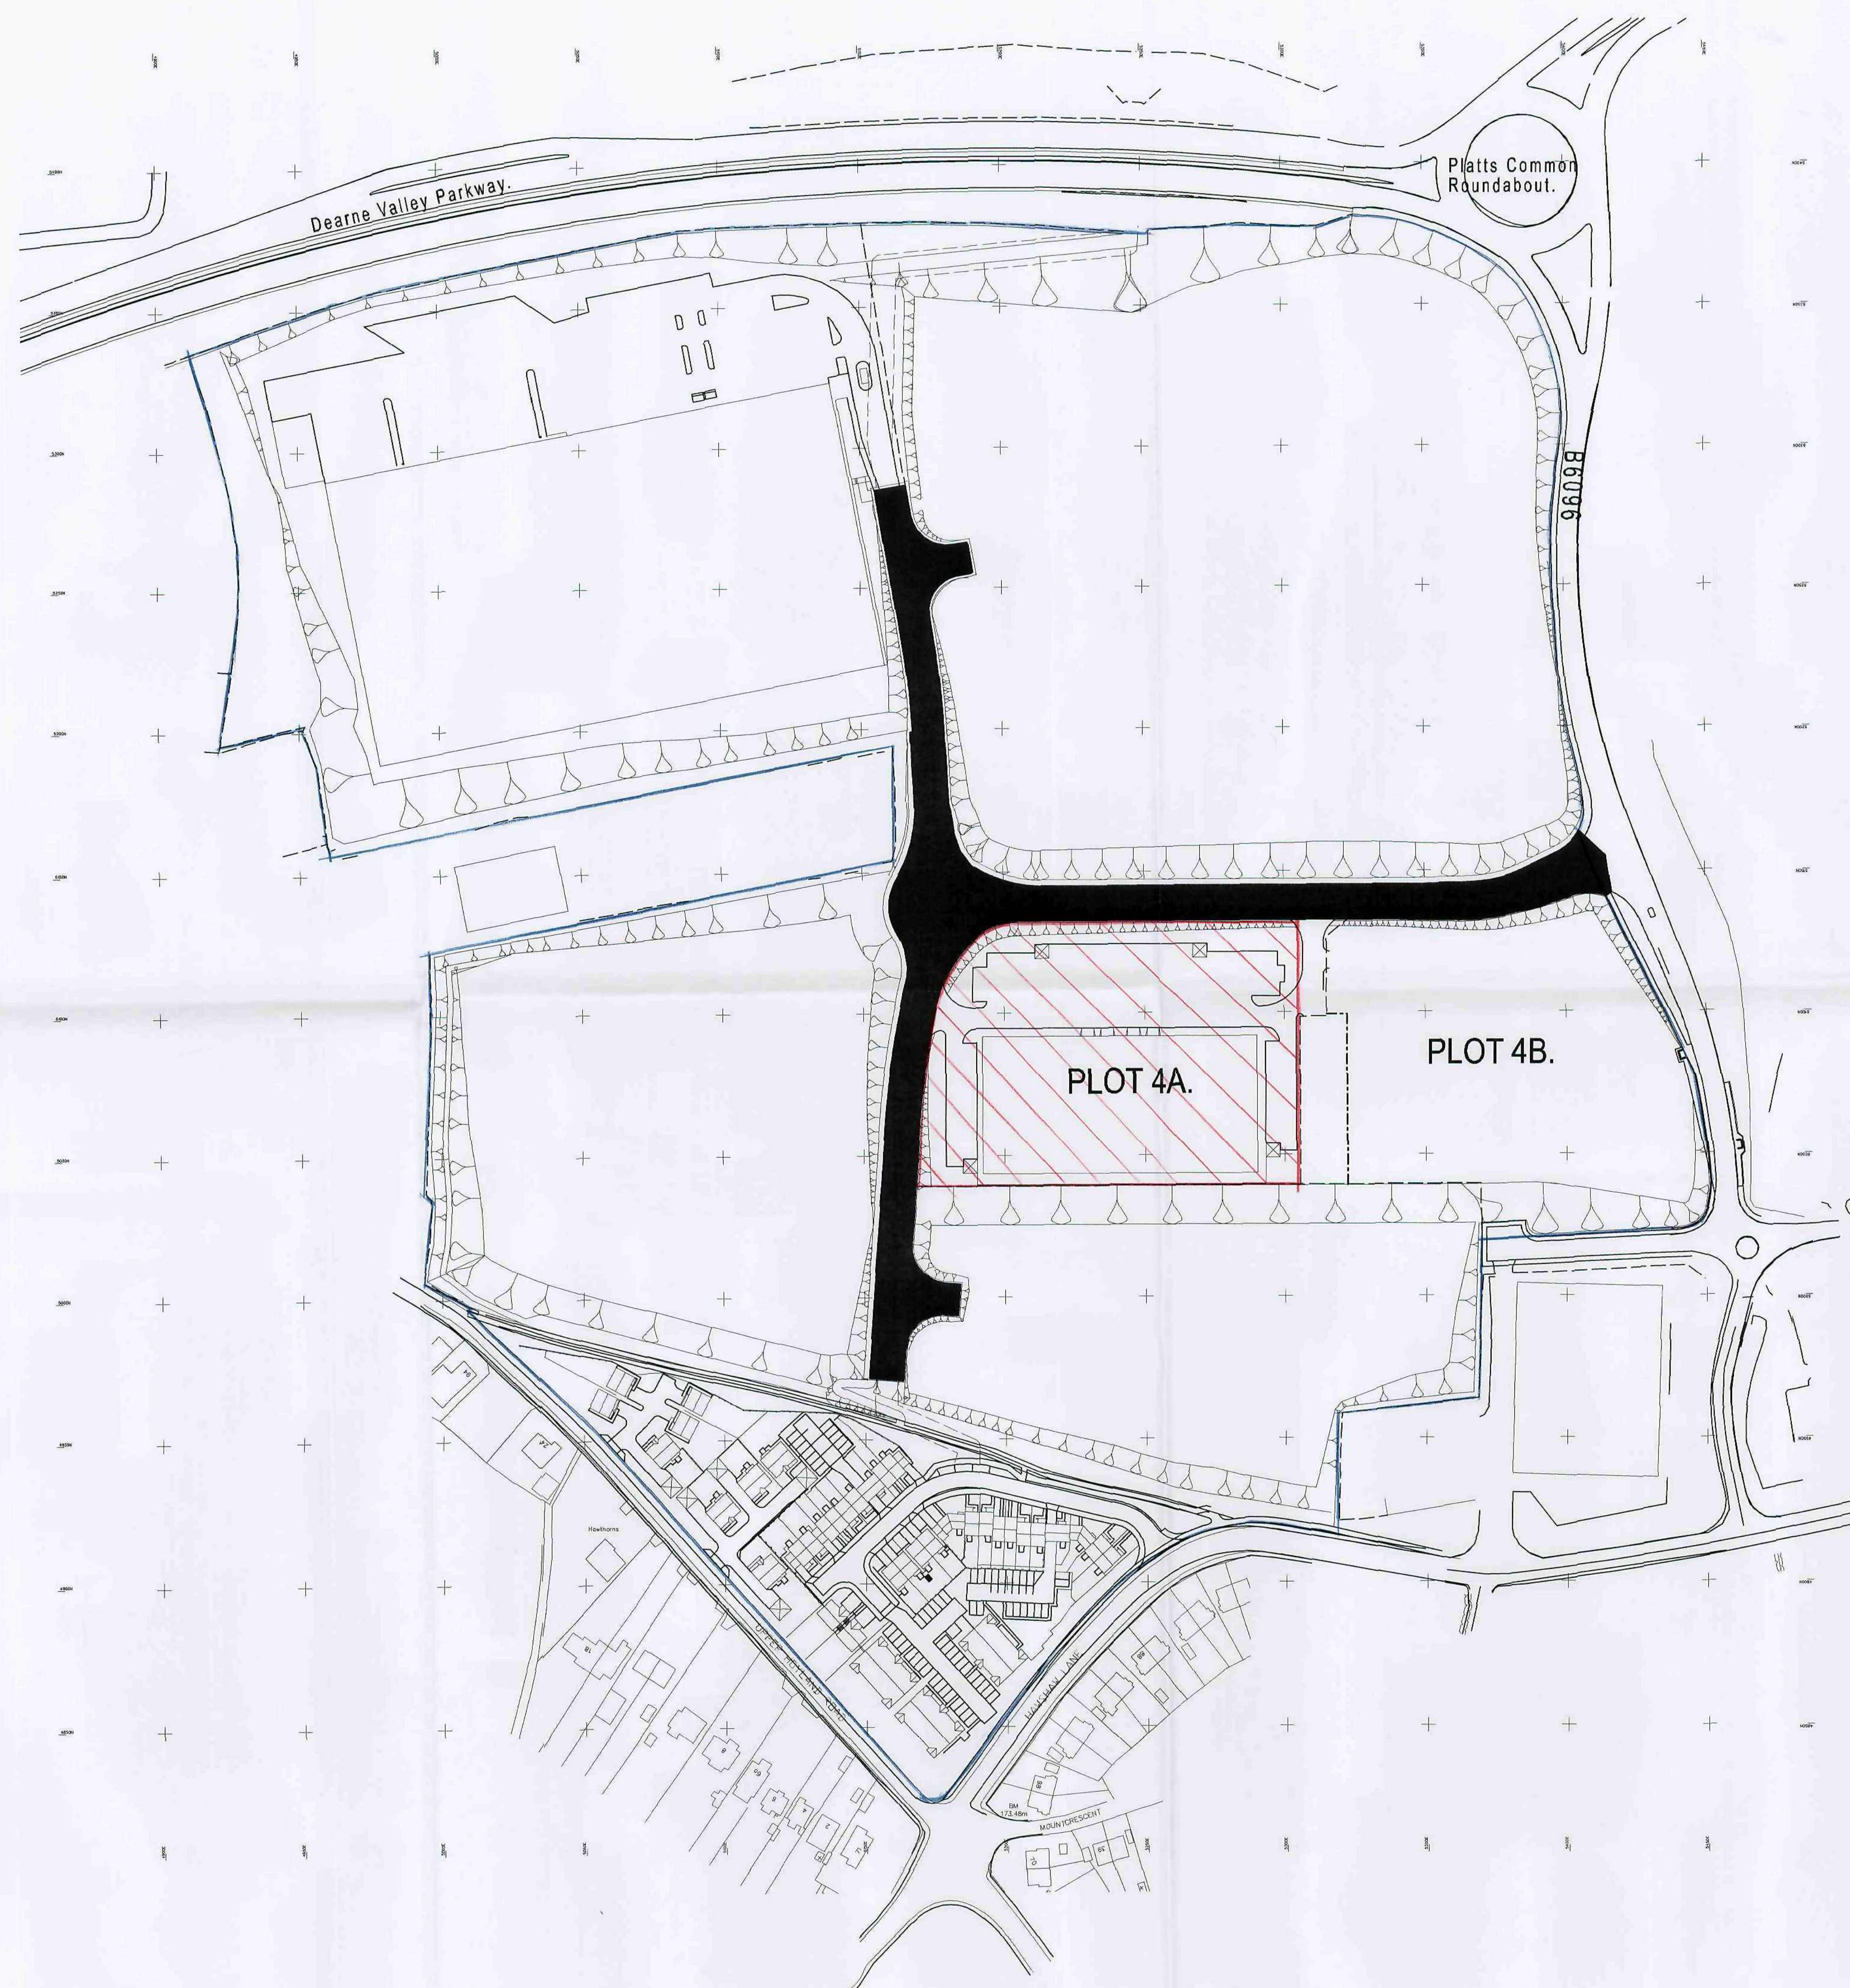


VERIFICATION STATUS	VERIFIED BY	DATE
INFORMATION / DESIGN		
PLANNING		11/08
BUILDING CONTROL		
MEASUREMENT		
TENDER		
CONSTRUCTION		
FINAL ISSUE INCORPORATING ALL AUTHORISED VARIATIONS		
RISK ASSESSMENT CHECK		
ACCESS / DDA COMPLIANCE CHECK		DATE

REV	DESCRIPTION	DRN	CK'D	DATE

W^M SAUNDERS PARTNERSHIP LLP

WSP

ARCHITECTS
CONSULTING ENGINEERS
QUANTITY SURVEYORS
COST CONSULTANTS
INTERIOR DESIGNERS
PROJECT MANAGERS
BUILDING SURVEYORS
CDM CO-ORDINATORS

Sheppard Lockton House, Cafferata Way,
Newark on Trent, Notts. NG24 2TN
Tel: 01636 704 361 Fax: 01636 702 809

Also at: Leeds, Nottingham, London, Cardiff.

e-mail: newark@wm-saunders.co.uk
website: www.wm-saunders.co.uk

Project
**Proposed Alterations,
Unit 4A
Ashroyd Business Park,
Platts Common, Barnsley.**

Client
Ackroyd & Abbott Ltd

Title
Location Plan

Date Nov 08 Drawing No. 8199(SY)01

Drawn MH Scale 1:1250 @ A1


This drawing & any design thereon is the copyright of Wm Saunders Partnership LLP and must not be reproduced without their written consent.

Wm Saunders Partnership Limited Liability Partnership is registered in England and Wales with the Registration number OC 308323. The Registered Office is Sheppard Lockton House, Cafferata Way, Newark on Trent, Notts NG24 2TN.

Contractors must verify all dimensions at the site before commencing any work or making any shop drawings: no dimensions to be taken from drawing.

In accordance with CDM Regulations 7, 11 & 18, significant hazards have been identified and are unnoted thus.

Refer to the current Designers Risk Information Schedule for further details.

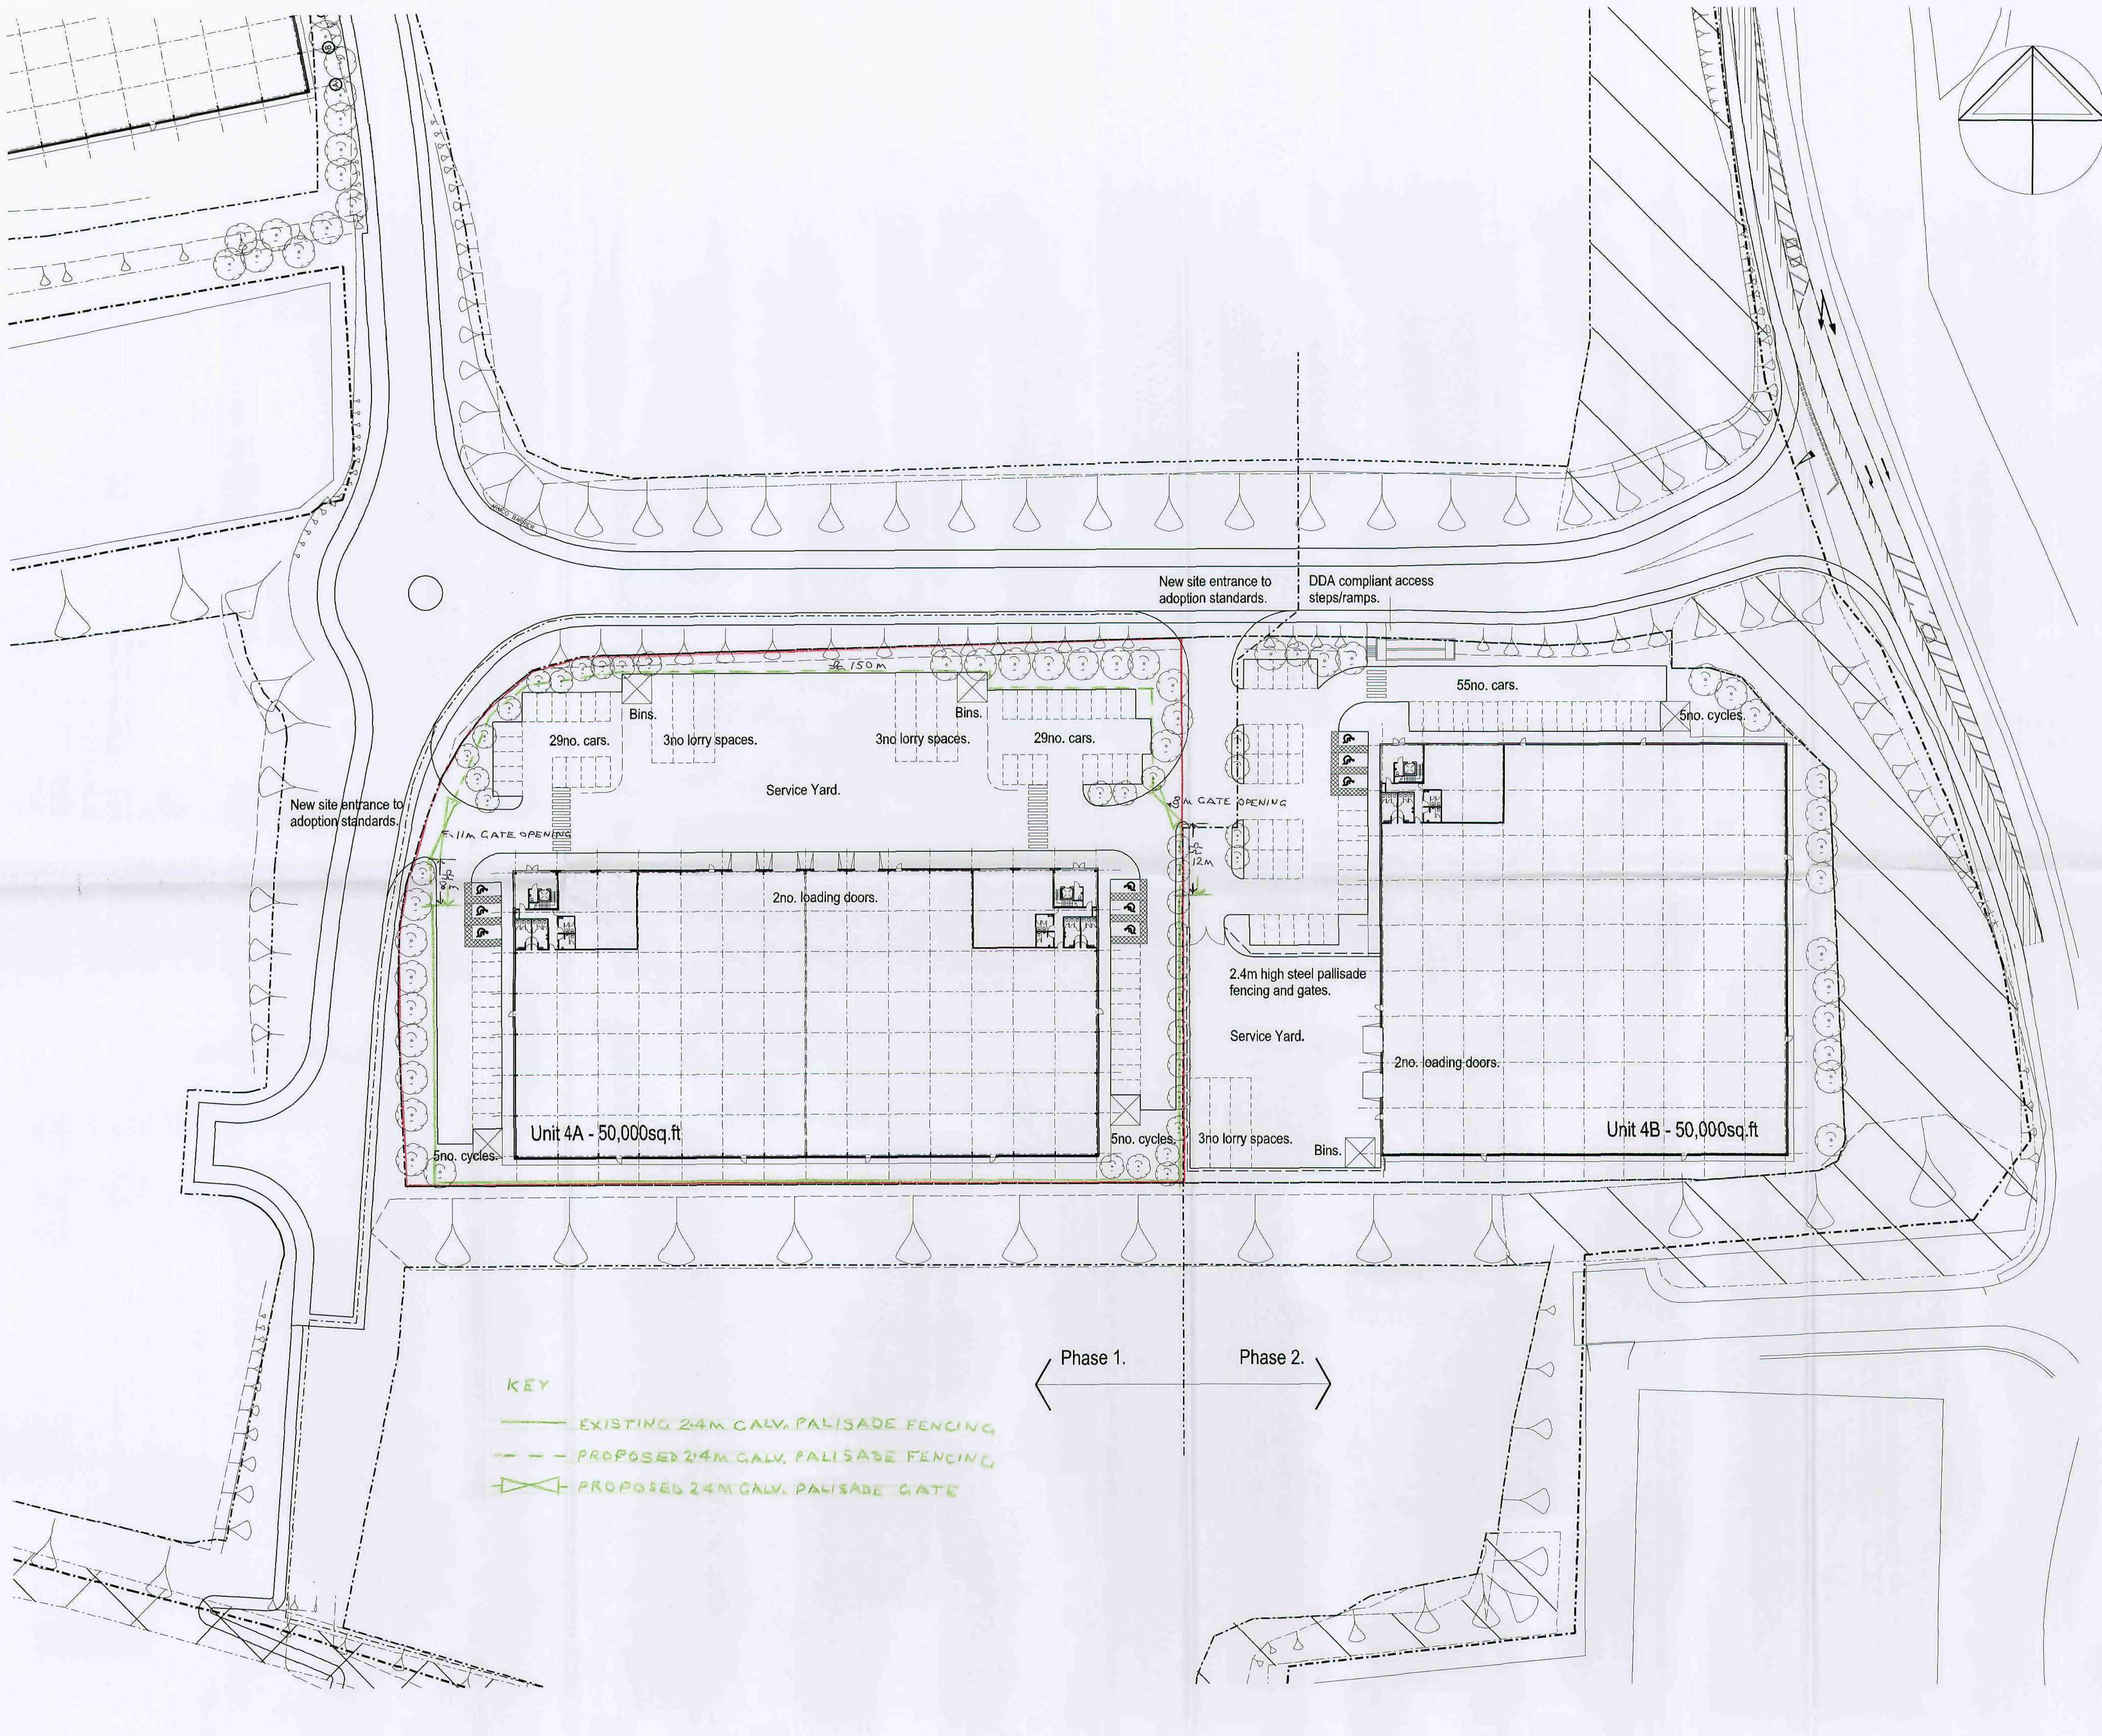

This drawing & any design thereon is the copyright of Wm Saunders Partnership LLP and must not be reproduced without their written consent.

Wm Saunders Partnership Limited Liability Partnership is registered in England and Wales with the Registration number OC 308323. The Registered Office is Sheppard Lockton House, Cafferata Way, Newark on Trent, Notts. NG24 2TN.

Contractors must verify all dimensions at the site before commencing any work or making any shop drawings: no dimensions to be taken from drawing.

In accordance with CDM Regulations 7, 11 & 18, significant hazards have been identified and are annotated thus:

Refer to the current Designers Risk Information Schedule for further details.

VERIFICATION STATUS	VERIFIED BY	DATE
INFORMATION / DESIGN	JMA	01/06
PLANNING		11/08
BUILDING CONTROL		
MEASUREMENT		
TENDER		
CONSTRUCTION		
FINAL ISSUE INCORPORATING ALL AUTHORISED VARIATIONS		
RISK ASSESSMENT CHECK		
ACCESS / DDA COMPLIANCE CHECK		DATE
Access, etc to be to AD M. Final design by Contractor.		10/06

REV	DESCRIPTION	DRN	CK'D	DATE

Key to Planning Departments landscaping requirements:-

indicates landscaped areas to boundary of site.

Note. Landscaping shown inside the plot is indicative only & is subject to the Planning Departments approval. Final parking requirements is subject to the Planning Departments approval.

W^M SAUNDERS PARTNERSHIP LLP

WSP

ARCHITECTS
CONSULTING ENGINEERS
QUANTITY SURVEYORS
COST CONSULTANTS
INTERIOR DESIGNERS
PROJECT MANAGERS
BUILDING SURVEYORS
CDM CO-ORDINATORS

Sheppard Lockton House, Cafferata Way,
Newark on Trent, Notts. NG24 2TN
Tel: 01636 704 361 Fax: 01636 702 809

Also at: Leeds, Nottingham, London, Cardiff.

e-mail: newark@wm-saunders.co.uk
website: www.wm-saunders.co.uk

Project

Proposed Development,
Plot 4,
Ashroyd Business Park,
Platts Common, Barnsley.

Client

Ackroyd & Abbott Ltd.

Title

Enlarged Site Layout.

Date Sept. 2006 Drawing No. E8199(D)02

Drawn SW Scale 1:500 @ A1