




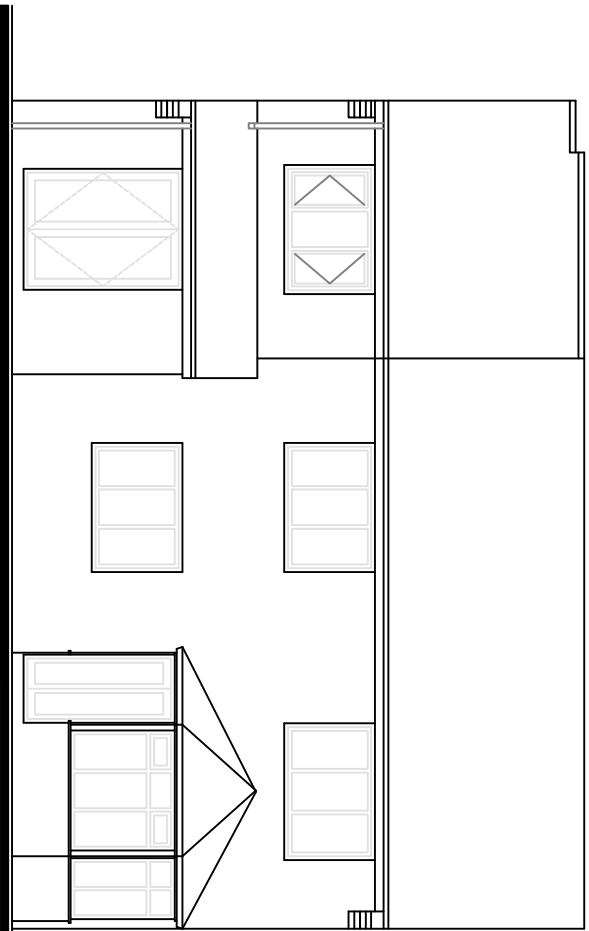


Existing Rear Elevation.

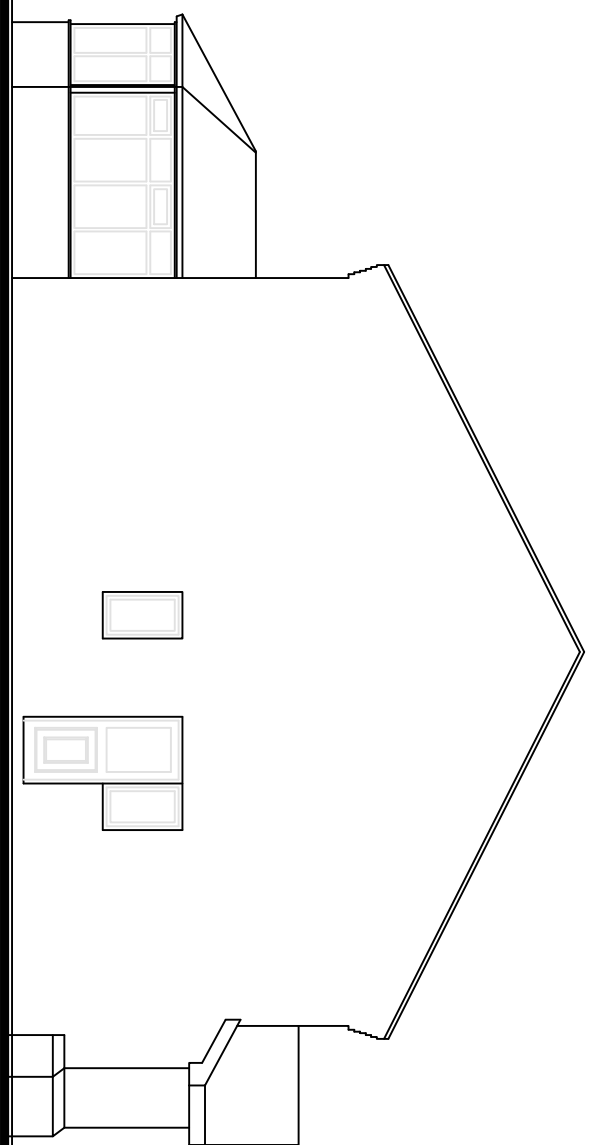


Existing Side Elevation.

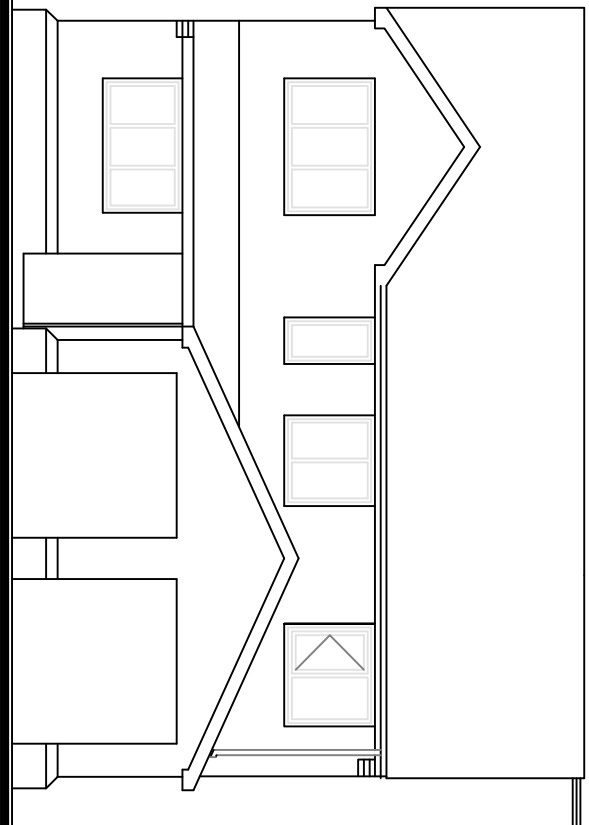


Existing Front Elevation.

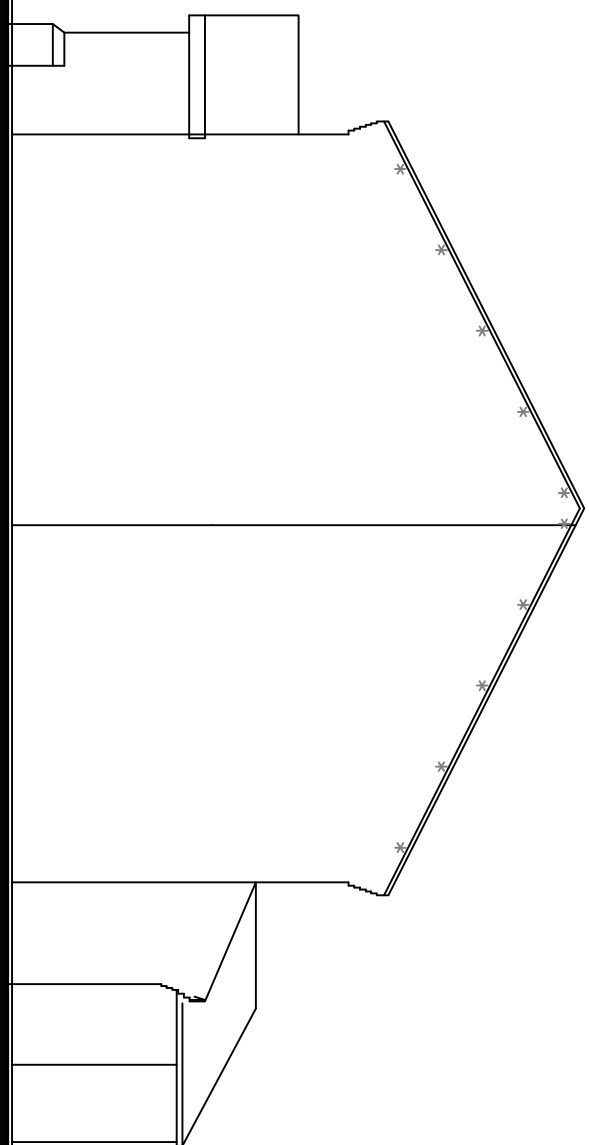


Existing Side Elevation.

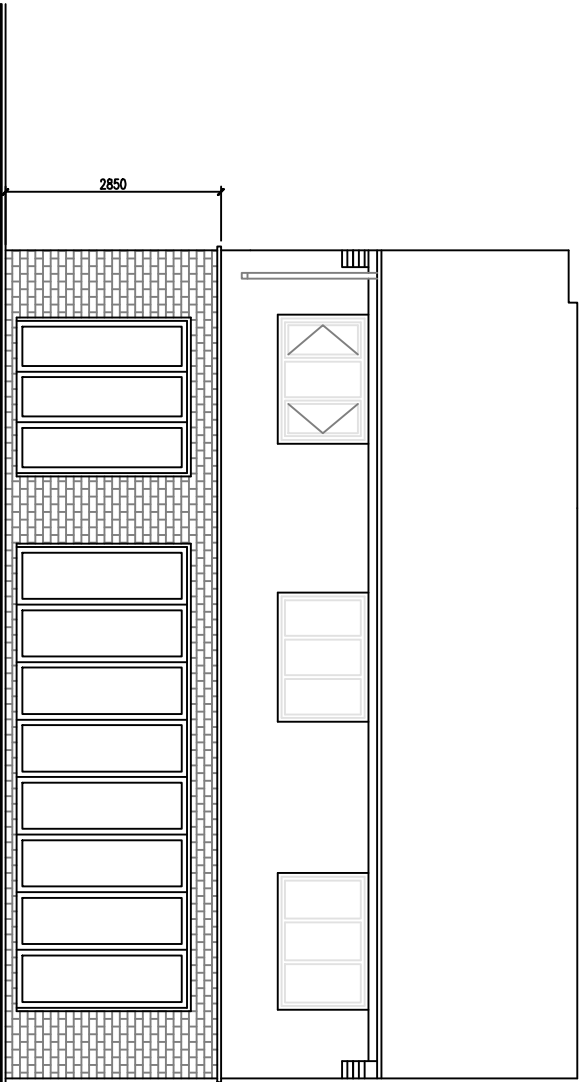


Proposed Rear Elevation.

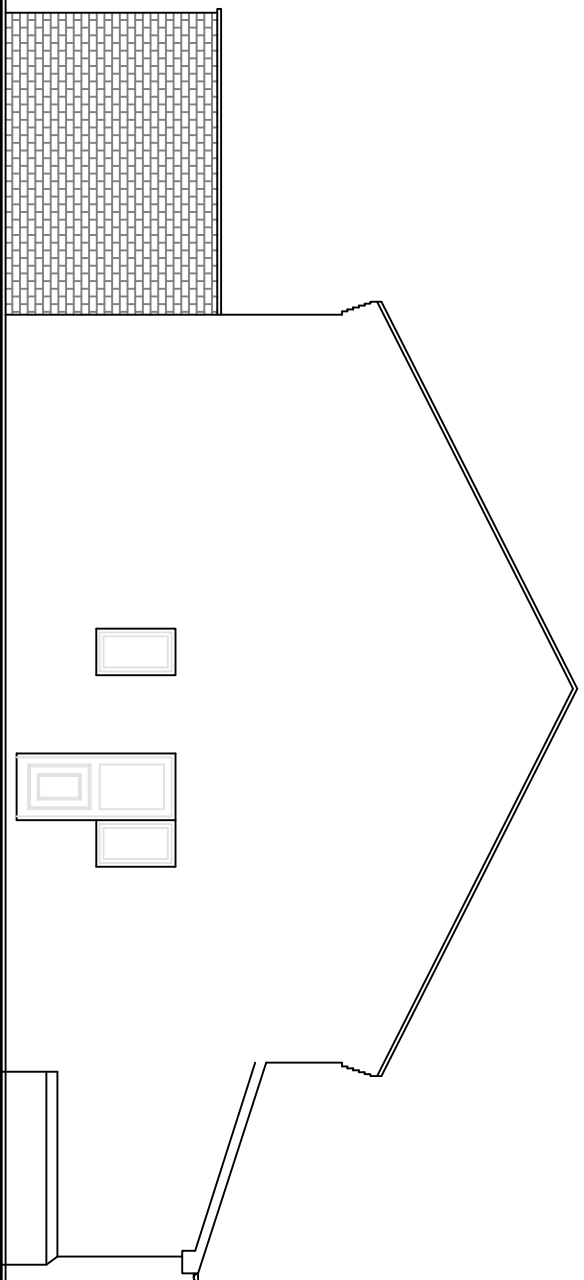


Proposed Side Elevation.

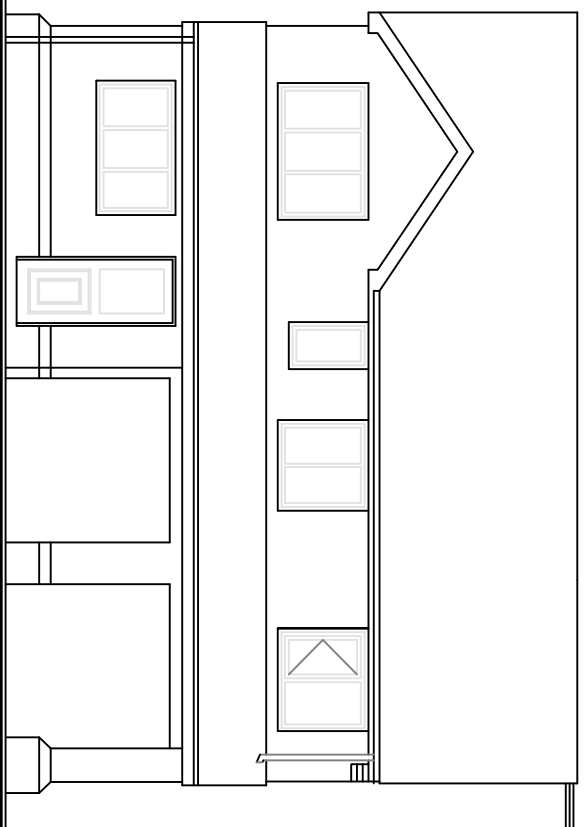

Proposed Front Elevation.

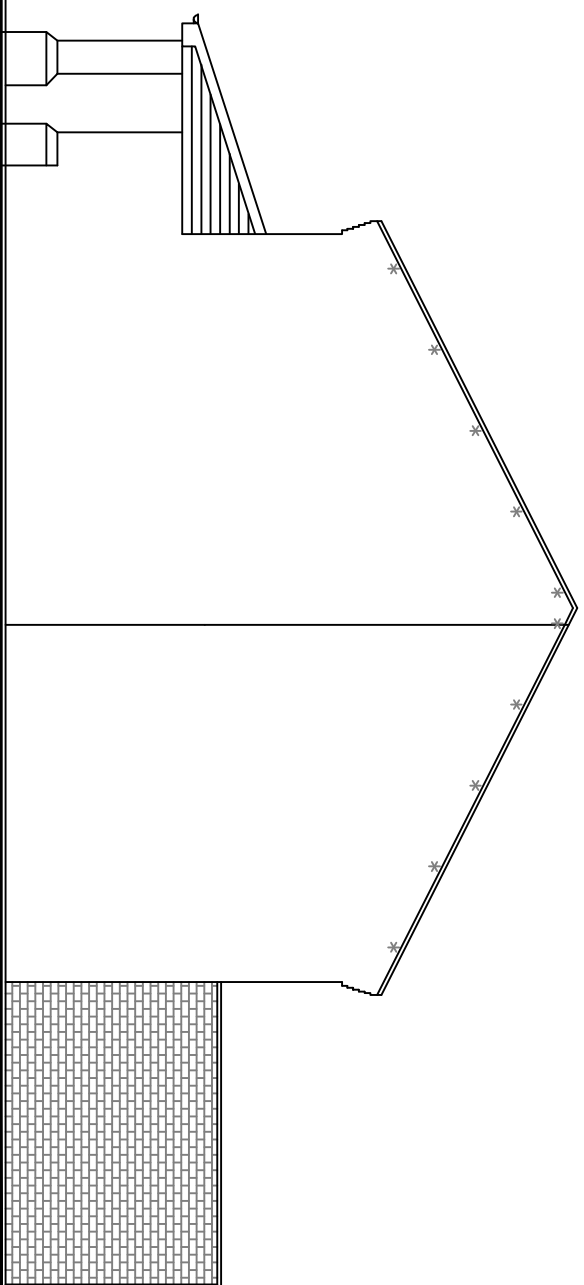


Proposed Side Elevation.

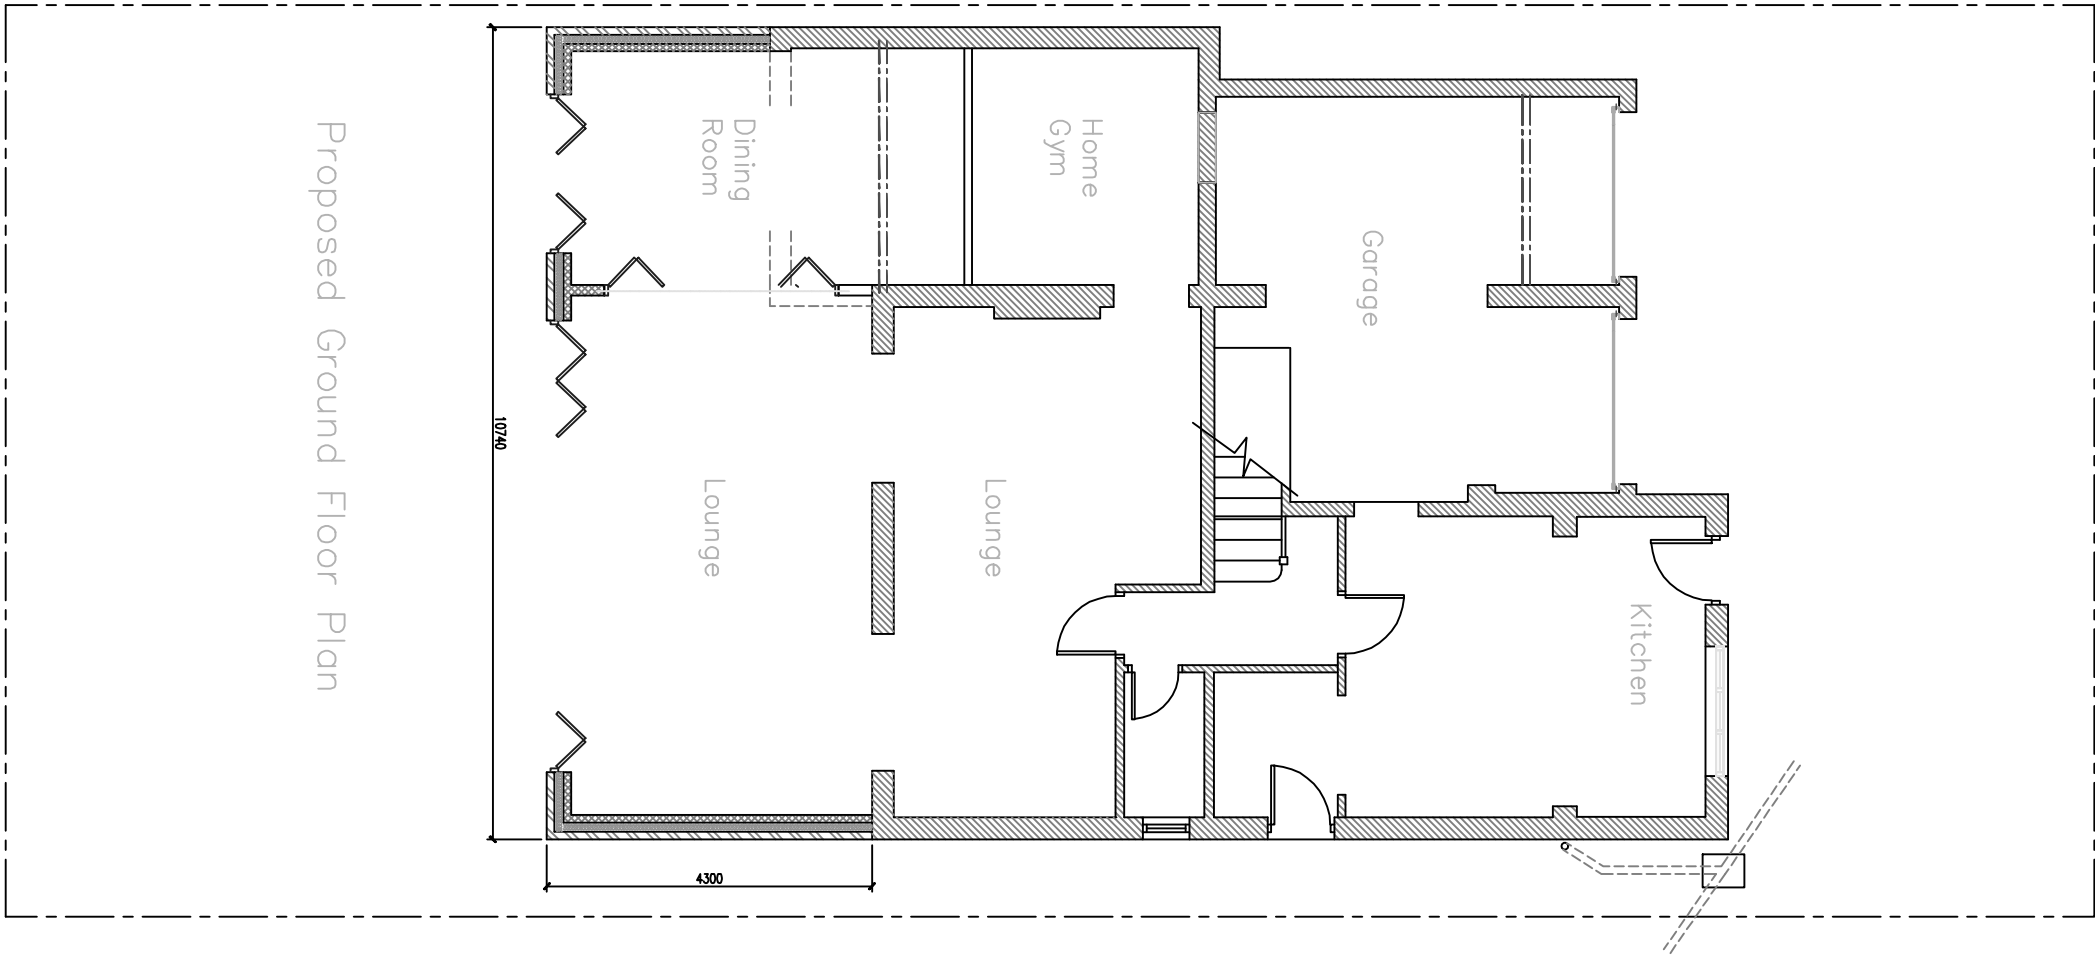

Proposed Ground Floor Plan

OS Map

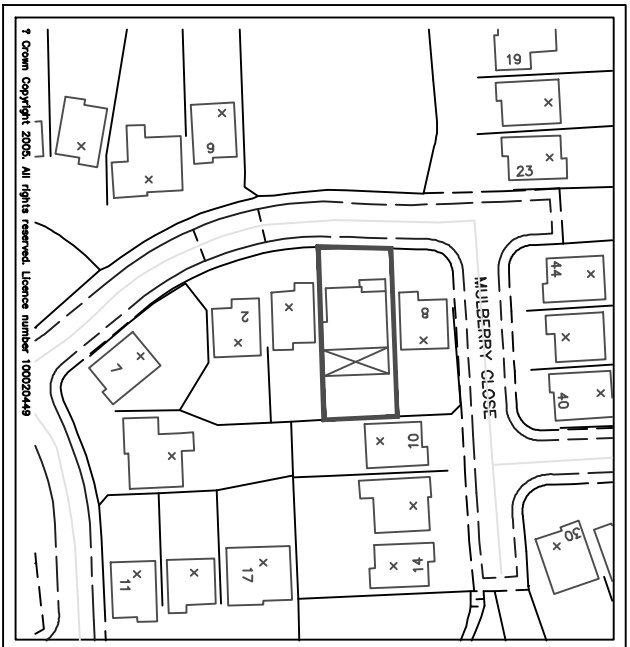

Location Plan 1:1250