


SCHEDULE OF PAYMENTS	
EXISTING GENERAL DAVIS	1
EXISTING ACCESSIBLE DAVIS	2
EXISTING GENERAL DAVIS	26
EXISTING TOTAL DAVIS	33
SCHEDULE OF PAYMENTS	
EXISTING GENERAL DAVIS	15,000
EXISTING BULKING (G&A / net)	300
(Including General & Project/Other)	

[illegible][illegible]

NOTE
All Drainage & services to be checked by others.

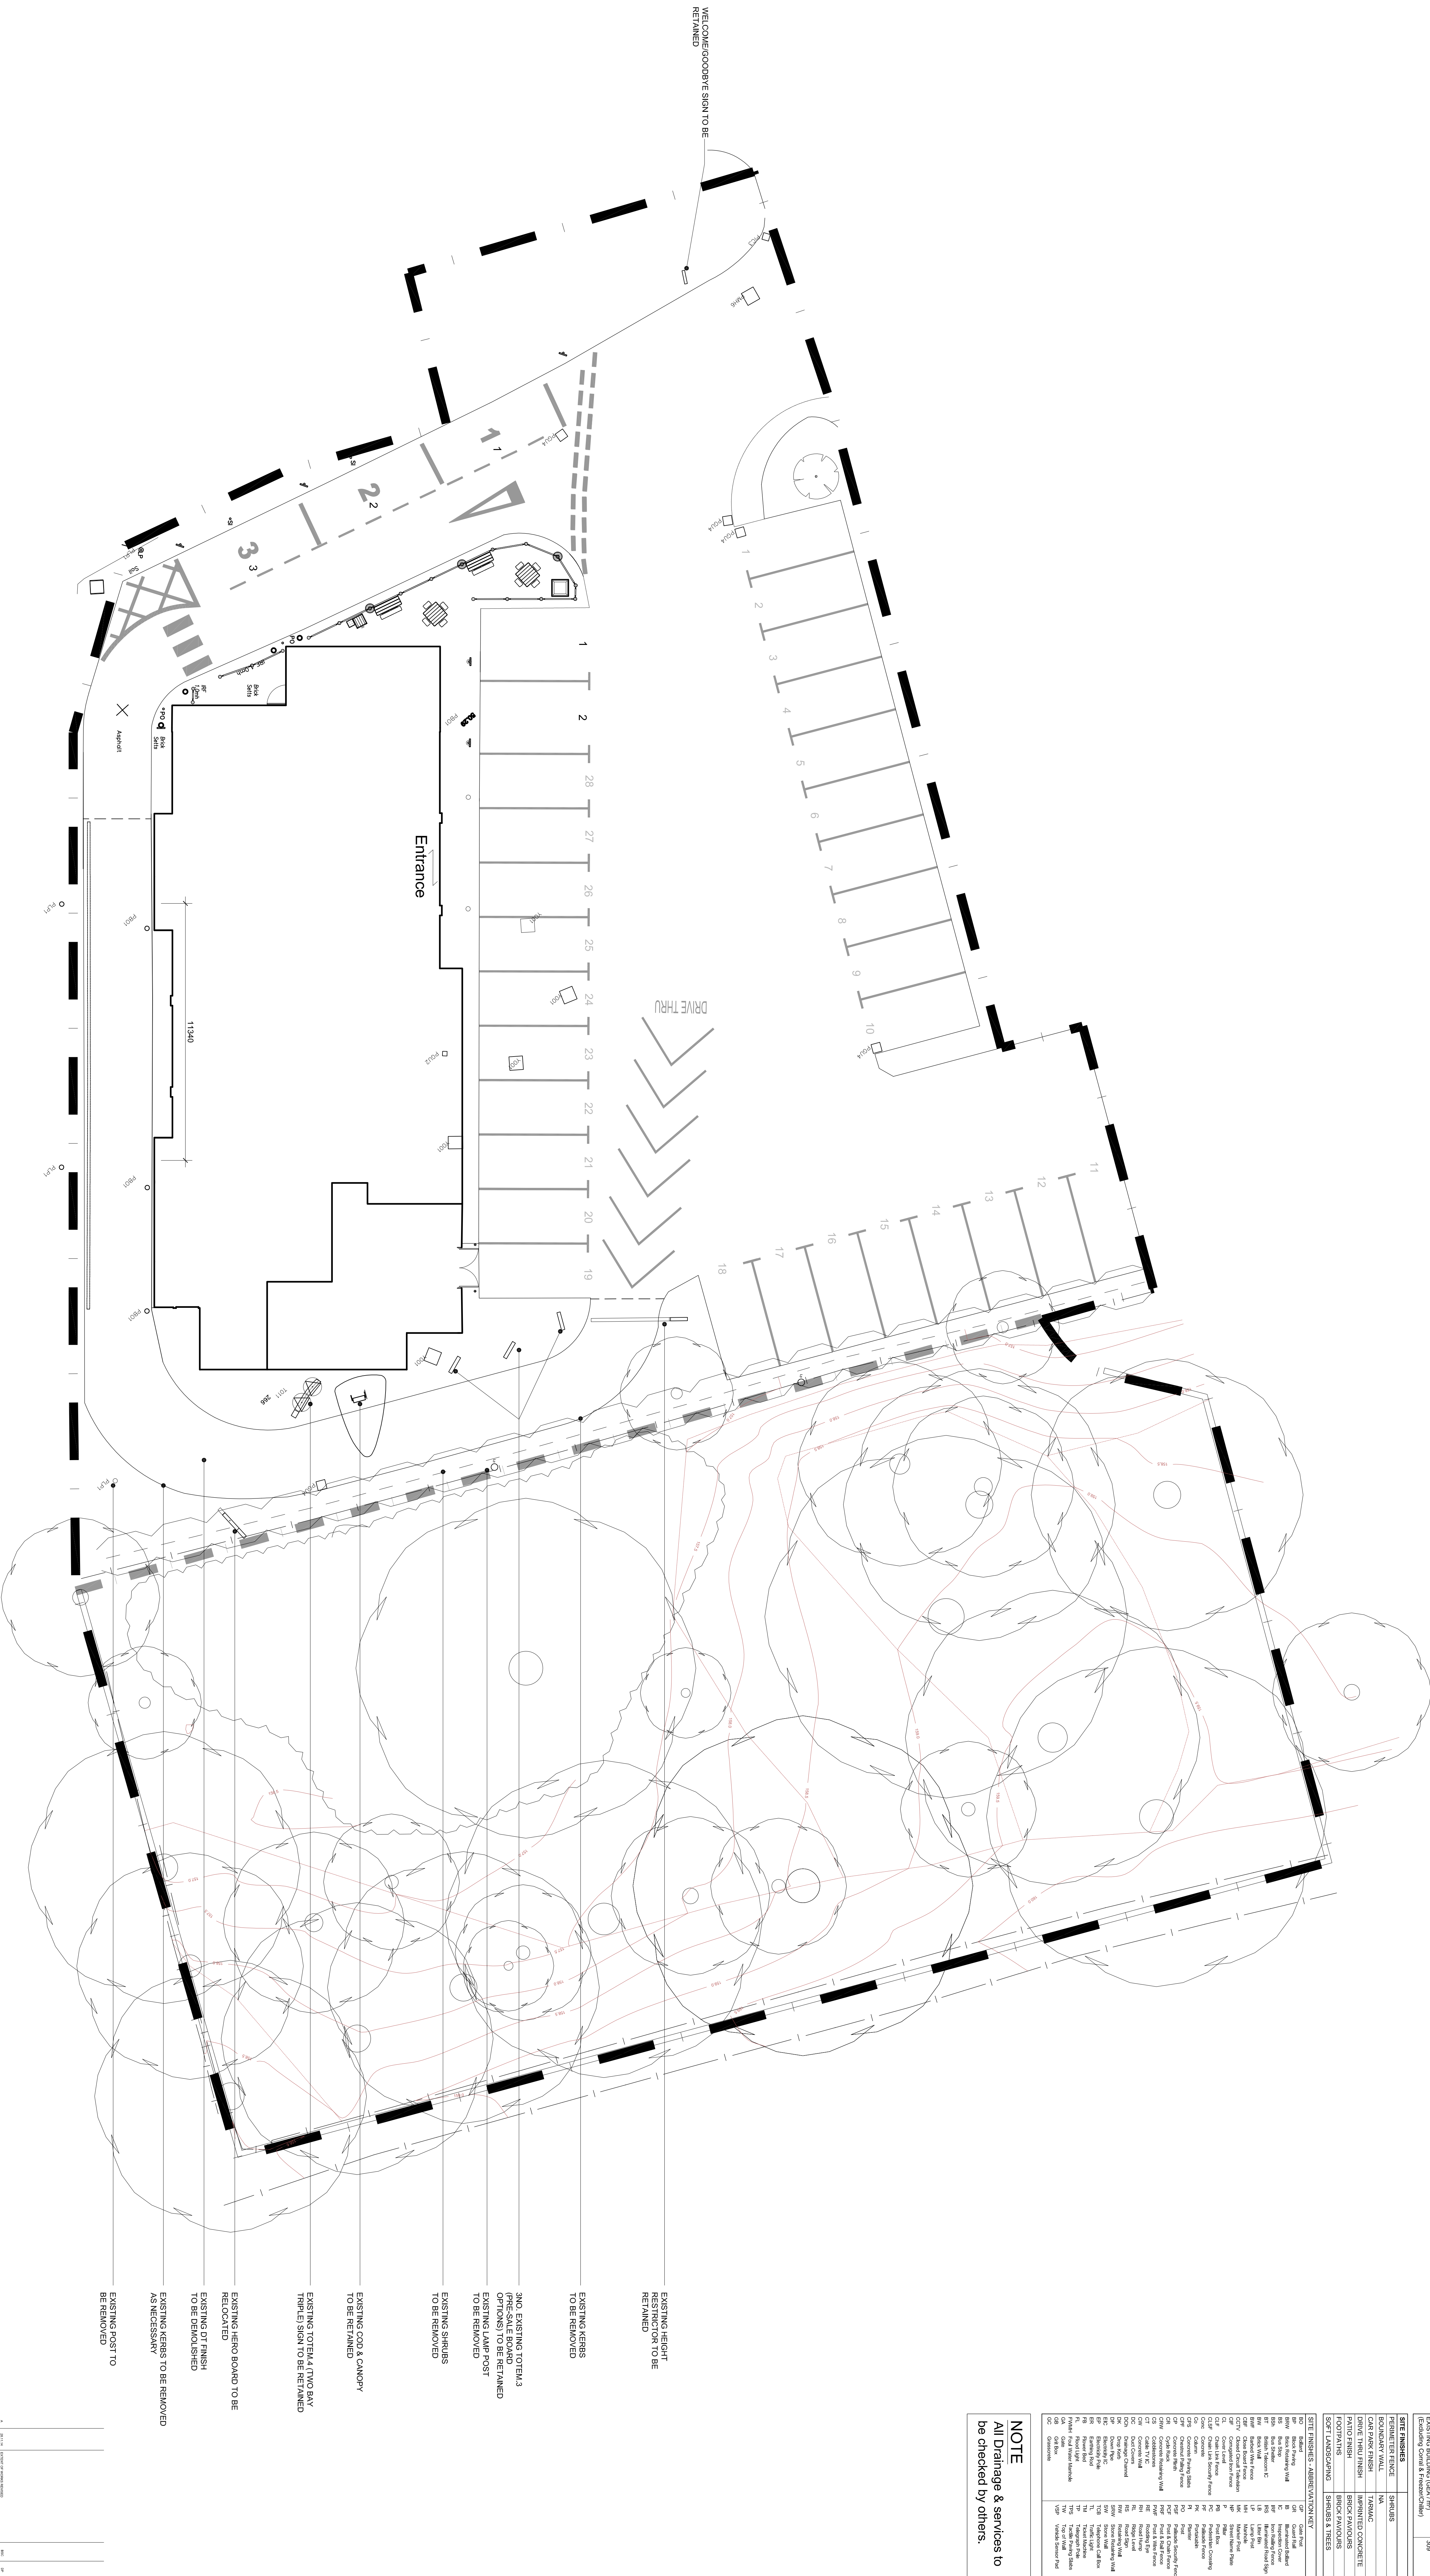

EXISTING SITE PLAN

