





Ground Floor Plan
Scale 1:100

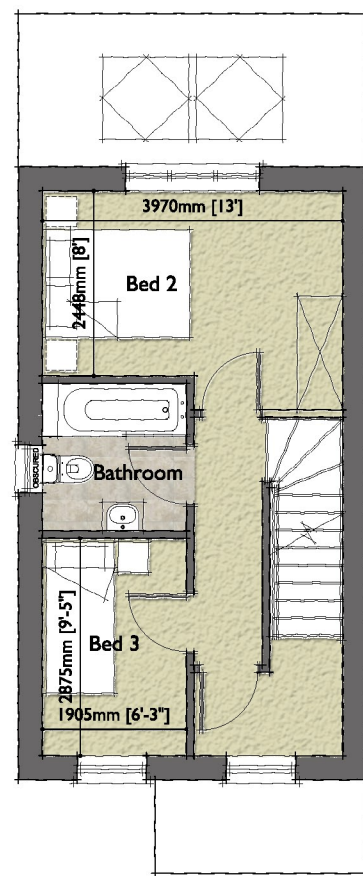

First Floor Plan
Scale 1:100

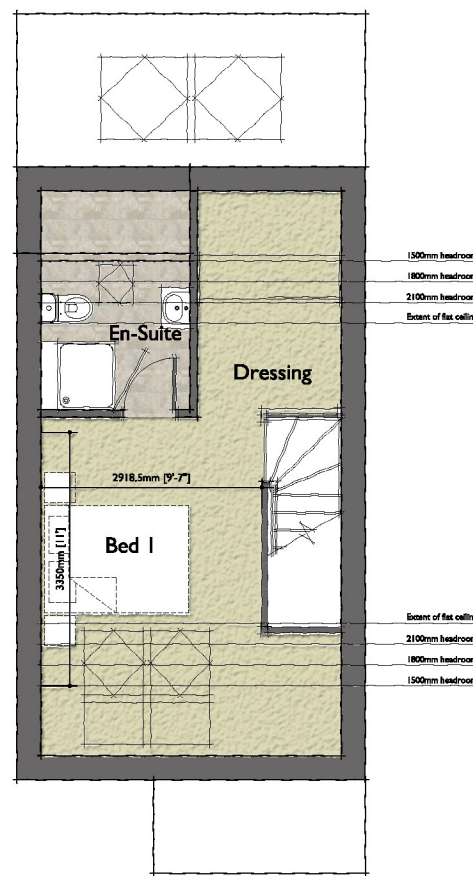


Second Floor Plan
Scale 1:100




Front Elevation
Scale 1:100 6.0 (Brick)



Rear Elevation
Scale 1:200

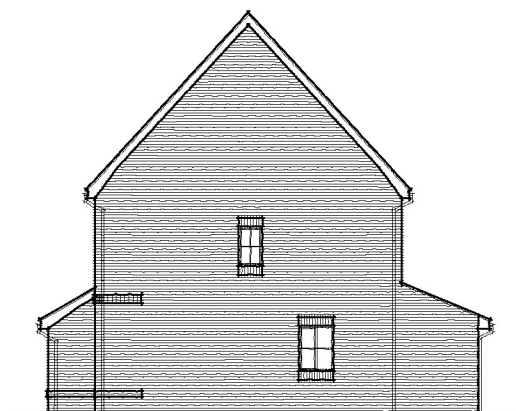

Side Elevation
Scale 1:200 6.0 (Brick)

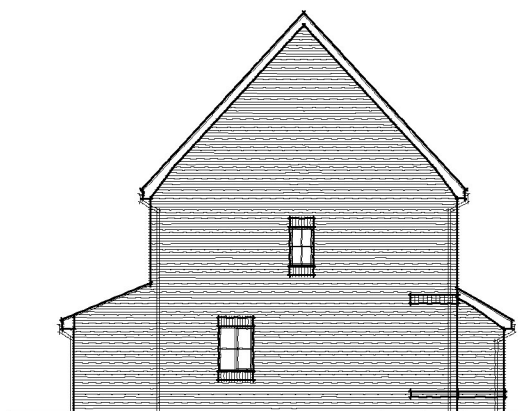

Side Elevation
Scale 1:200 6.0 (Brick)

The New Stamford	
Old Ref :	Stamford
Gross Area :	1005 sqft
Ground Floor :	440 sqft
First Floor :	323 sqft
Second Floor :	242 sqft
Circulation :	111 sqft
Net to Gross	11 %
All Areas and dimensions are taken to STRUCTURAL FINISH.	



The New Stamford

(1005sqft) NSTAM-01



Partnerships North