


HUDDERSFIELD ROAD

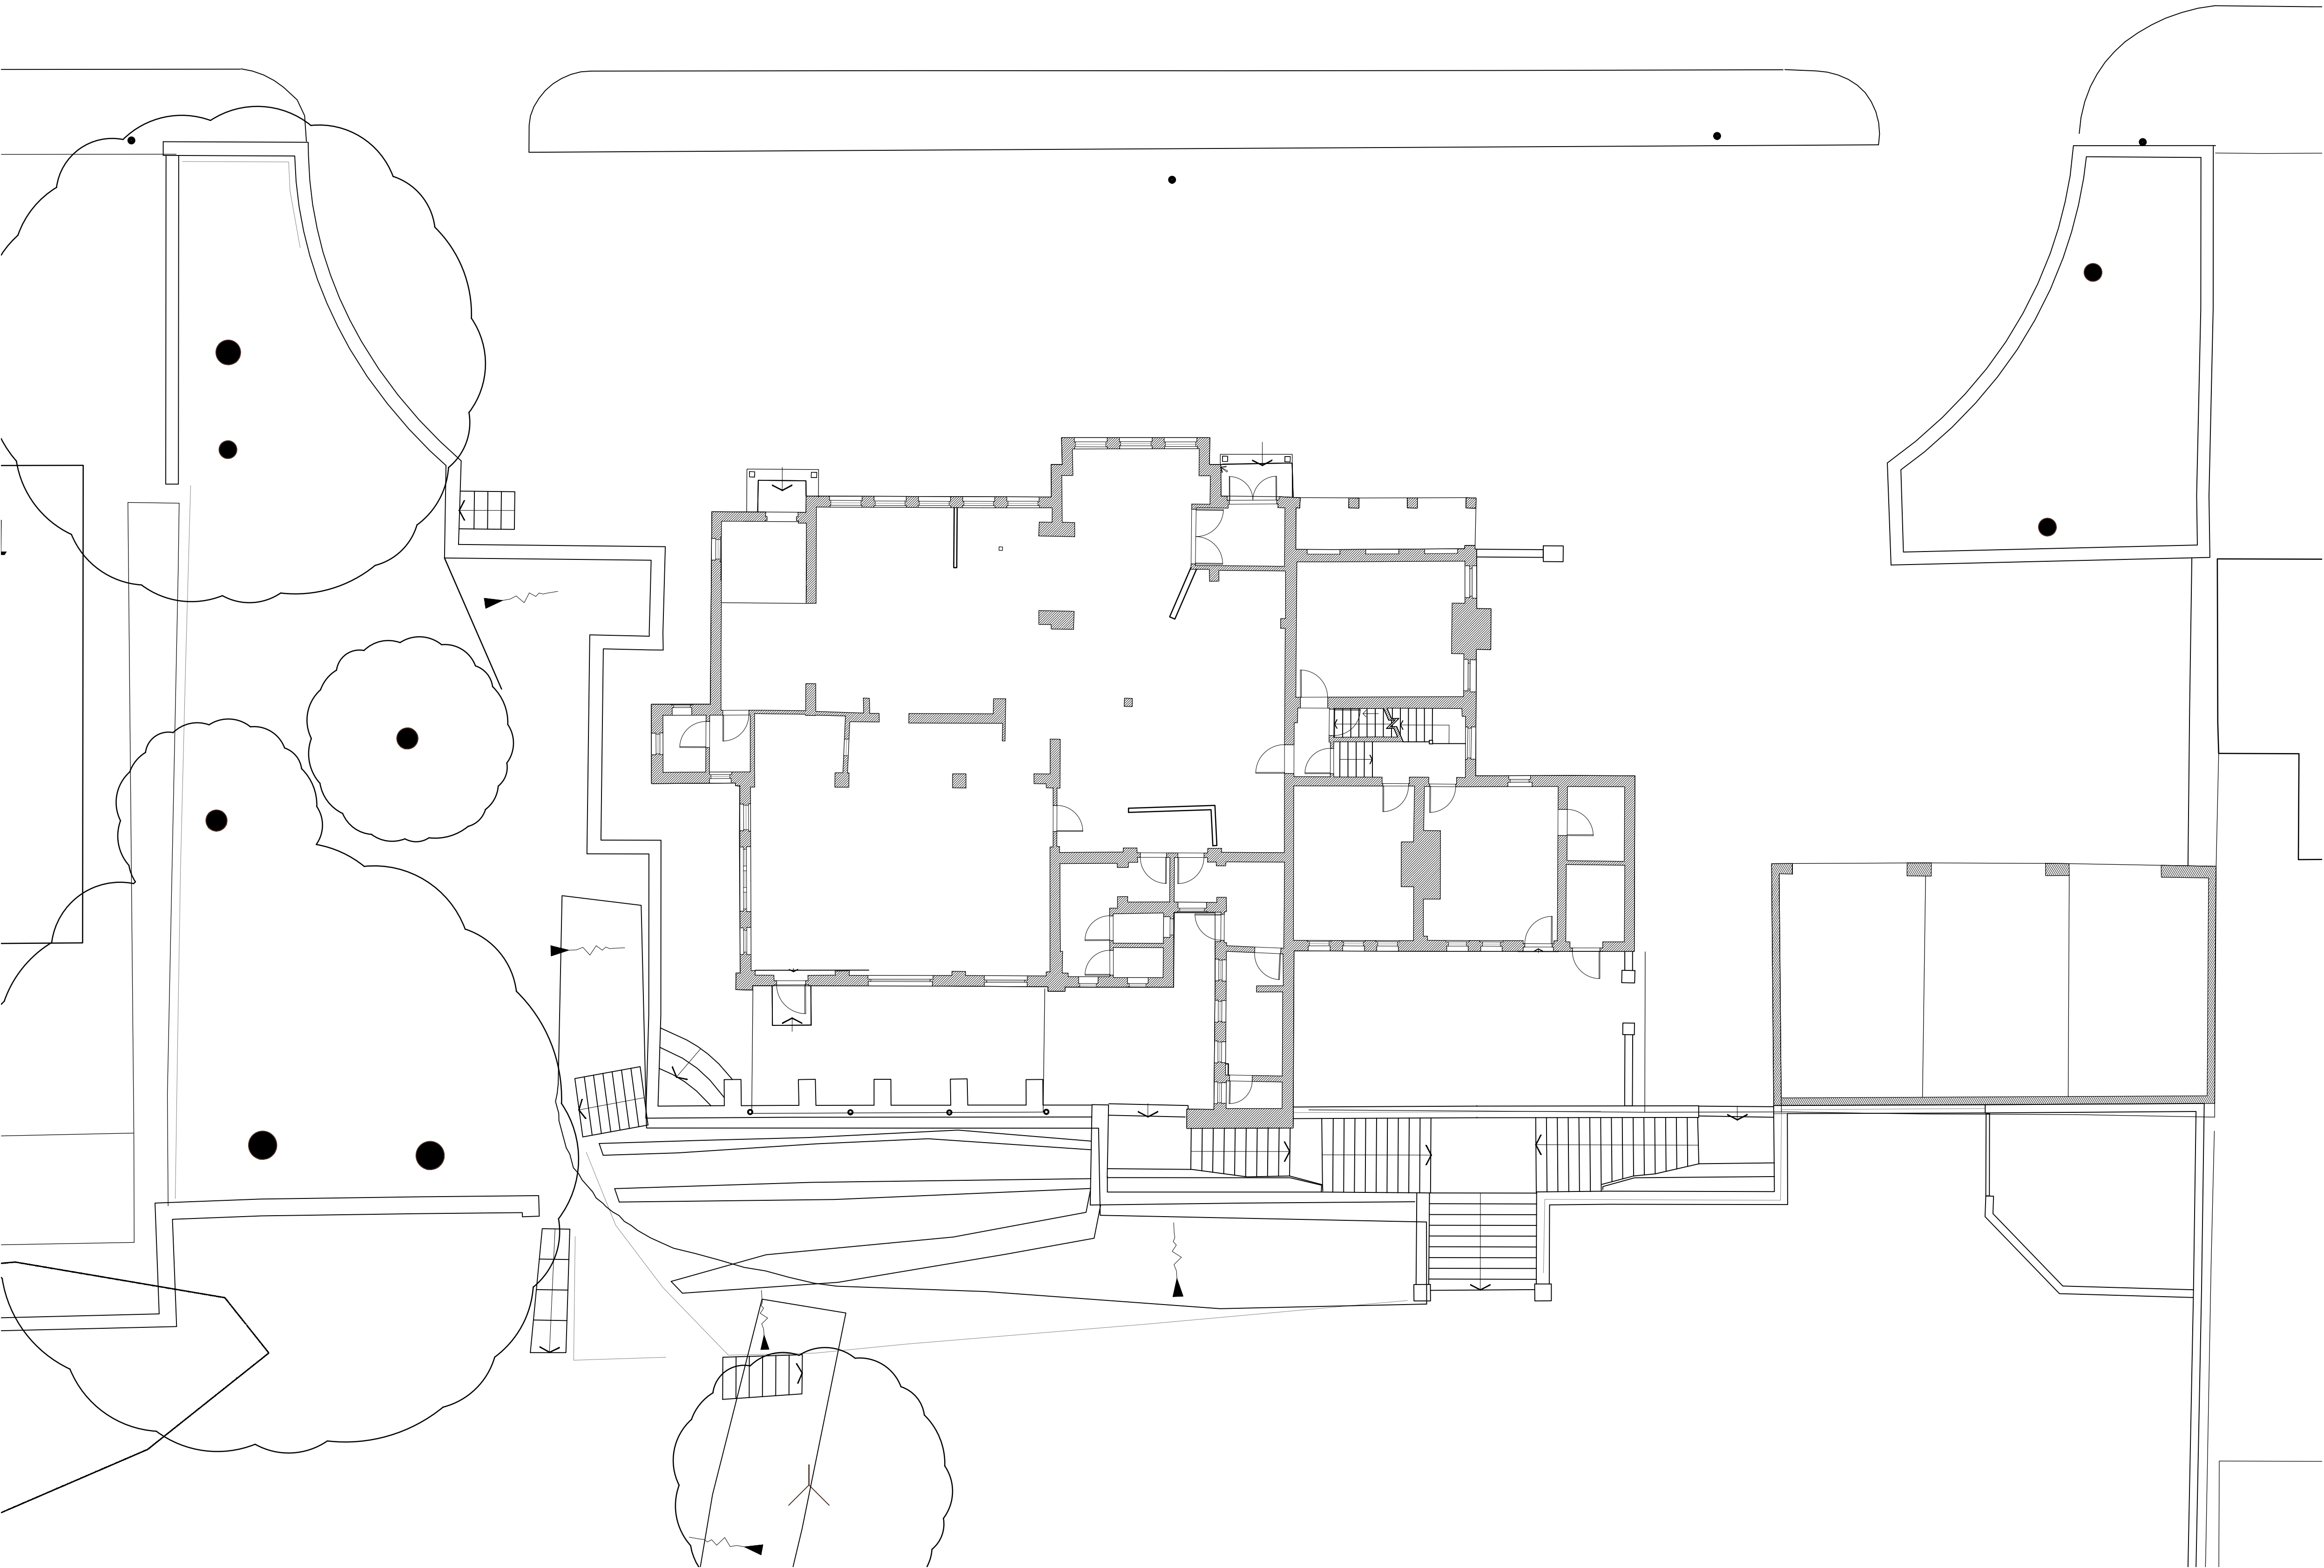

For PLANNING Purposes

A. 31.05.12
North Point Removed
Revision:

MED
By Approved



Office 7, Gateway 1000
Arlington Business Park
Whittle Way
Stevenage
Hertfordshire
SG1 2FP

t: 01438 749400
f: 01438 749591
e: arc@archer.uk.com
www.archerarchitects.co.uk

Client:

Project:
**THE WILTHORPE PH
HUDDERSFEILD ROAD, BARNSELY**
Drawing Title:
**EXISTING GROUND FLOOR
PLANNING APPLICATION**

Scale: 1:100@A1	Date: 03.05.12	Drawn: CMB	Checked:
Project No: 4582	Drawing No: (P)102	Revision: A	