




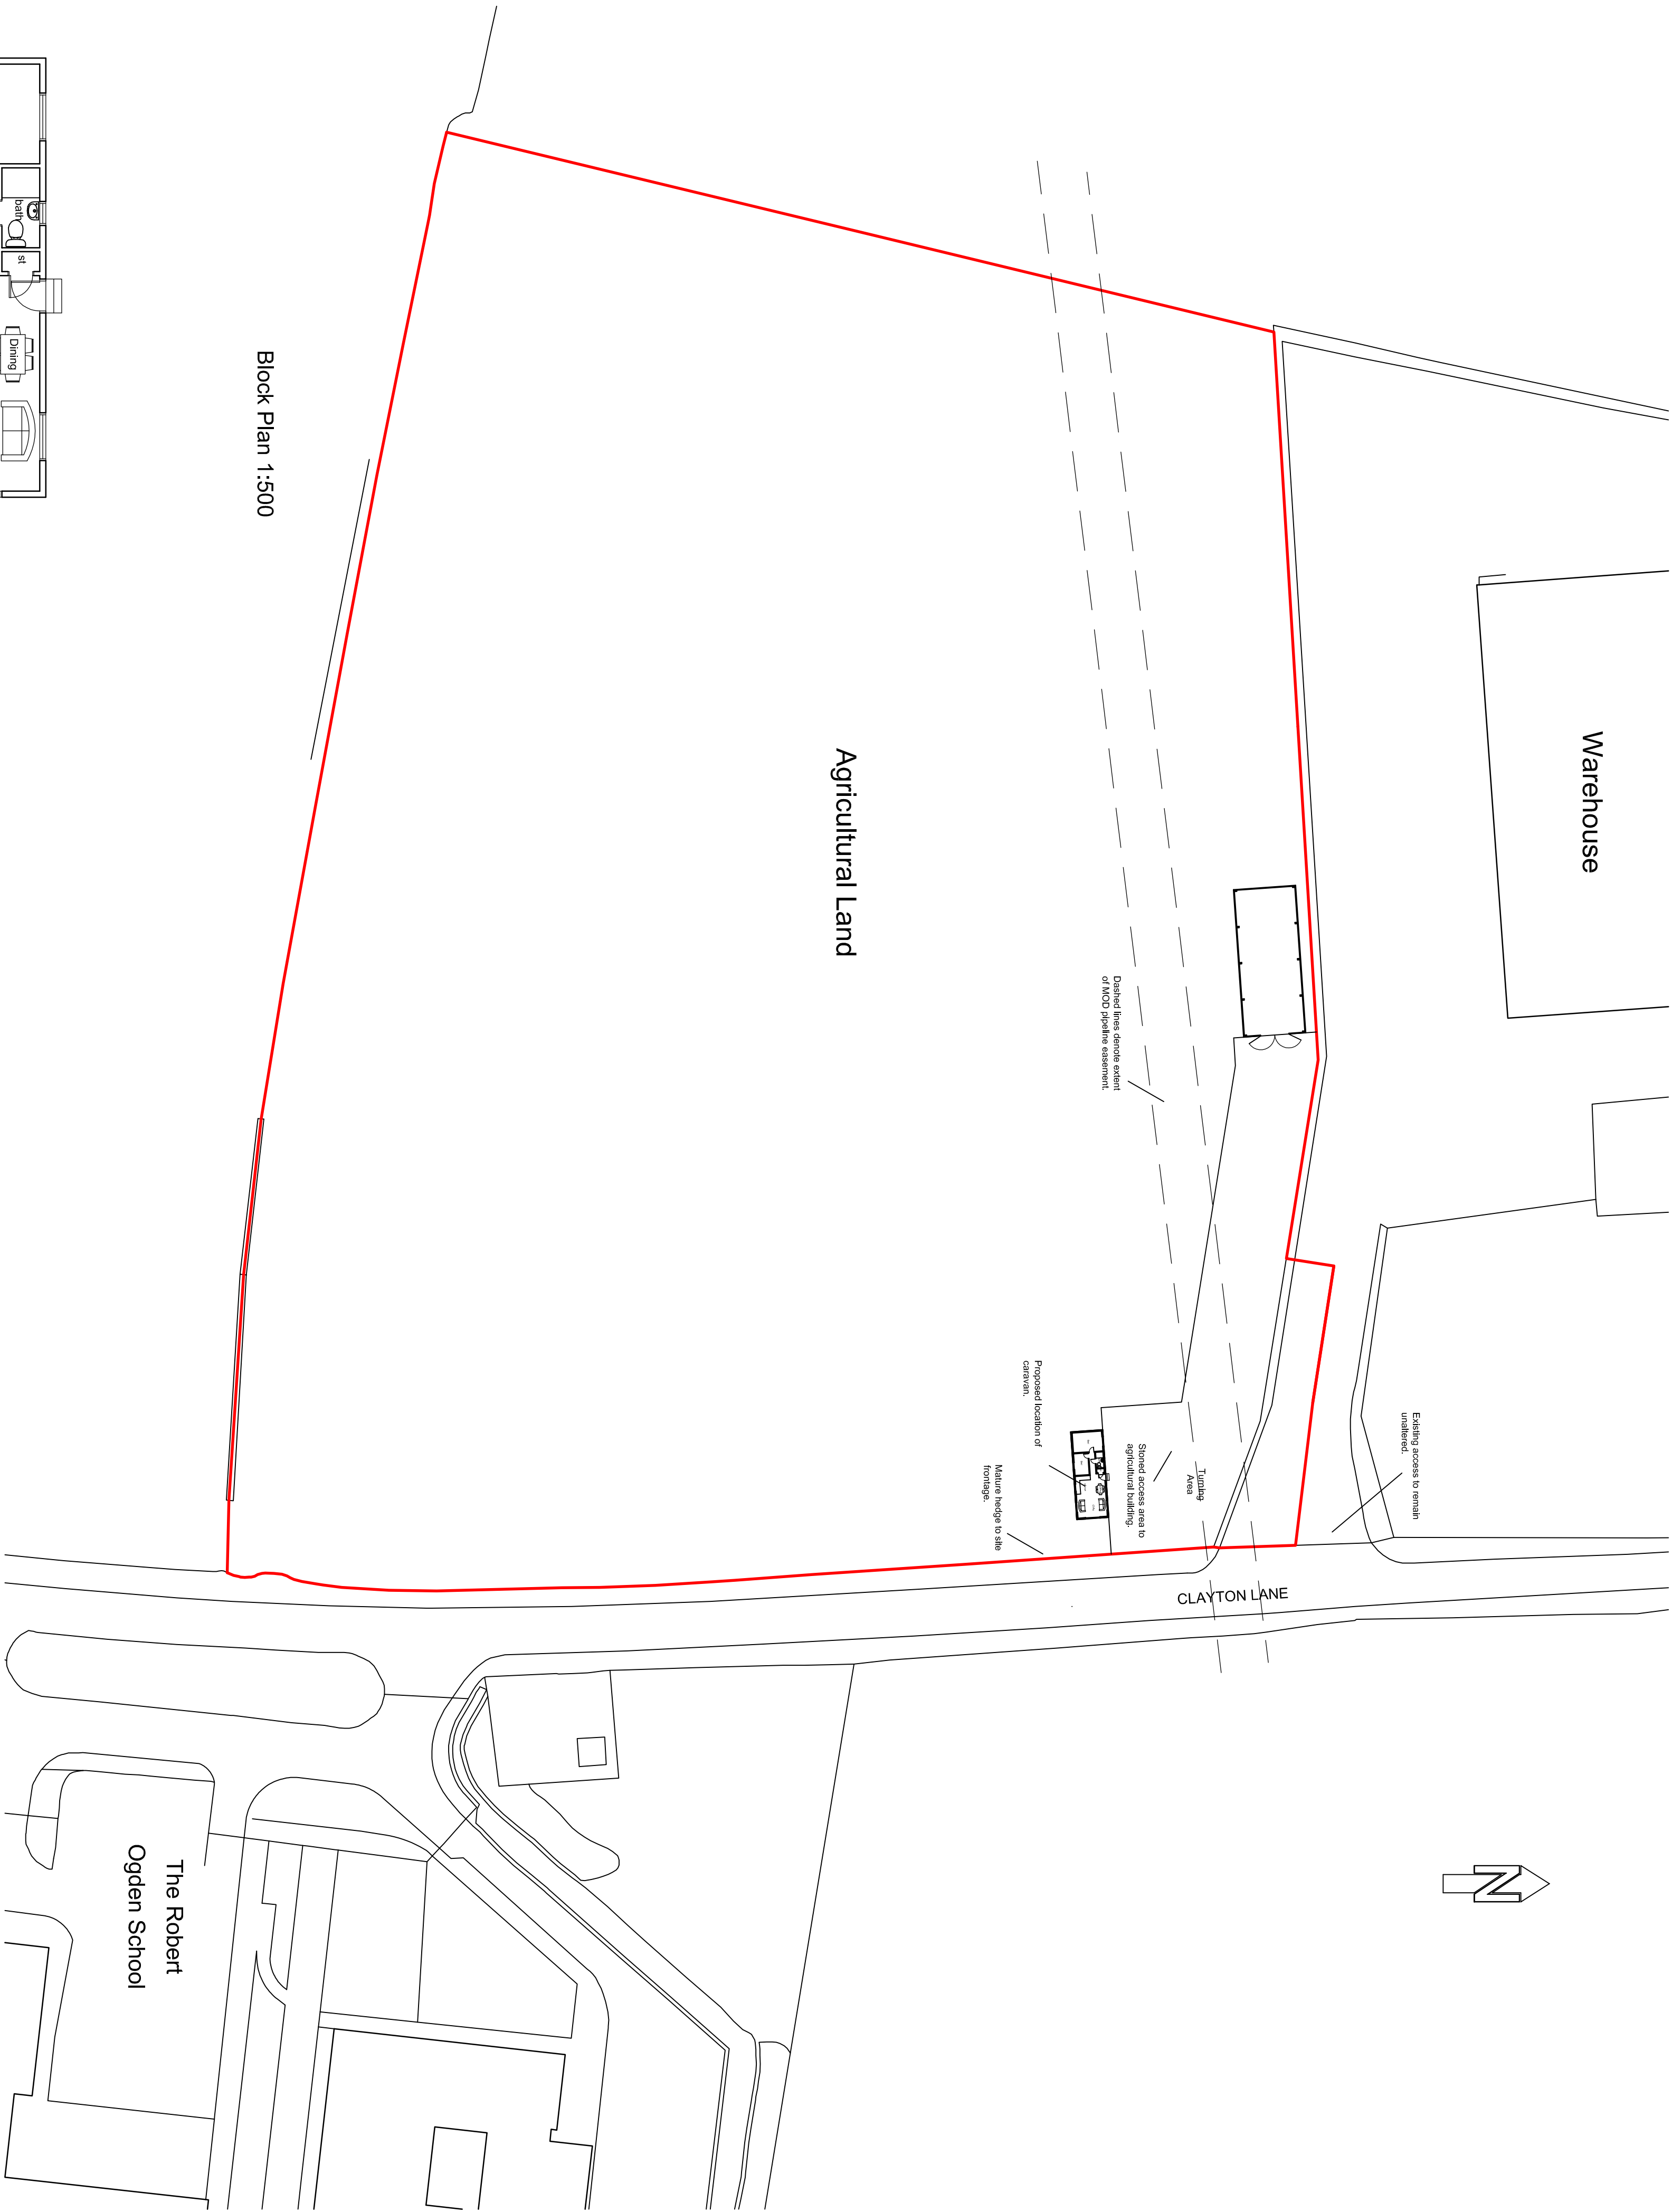




Block Plan 1:500

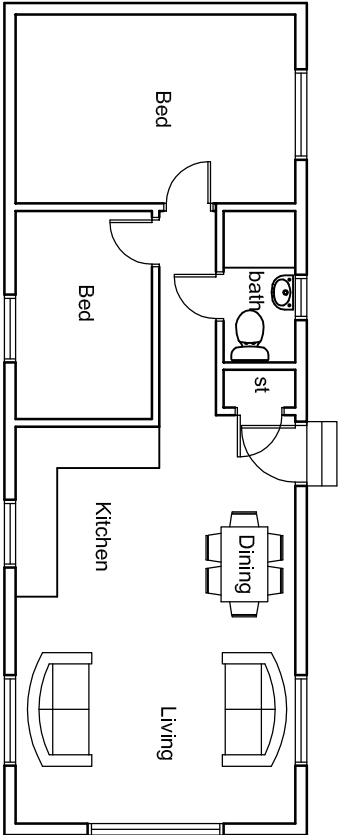

Layout 1:100

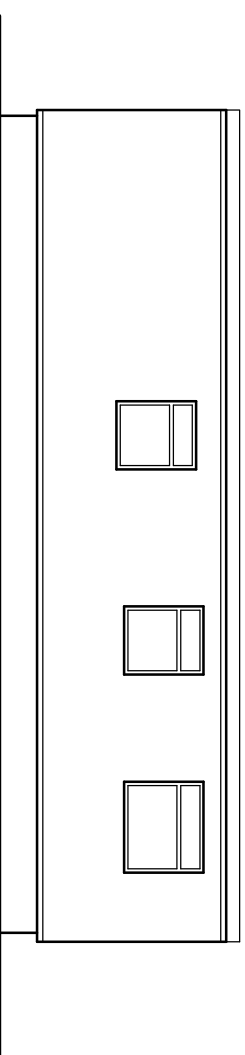

Elevations 1:100

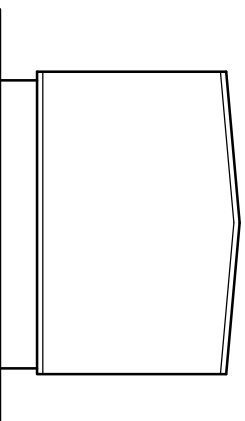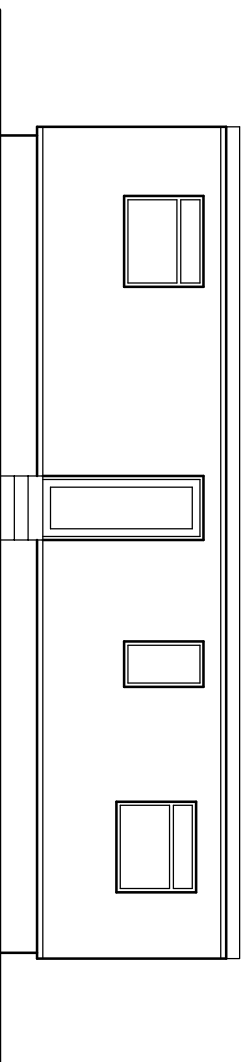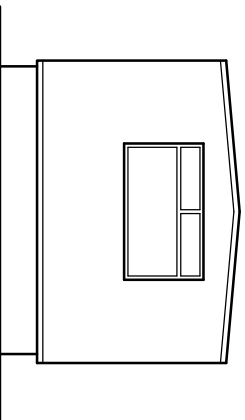

NOTE : This drawing is to be used for Planning approval purposes only.

Preliminary / Comment	Planning	
Building Regulations	Construction	

Drawing Title
Block Plan & Caravan Details

Client
Mr K Mannifield

Project
Proposed Caravan
Clayton Lane
Thurnscoe

Drawing No.	Scale @ A1	Drawn
1175 / 03	1:500	sjh
Date	February 2017	Checked