


REVISIONS		
Date	Description	By

Legend:

Planning Permission Area	Land Under Consideration	Boundary Marking	Survey Control Station
Top of Bank	Top of Quarry Face	Bottom of Bank	Survey Control Station
Track	Wedge	Electricity Pylon	Electricity Pylon
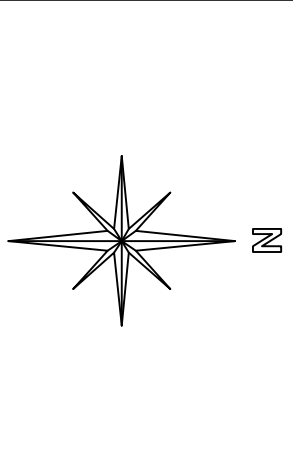

F G B Fennell, Green & Bates
MEANS ENGINEERS & SURVEYORS LTD. (INCORPORATED IN ENGLAND)

FENNELL, GREEN & BATES
22, STATION STREET
WAKEFIELD
WEST YORKSHIRE
WF1 1ED
TEL - 01924 372197
FAX - 01924 385559
e-mail - fjb@fgb-surveyors.co.uk

Client
Braithwaite Excavations Ltd

Job Title
LAND OFF BARNSELEY RD, DARTON





Project Title
Infill Design

Scale	Date	Drawn by	Checked
1:500	Oct 10	SW	

Dwg title
Cross Sections through existing and proposed landforms

DWG No.	Job No.	Rev.
BEL/BR	07	D

PLOT SIZE: A2 PLOT SCALE: 1:1 TYPE SCALE: HERE

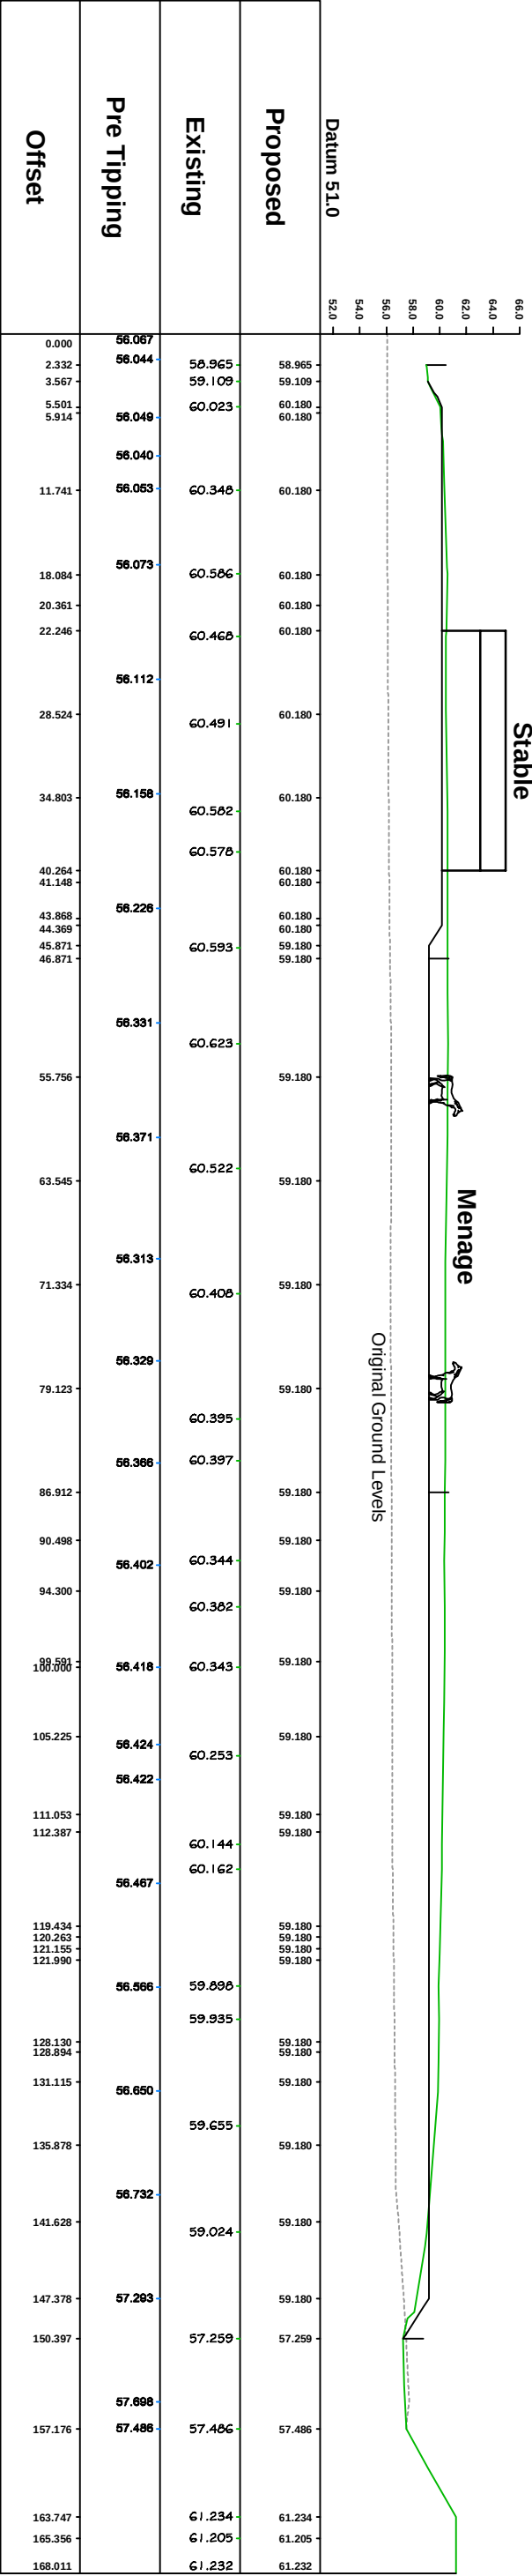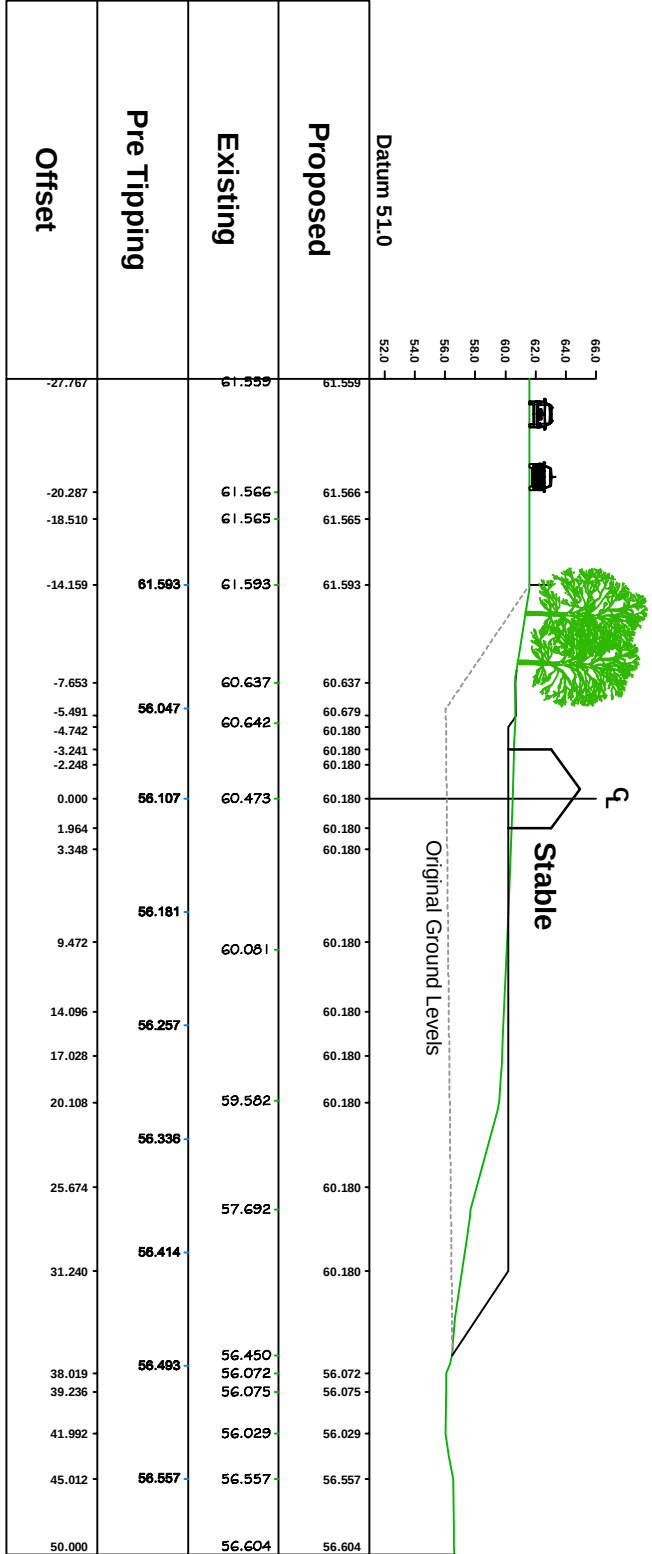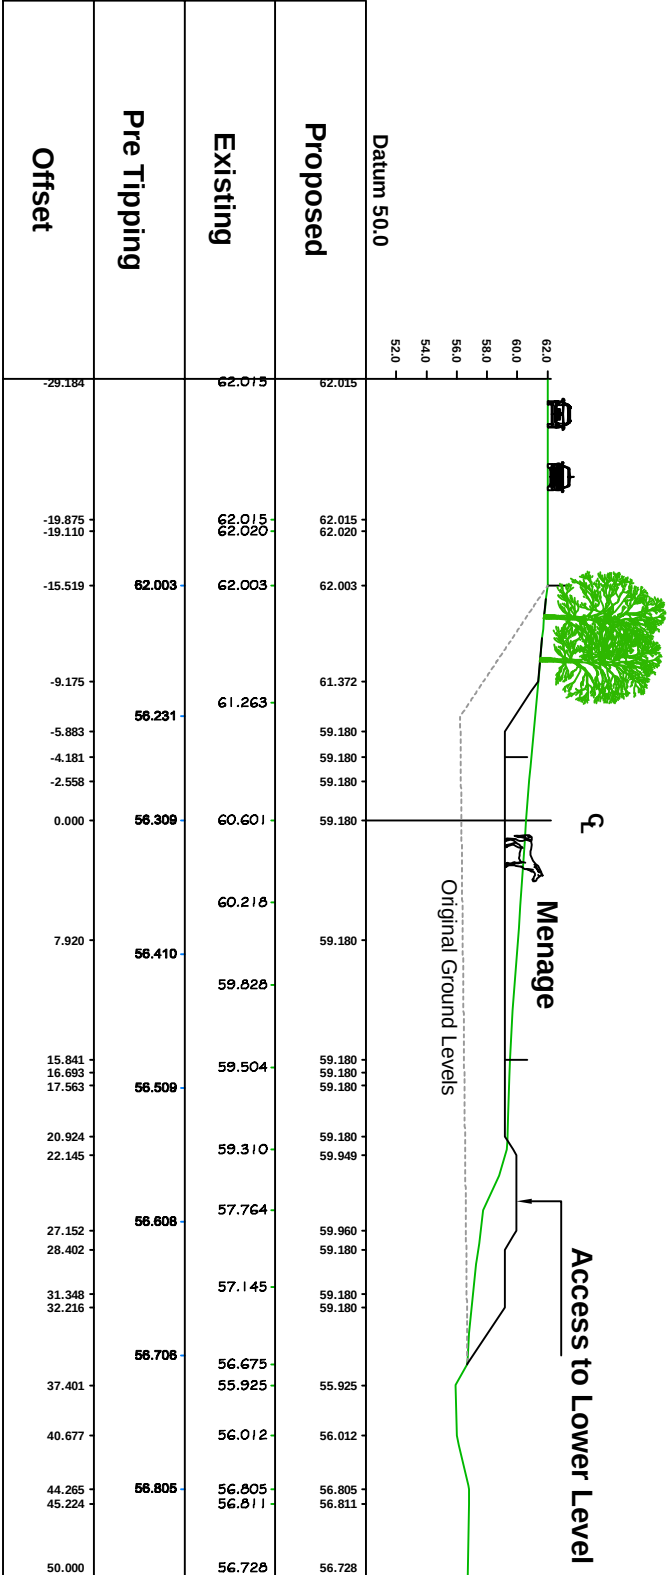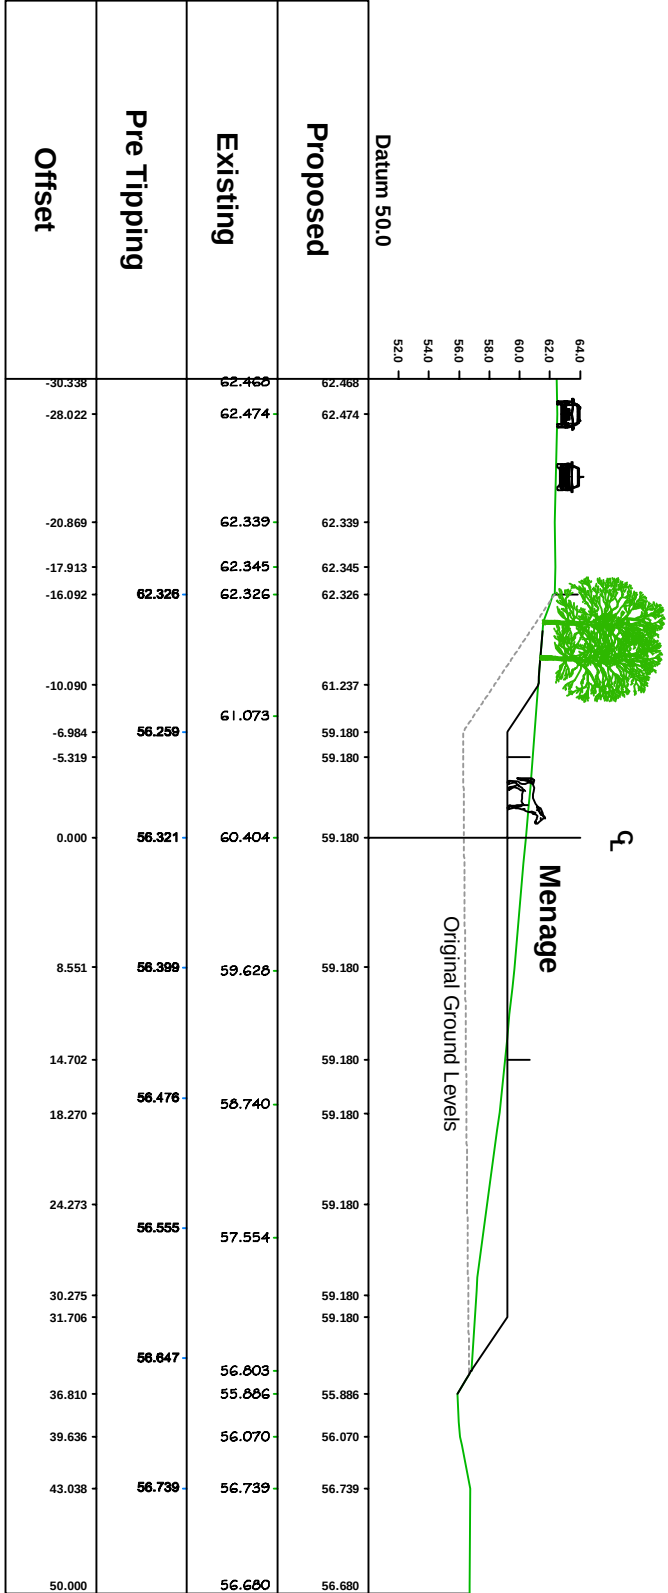

LONG SECTION
A - A'