


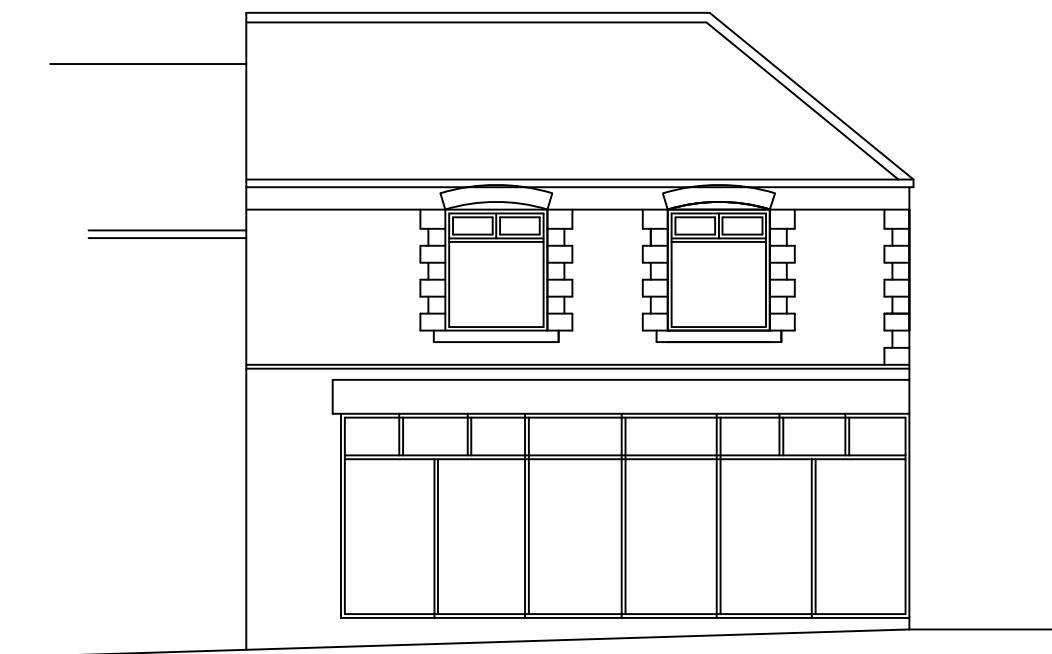


EXISTING SIDE ELEVATION




PROPOSED SIDE ELEVATION

Take out existing windows, carefully remove the existing cills and refix. Remove brick quoins as necessary. Make good to wall in cavity blockwork re render and paint to match existing. New windows in uPVC to match existing. Cill level to be higher than worktop level.

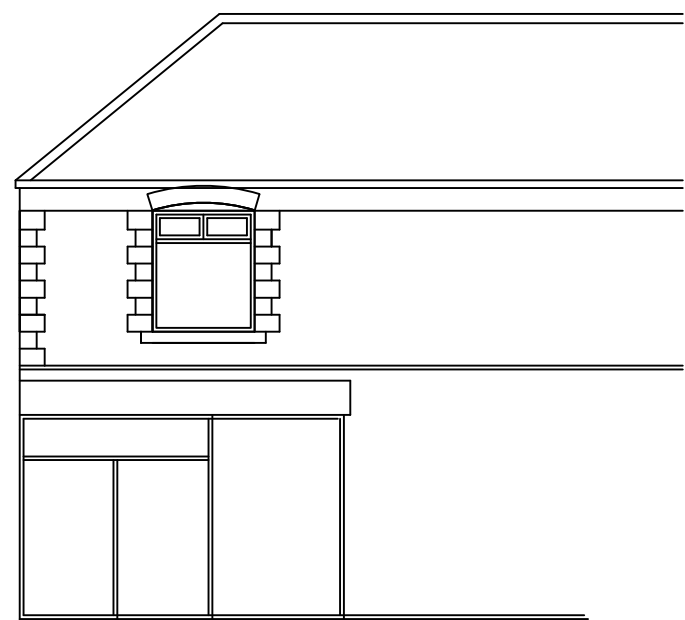

EXISTING FRONT ELEVATION

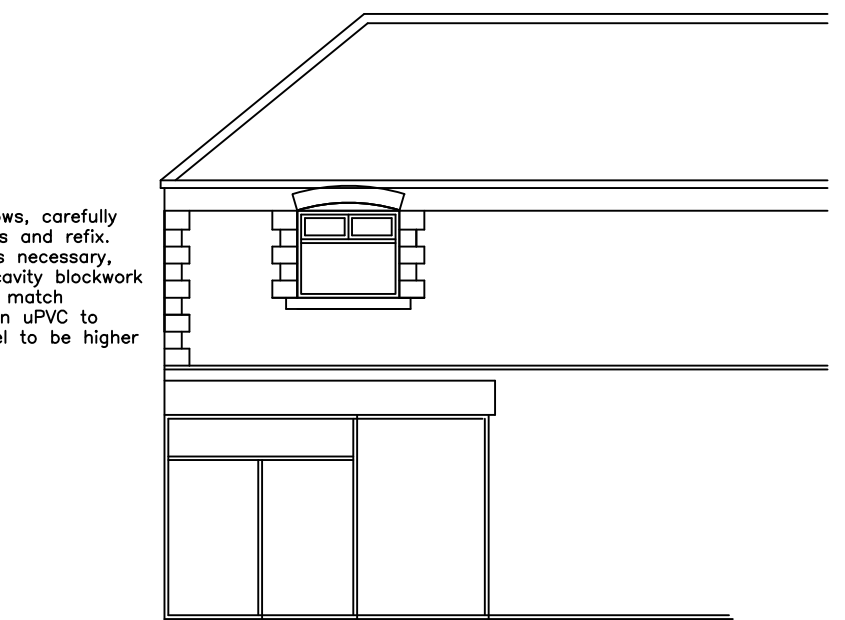


PROPOSED FRONT ELEVATION

Take out existing windows, carefully remove the existing cills and refix. Remove brick quoins as necessary. Make good to wall in cavity blockwork re render and paint to match existing. New windows in uPVC to match existing. Cill level to be higher than worktop level.



Actual depth of foundations to be determined on site.
All work to be to the satisfaction of the local authority.
All dimensions to be checked on site and any discrepancies must be notified immediately.
All dimensions are in millimetres unless otherwise stated.
Information given on this drawing is subject to local authority approval.
Do not scale this drawing.

PROJECT
MANAGEMENT
services

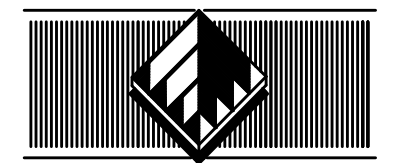

CHARTERED BUILDING CONSULTANTS
4 HUDDERSFIELD ROAD, BARNSELEY, SOUTH YORKSHIRE S70 2LT
TELEPHONE (01226) 286276
FAX (01226) 731265 E-mail: info@pmsdesign.co.uk

CLIENT
Mr Andrew Lloyd

PROJECT
Cudworth Dental Surgery
260 Barnsley Road, Cudworth
Extensions to existing Surgery
ELEVATIONS

FILE NAME	DWG. NO	SCALE	DATE	DRAWN	REV.
lloyd_dental_surgery_03.dwg	2365/05	1:100	11/2012	jib	