

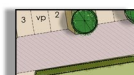
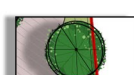
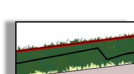
Planning Layout



Schedule

A	3 bed detached bungalow	2
B	2 bed semi detached bungalow	2
C	3 bed detached bungalow	1
Total		5

Legend

-  Existing Dwellings
-  Existing bungalow within curtilage of development retained
-  Private Drive
-  1.8m high timber screen fence
-  Indicative landscaping
-  Existing public right of way adjacent the site
-  Existing trees and hedges retained



Warren Walk, Royston

dwg.no. WW-01 February 2017 scale 1-500@a3

