


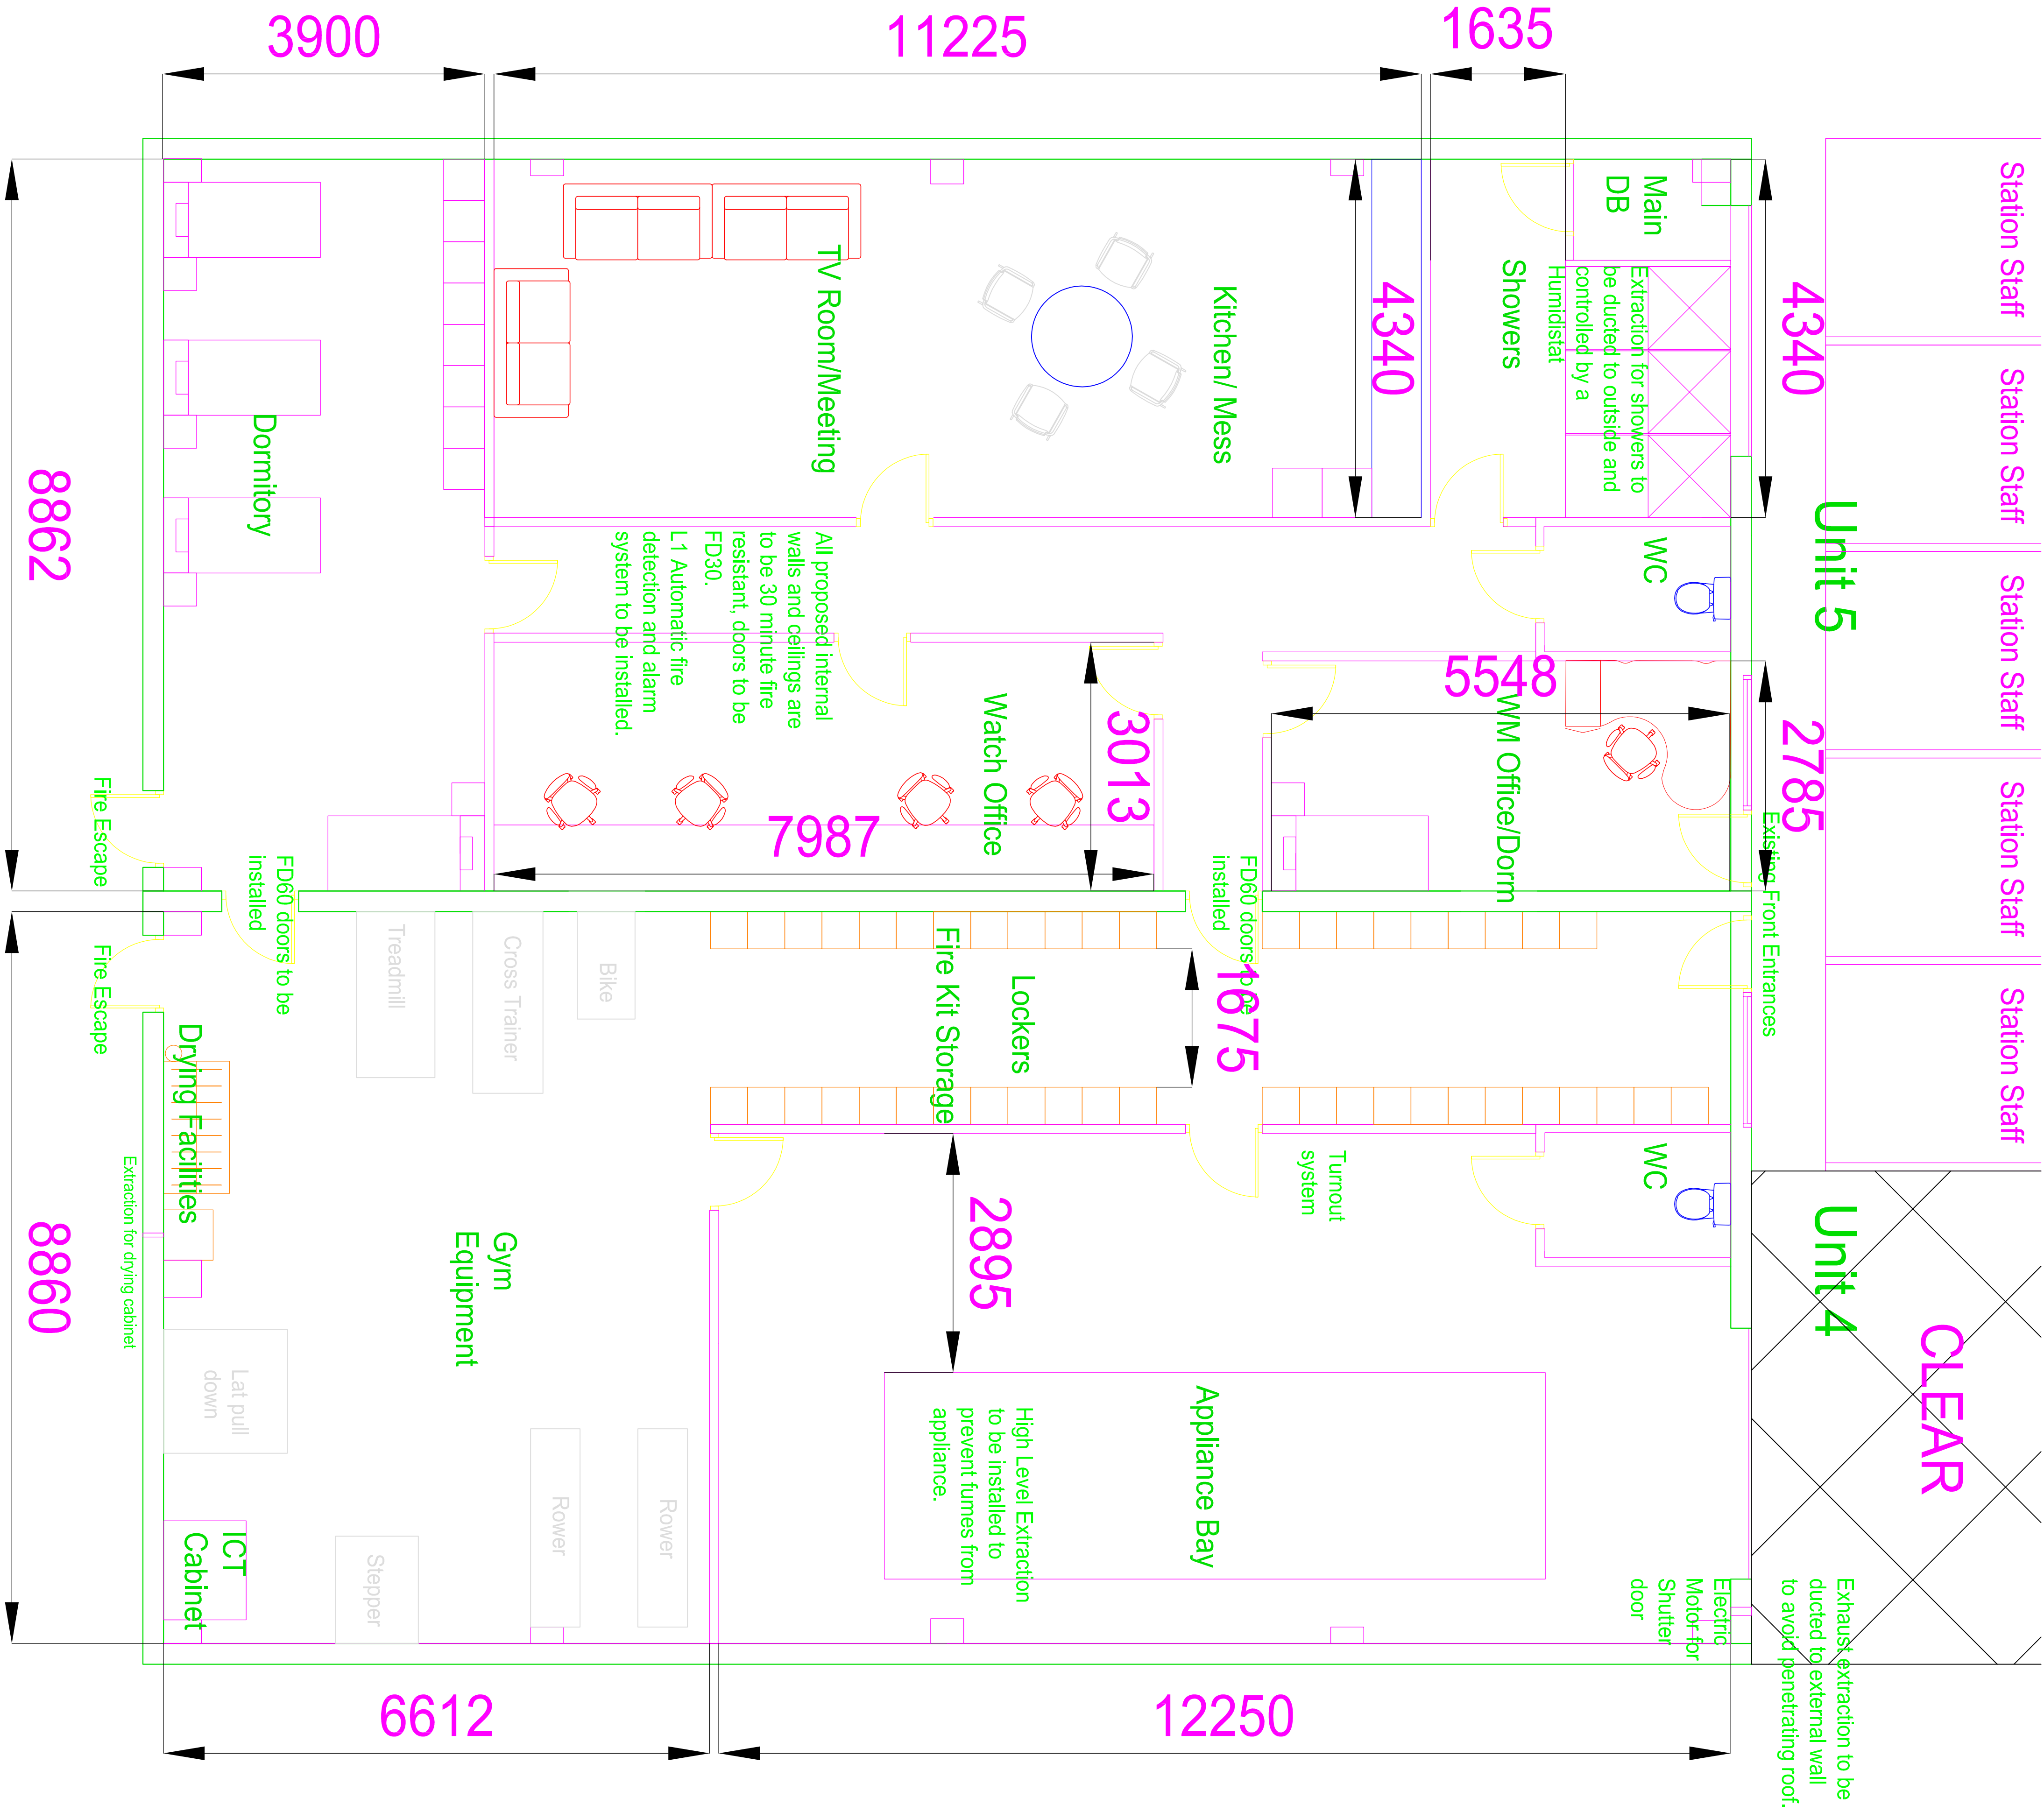

\\user-prod-ws01\proj\Barnsley\Barnsley\Barnsley\Barnsley & South Yorkshire.rvt	
South Yorkshire Fire & Rescue HQ 197 Eyre Street Sheffield S1 3PG	
BARNISLEY	
Temporary Station Proposal	
GROUND FLOOR PLAN	
Drawn Adam Sheard	Date
Checked / Approved	Date
Scale(s) Not to Scale	
Contract Nr. *	
Drawing Nr. *	
Revision	

© Copyright - South Yorkshire Fire & Rescue
No Unauthorised copies or extracts must be made
of / from this Drawing.