


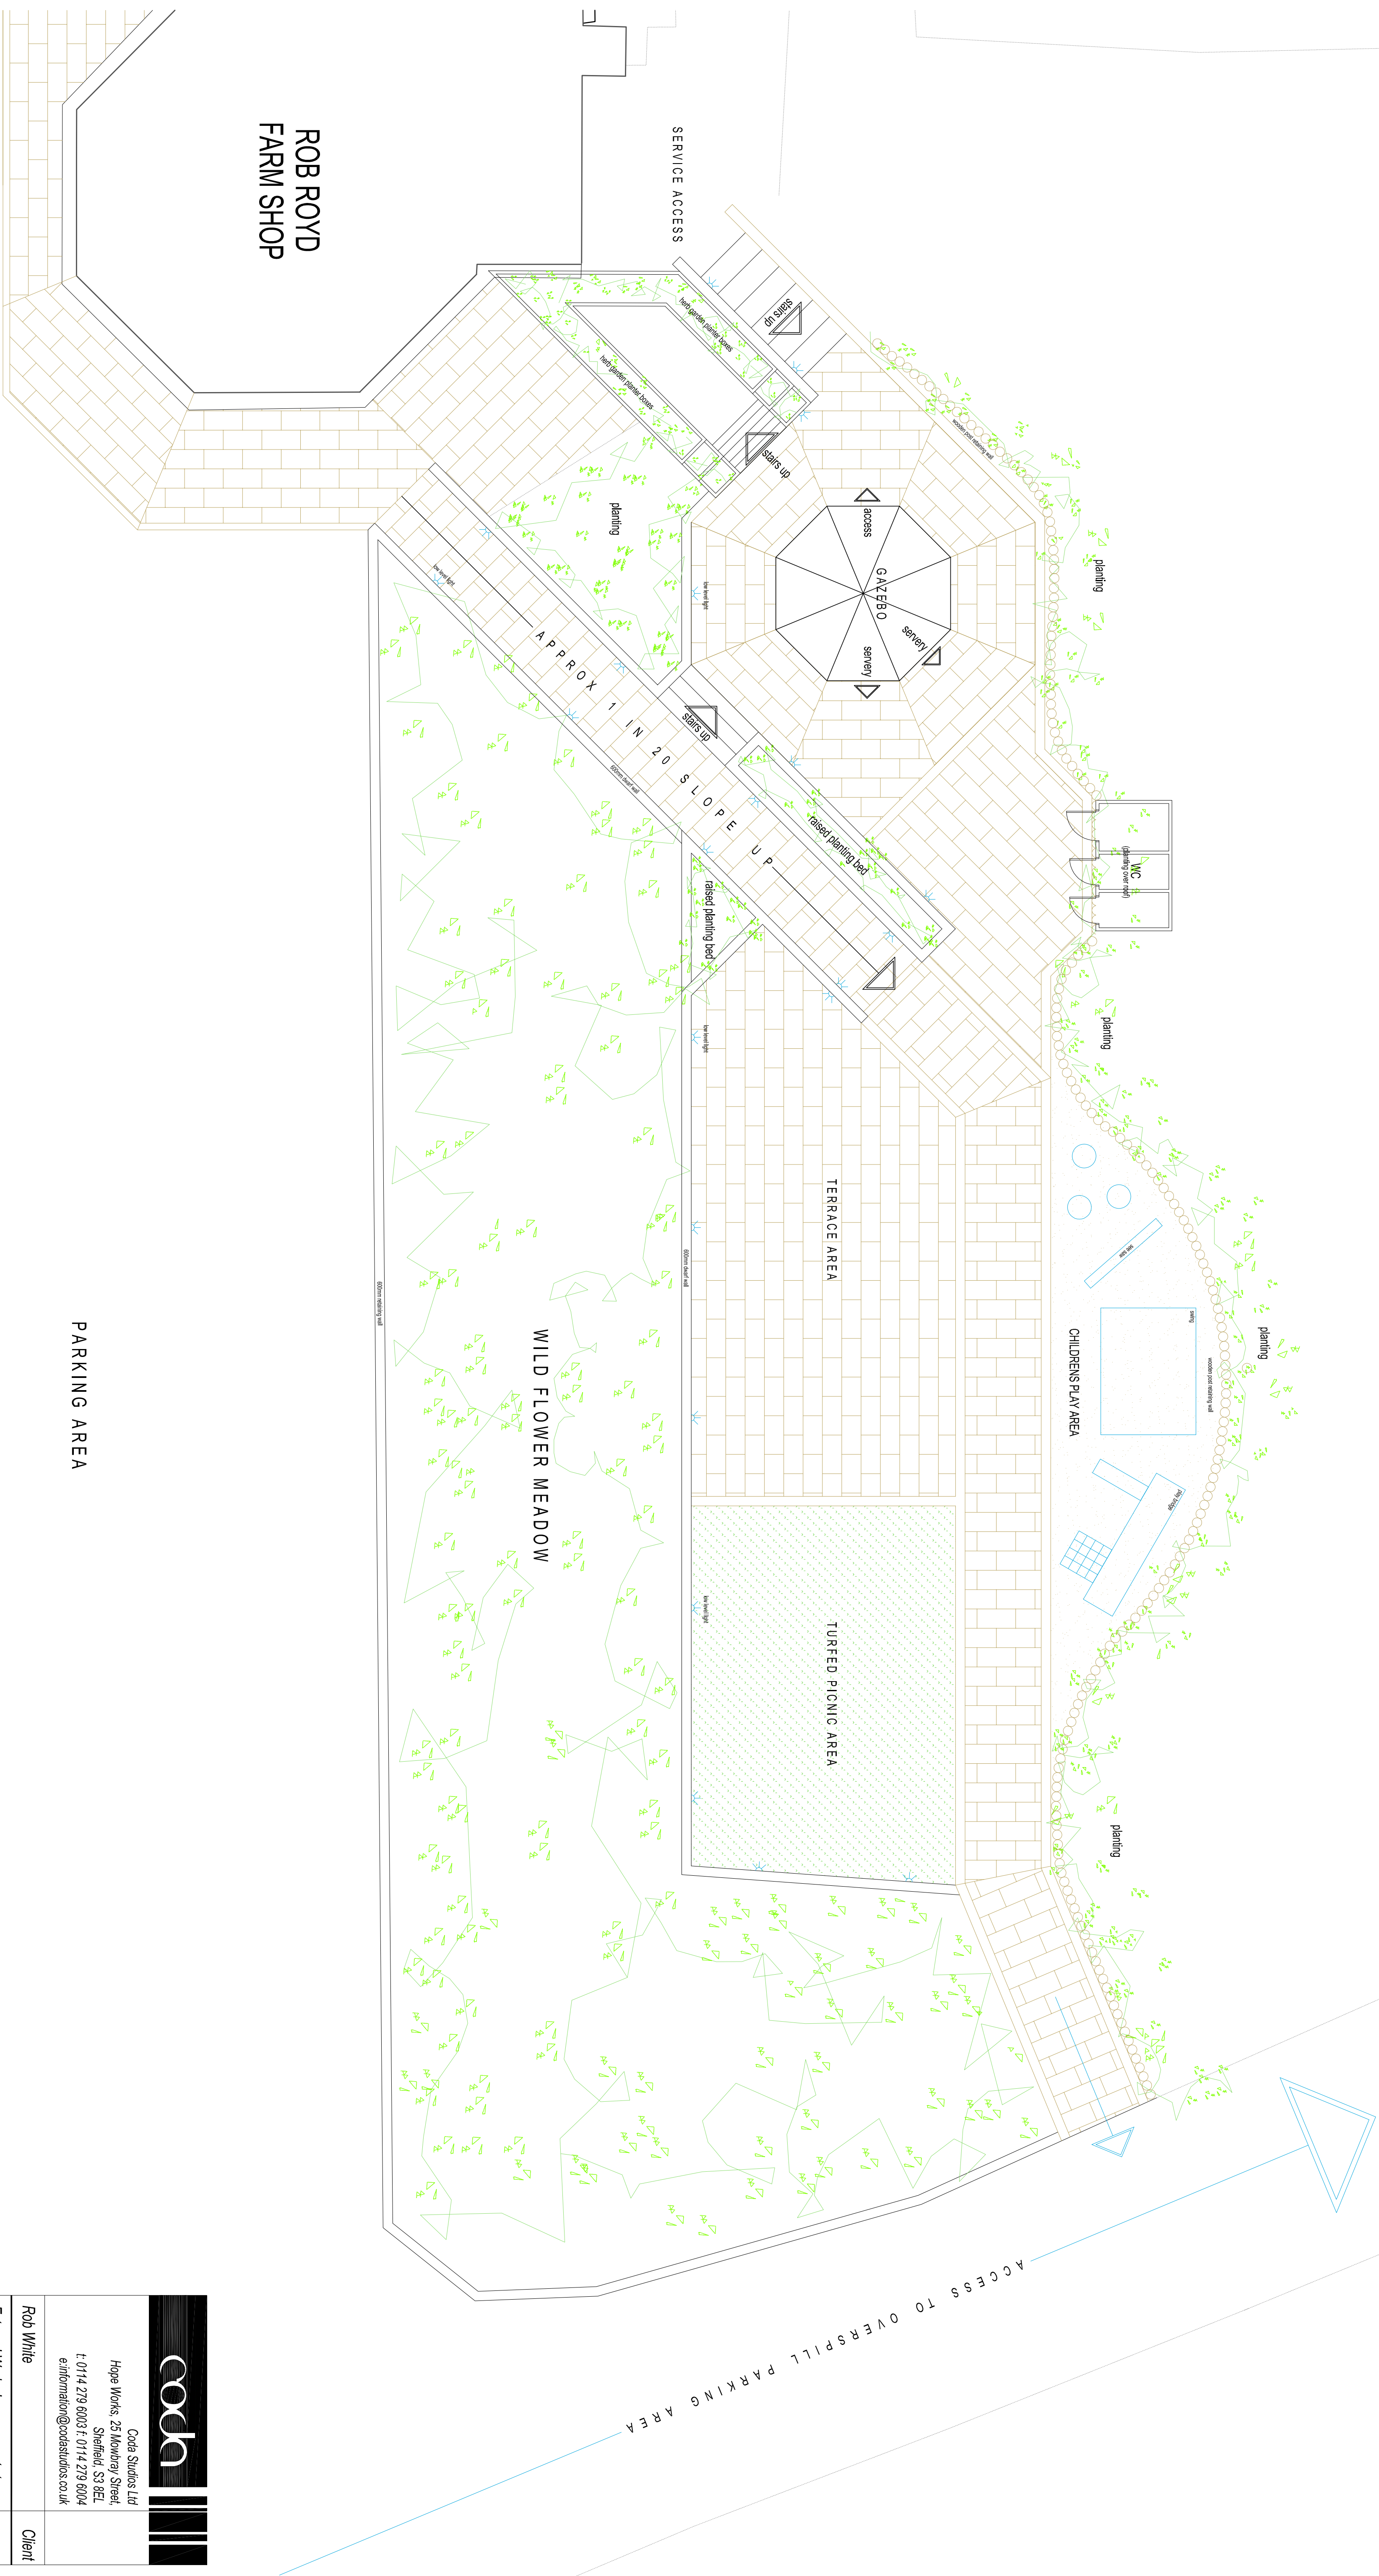

		Coda Studios Ltd Hope Works, 25 Mowbray Street, Sheffield, S3 8EL t: 0114 279 6003 f: 0114 279 6004 e: info@codastudios.co.uk	
Rob White	Client	External Works Improvements to Rob Royd Farm Shop and Cafe PROPOSED TERRACE PLAN	
	Job	Title	
DRAWN	CHECKED	DATE	SCALE
-	-	-	A1 ISSUE: 1:100
REVISION	DRAWING STATUS	DRAWING NUMBER	
-	PLANNING	1954-002	