



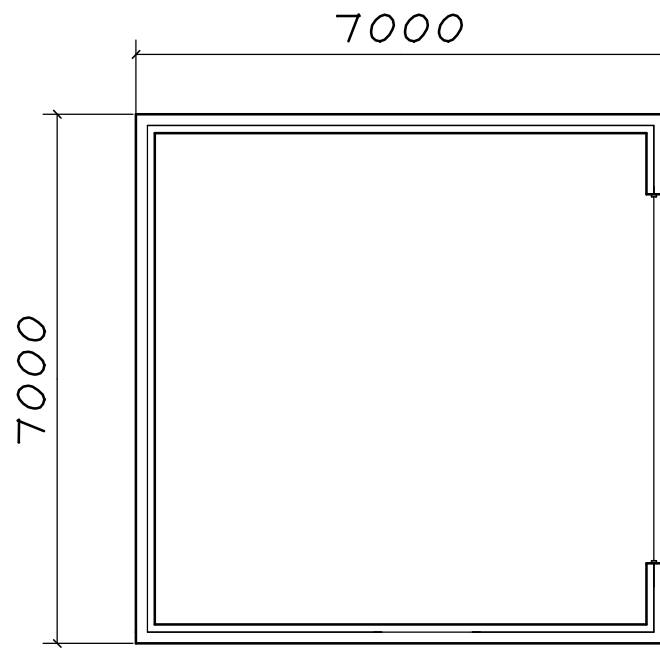


PROPOSED DETACHED GARAGE
THE BUNGALOW
WARREN LANE
STAINCROSS
1:100@A4


ROOF - slate to match
WALLS - stone to match

 


SIDE ELEVATION

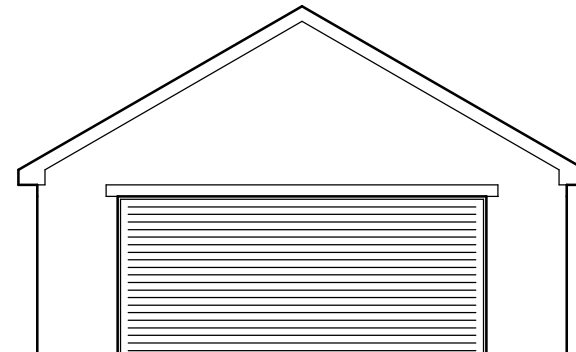

FRONT ELEVATION

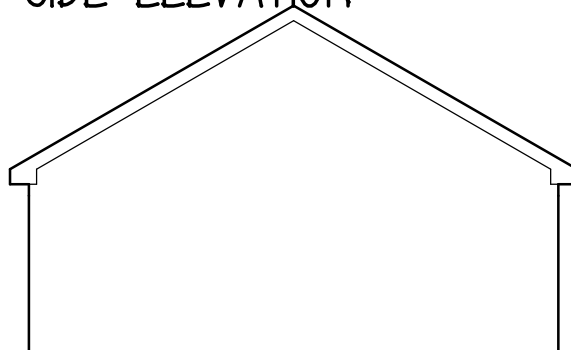

REAR ELEVATION

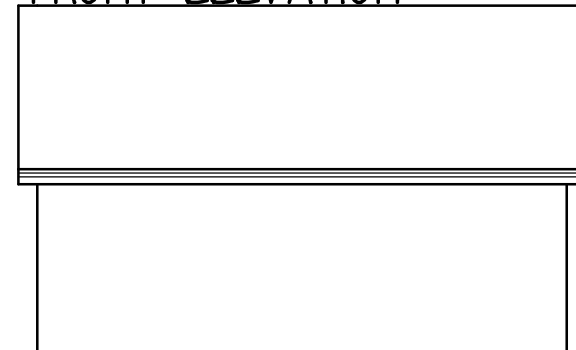

SIDE ELEVATION