


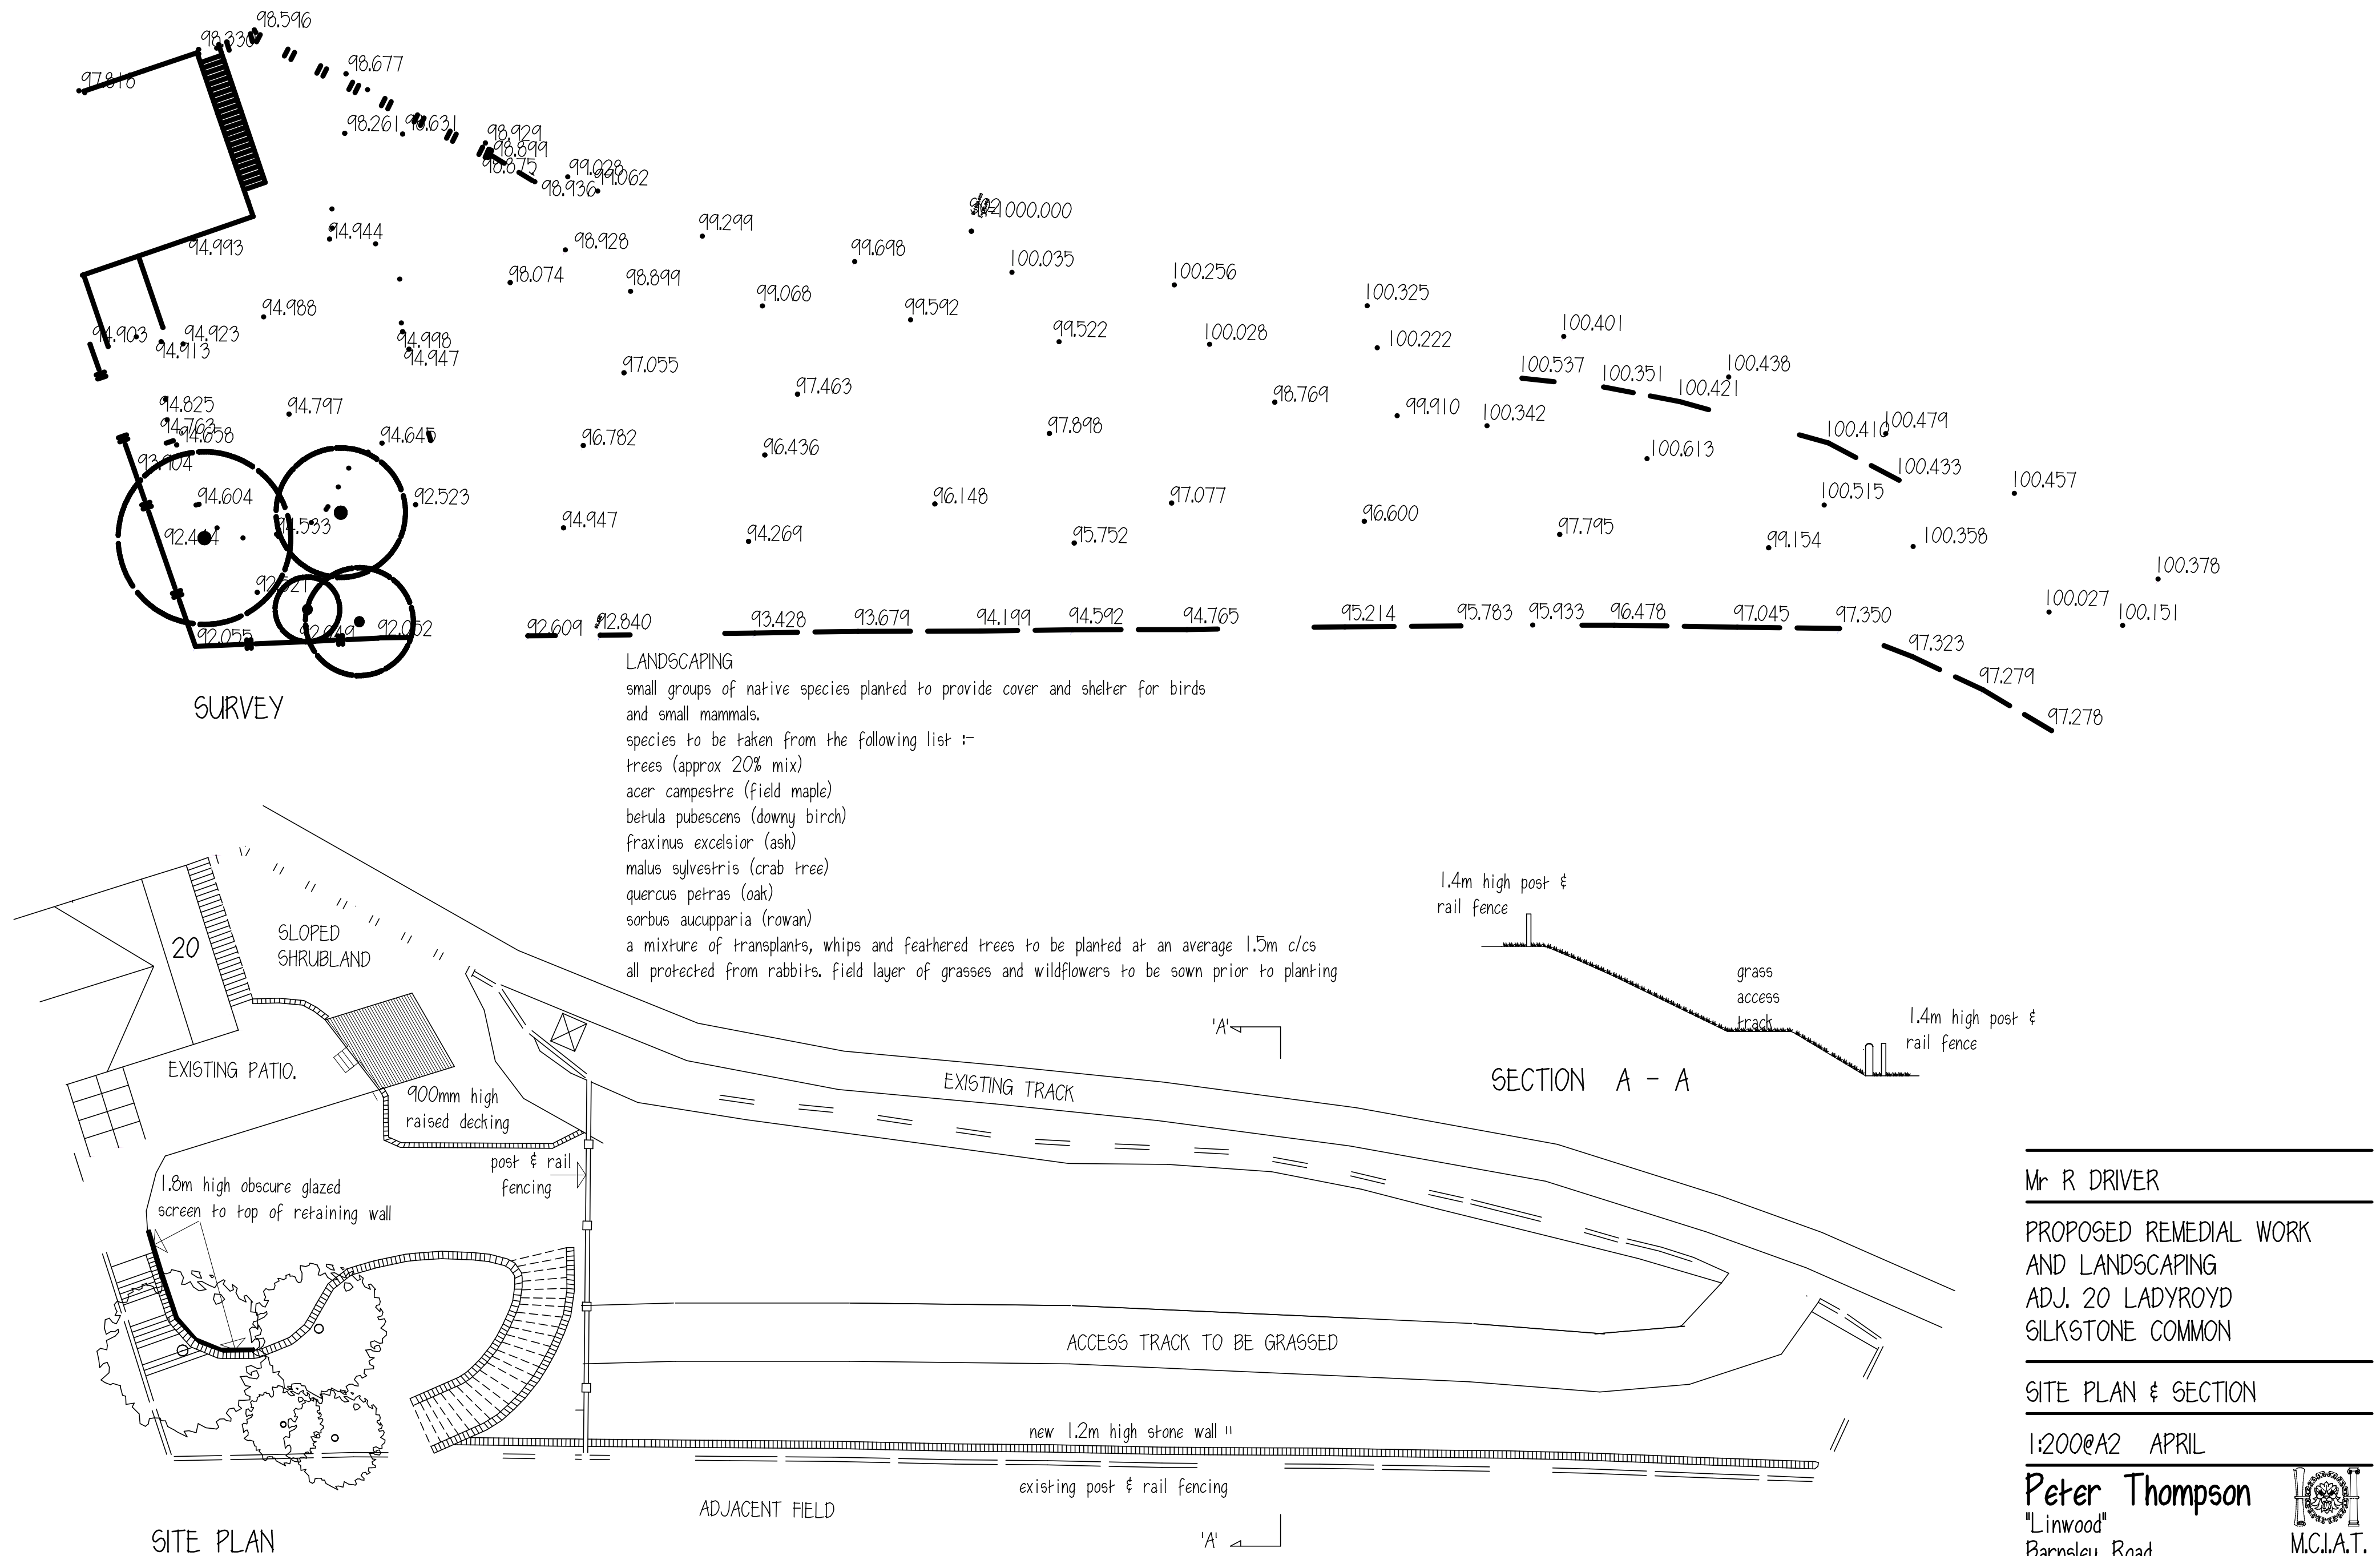

Mr R DRIVER

PROPOSED REMEDIAL WORK
AND LANDSCAPING
ADJ. 20 LADYROYD
SILKSTONE COMMON

SITE PLAN & SECTION

1:200@A2 APRIL

Peter Thompson
"Linwood"
Barnsley Road
Dodworth
Barnsley S75 3JR
e-mail peter-thompson@hotmail.co.uk

M.C.I.A.T.

Ref. 01226 201391
m. 07973251730