

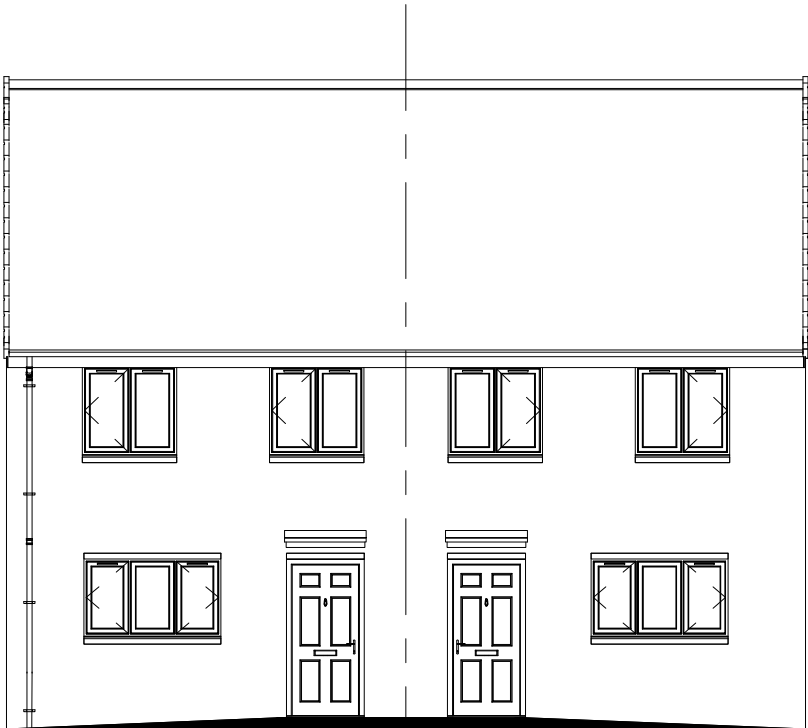


Scale Check:

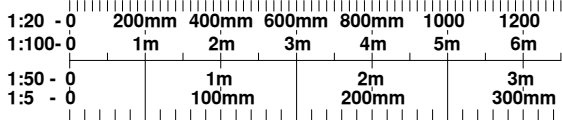


Front Elevation.

1 : 100

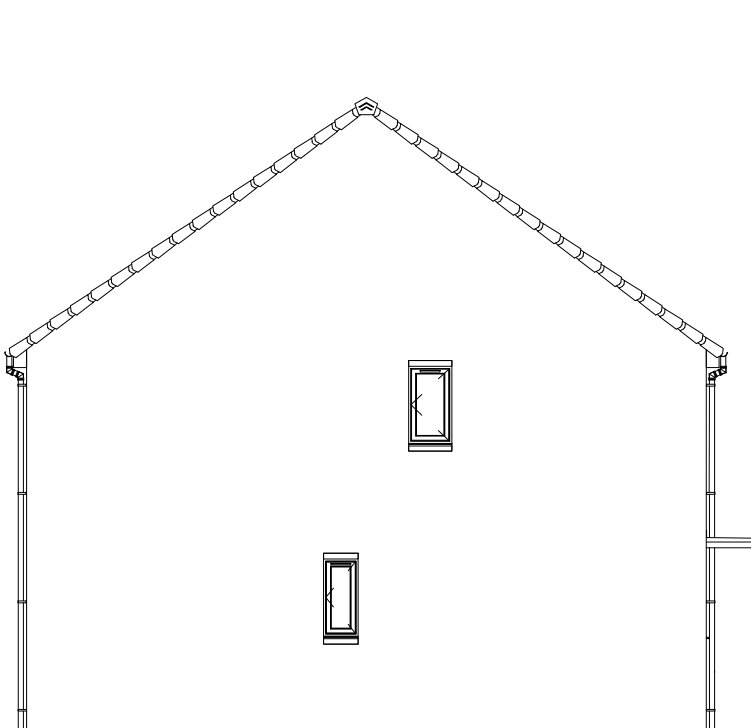


Side Elevation.

1 : 100

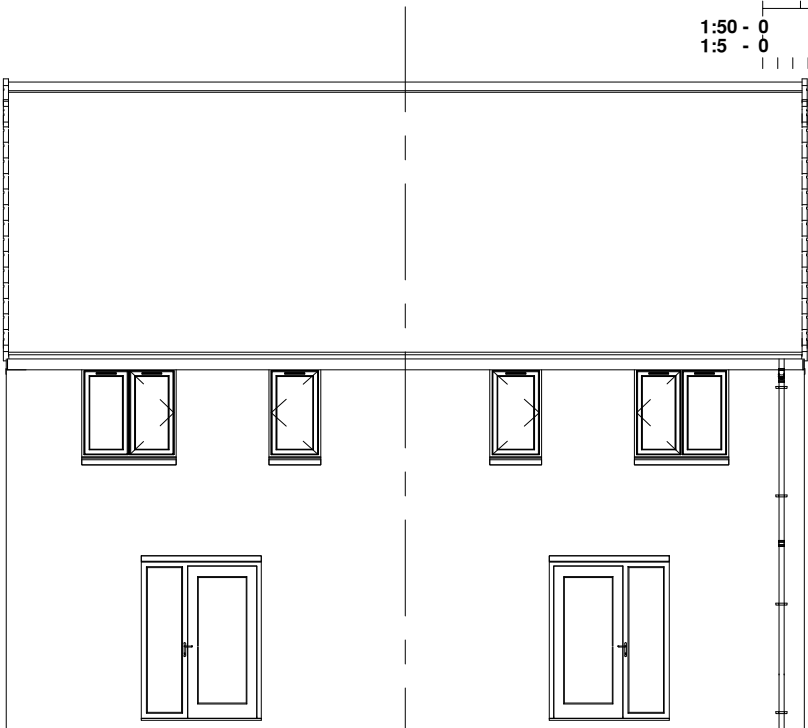


Rear Elevation.

1 : 100

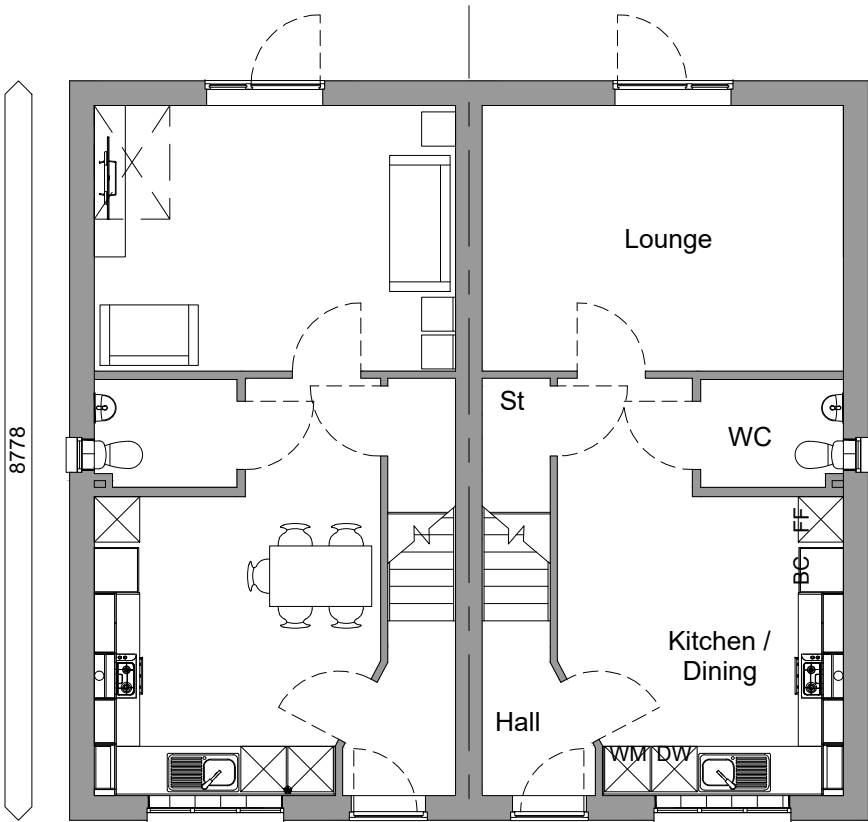

Ground Floor.

1 : 100

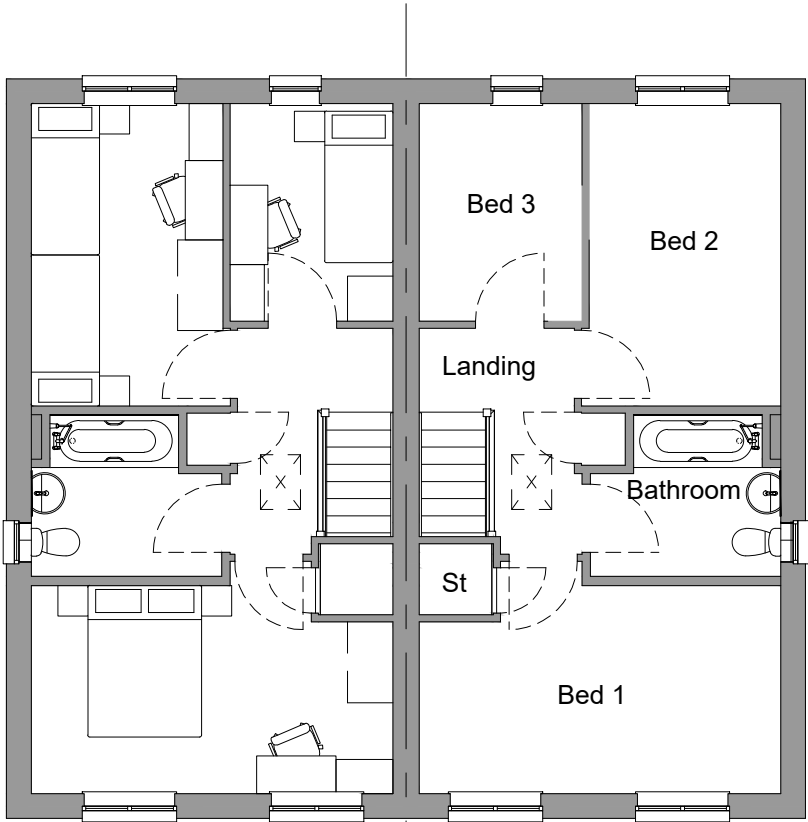

First Floor.

1 : 100

Planning Sheet Notes:

Type and style of roof tiles and facing materials including external features such as canopies, cills, heads, fascia, windows and doors as site specification and to Local Authority Approval. SHOWN INDICATIVE ONLY ON THIS PLAN

|   |                  |       |    |     |
|---|------------------|-------|----|-----|
| Rev   | Details          | Date  | By | Chk |
| DATE   | 08.08.2019       | DRAWN | DL |     |
| SCALE   | 1:100 @ A3       | CHK   |    |     |
| Planning Drawings                                                                                          |                  |       |    |     |
| Marlow House Type<br>Floor Plans & Elevations                                                              |                  |       |    |     |
| Dwg No   | 2018 - MAR - 001 | Rev   |    |     |
| Keepmoat, The Waterfront, Lakeside Boulevard,<br>Doncaster, DN4 5PL.<br>Tel: 01302 346620 www.keepmoat.com |                  |       |    |     |
|   |                  |       |    |     |