440550E | 440575E | 440600E | 440625E

403500N

403475N

403450N

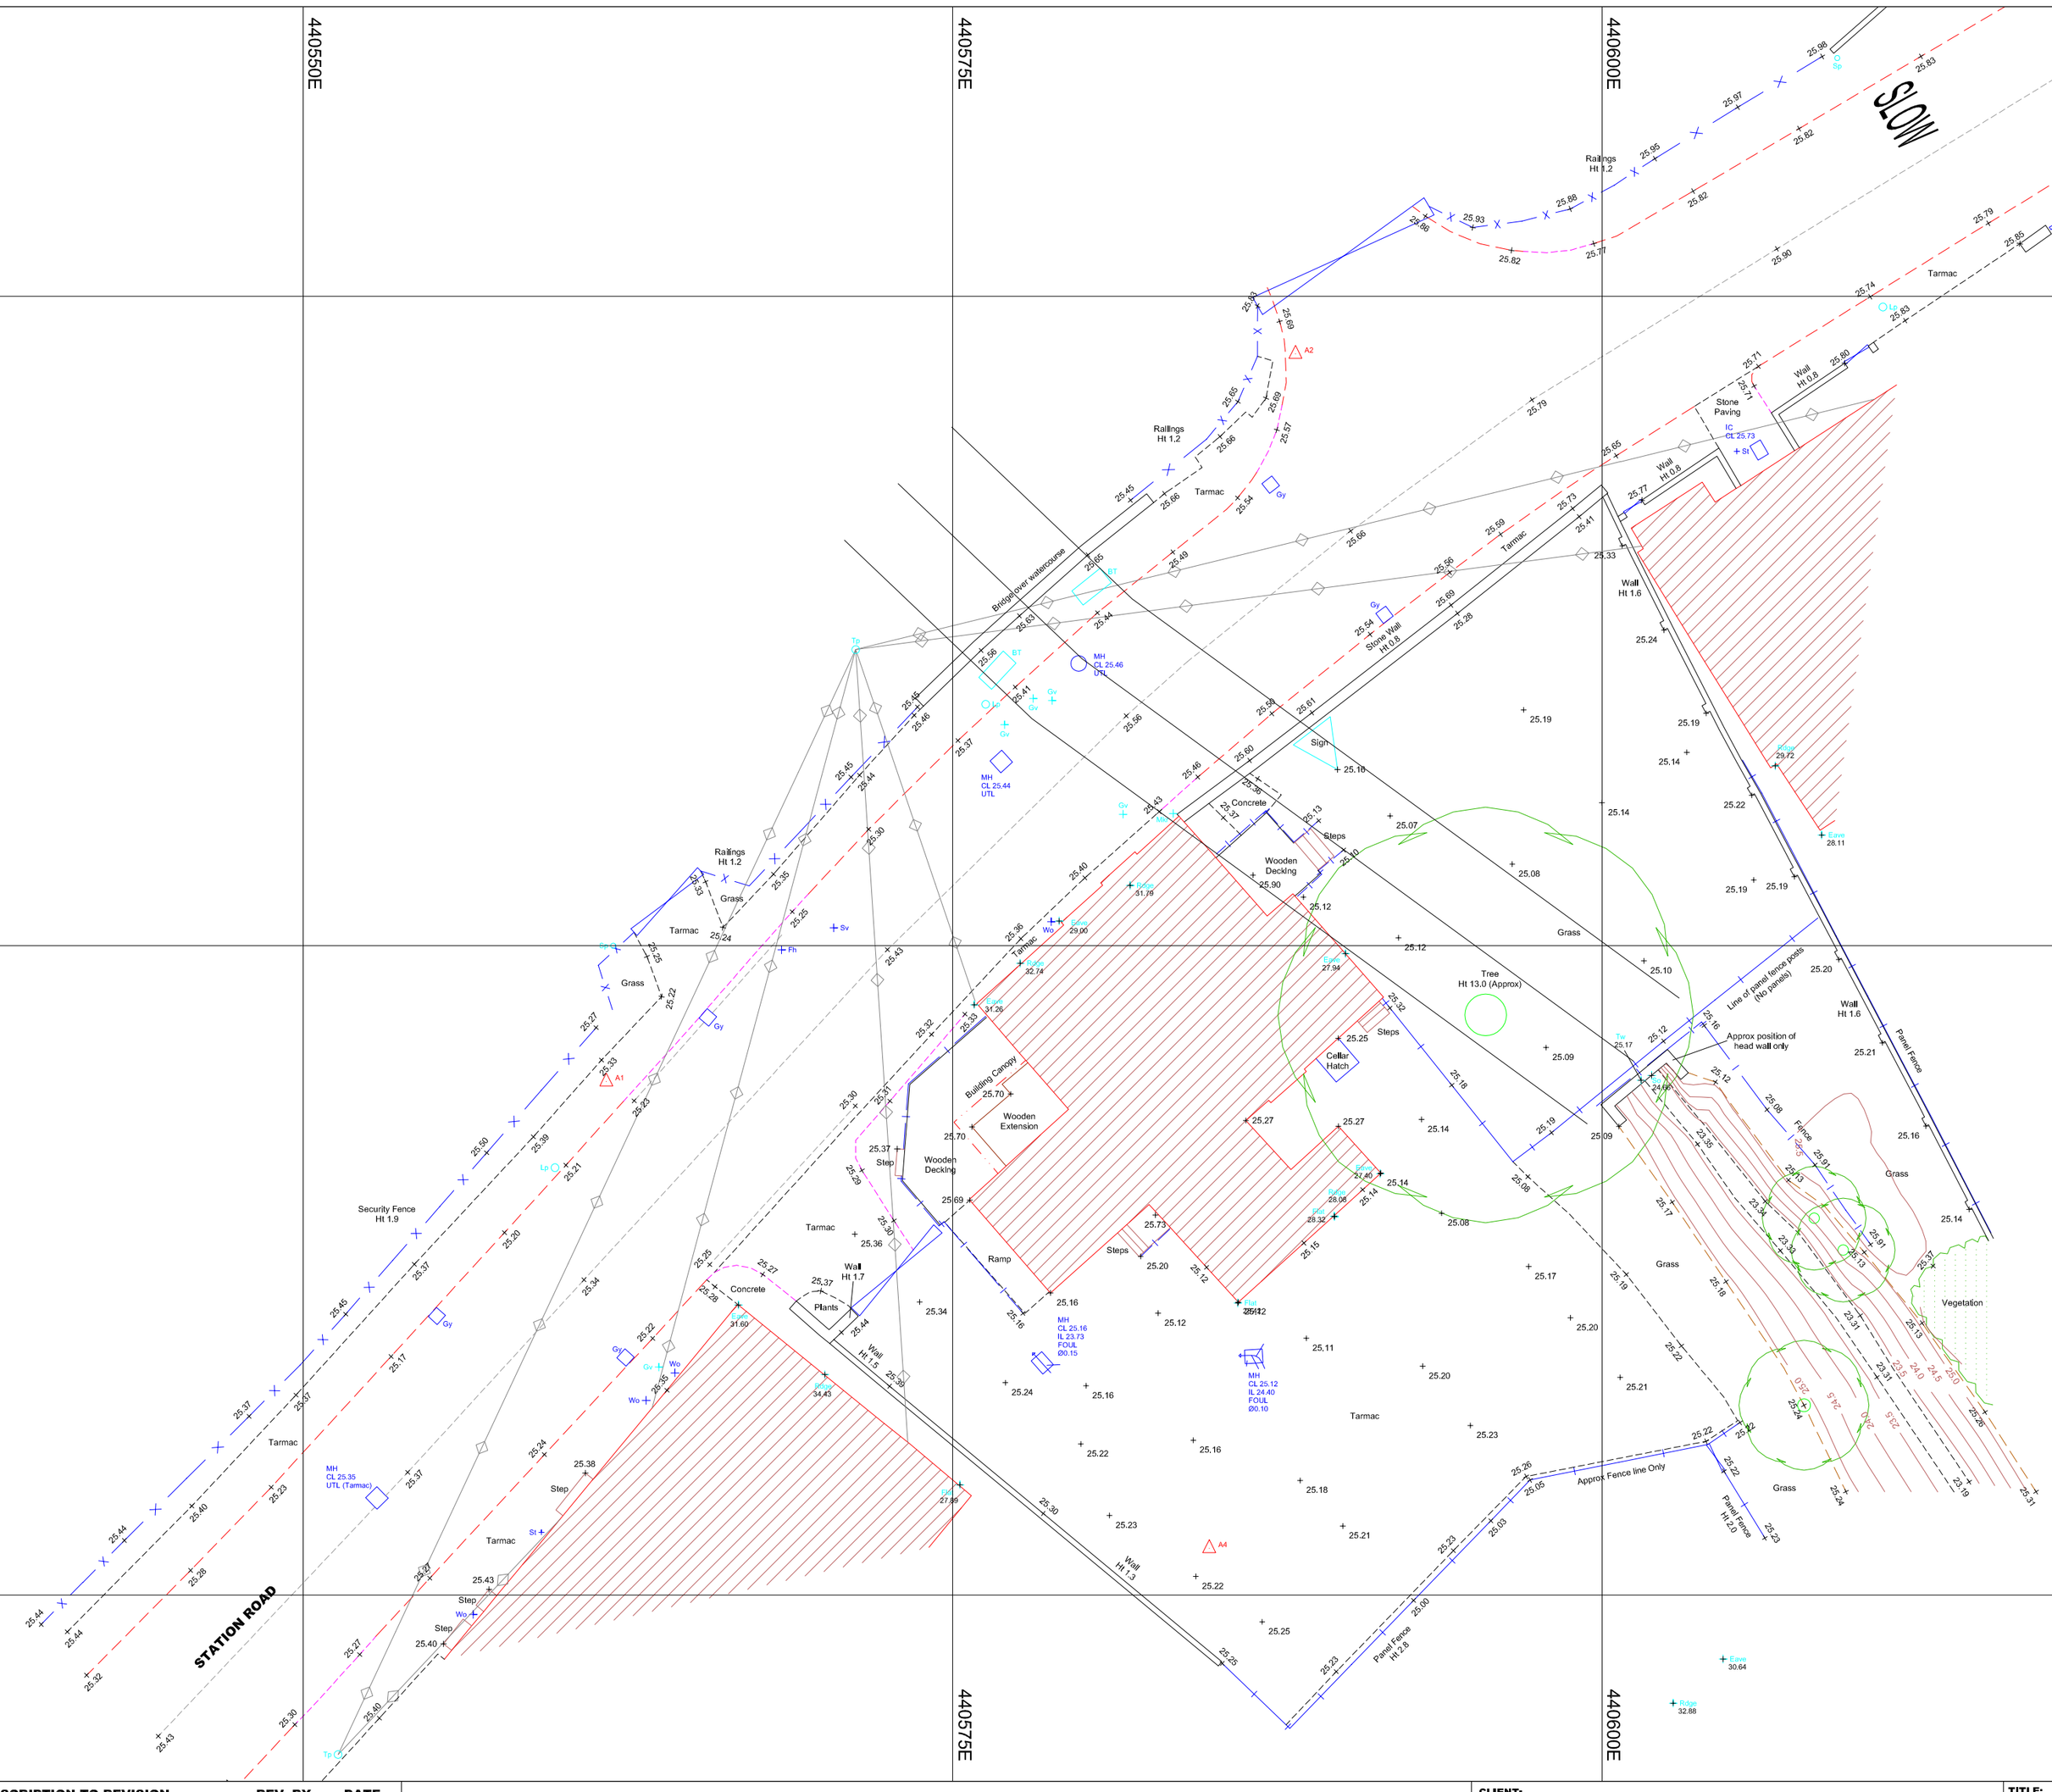

REV. NO.	DESCRIPTION TO REVISION	REV. BY	DATE
A			
B			
C			
D			

NOTES:

TERRA MEASUREMENT

Telephone 01773 790080 Fax 01773 790080
Email info@terrameasurement.com
Website www.terrameasurement.com

Survey, Measurement and Specialist Solutions for:
Design - Construction - Refurbishment - Urban & Rural Development
Transport Infrastructure - Mine and Quarry - Retail - Intelligent Data

CLIENT: **DK DESIGNS**

PROJECT: **STATION ROAD WOMBWELL, SOUTH YORKSHIRE**

TITLE: **TOPOGRAPHICAL SURVEY**

DATE: **05.12.13**

N W E S

GRID:	LEVEL:	DATA TYPE:	OTHER DATA AVAILABLE:
ORDNANCE SURVEY	ORDNANCE SURVEY	2D	3D ACAD - YES 3D GROUND MODEL - YES 3D DTM - YES NO SECTIONS - YES CUT & FILL ANALYSIS - YES

DRAWN BY:	SCALE @ A2:	PROJECT NO.:	DRAWING NAME:	REV.
AJB	1:200	1081	1081_OGL	1