





FRONT ELEVATION

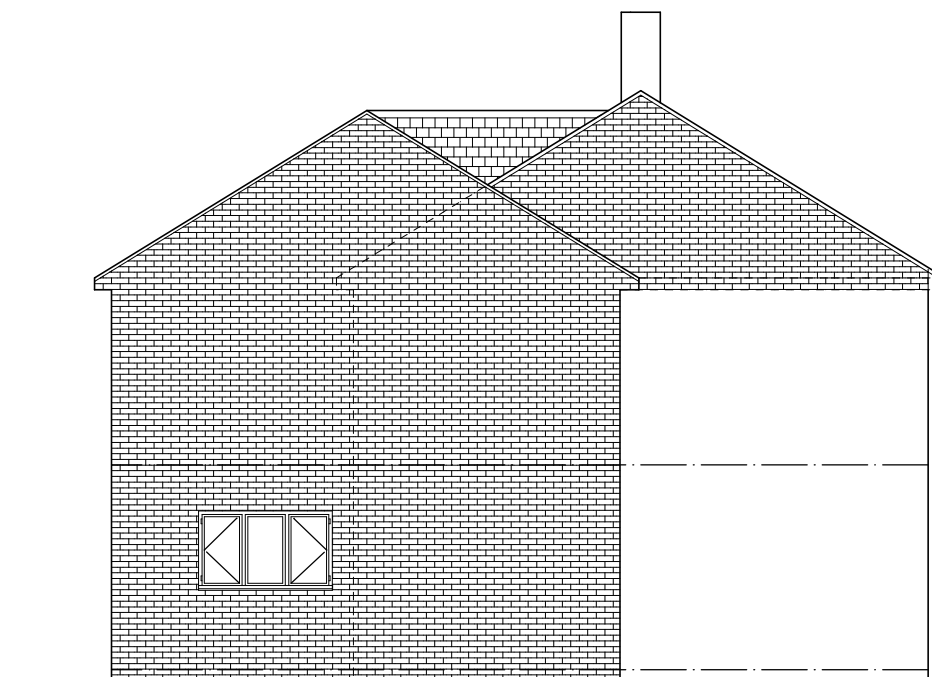


SIDE ELEVATION



REAR ELEVATION

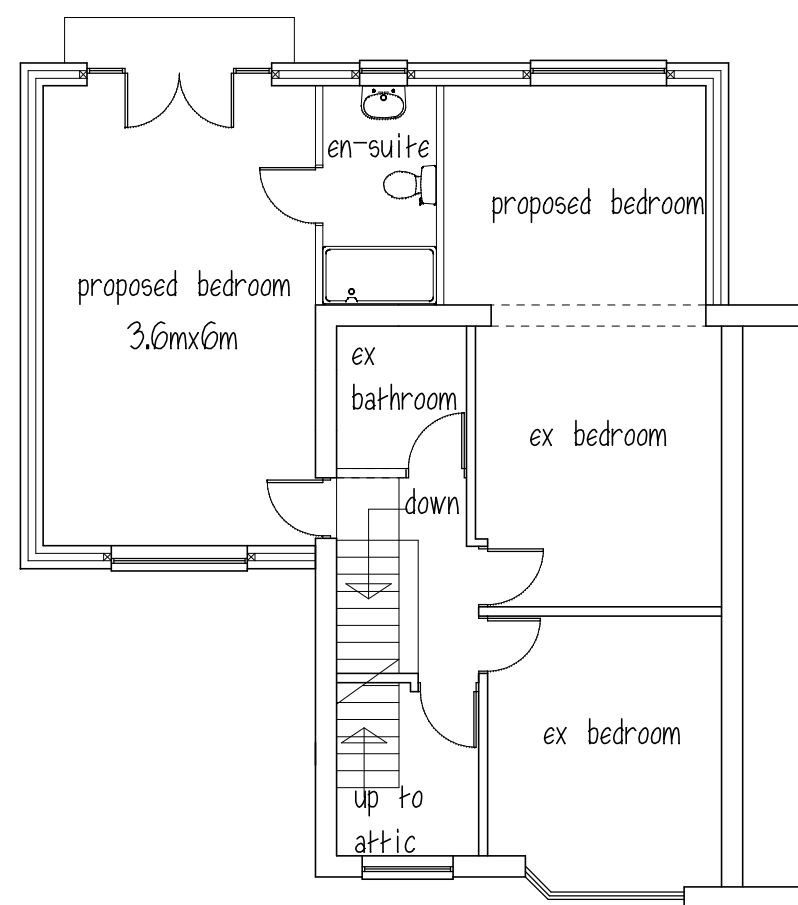

FIRST FLOOR

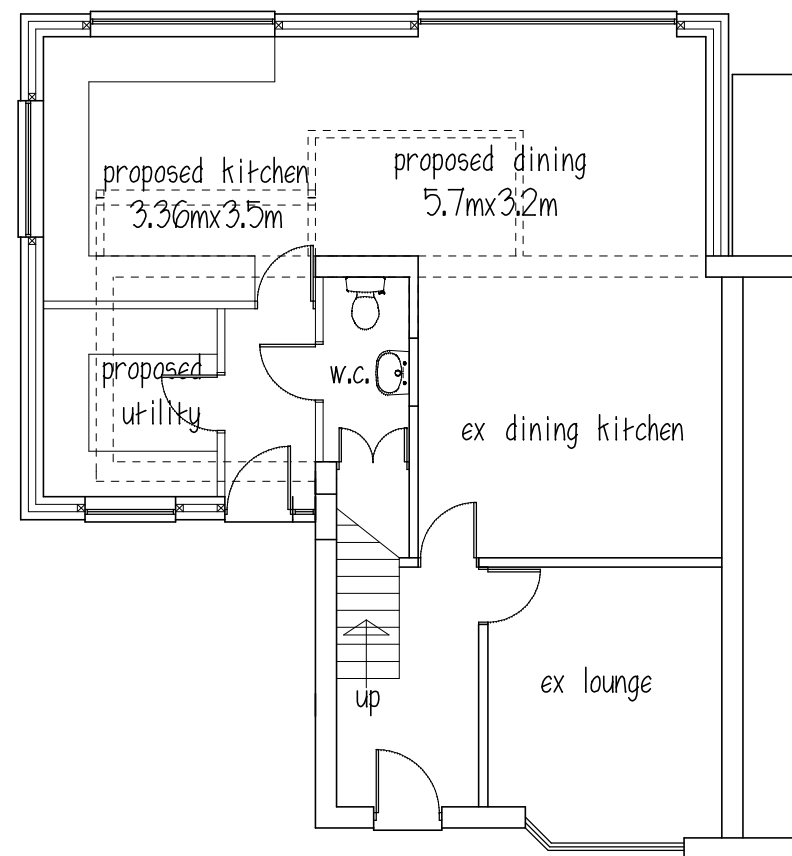

GROUND FLOOR

ROOF - concrete tiles to match
WALLS - brick to match
WINDOWS & DOORS - white Upvc

Mr M HUNTER

PROPOSED EXTENSIONS
9 QUEENS GARDEN
OLD TOWN

PLANS & ELEVATIONS

1:100@A3 OCT16 Rev B

Peter Thompson

"Linwood"

Barnsley Road


Dodworth

Barnsley S75 3JR

e-mail peter-thompson@hotmail.co.uk

t&f. 01226 201391

m. 07973251730

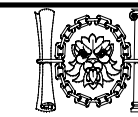

M.C.I.A.T.