McDONALDS OLD MILL LANE, BARNSLEY #464

BUTTERFIELD SIGNS

DATE	01 Nov 2011	SCALE	AS SHOWN @ A3
SALES CONT.	DB	DRAWN BY	CW
JOB NO.	31685	DWG NO.	McD / 157 / 2011

70/50 SKY SIGN APPENDAGE scale 1:20



70/50 SKY SIGN APPENDAGE BOXES - 1524mm x 1524mm

Existing double sided sky sign to be fitted with new 24 Hour appendage boxes. Extruded aluminium box units housing acrylic face panels with digitally printed vinyl display. Internally illuminated by means of fluorescent tubes housed within the unit. Units mounted back to back on existing sky sign post.

PROPOSED SIGNAGE



EXISTING SIGNAGE



0 1 2 3 4 5 6 7 8

1:20 Scale bar Metres

174 SUNBRIDGE ROAD, BRADFORD, WEST YORKSHIRE. BD1 2RZ. Tel : +44 (0) 1274 722244 Fax : +44 (0) 1274 848998 - www.butterfieldsigns.co.uk

This document is the property of Butterfield Signs Ltd who own the copyright therein. The information in this document is given in confidence and without the written consent of Butterfield Signs Ltd, given by contract or otherwise the document must not be copied, reprinted or reproduced in any material form either wholly or in part nor must the contents of the document or any method or technique available therefrom be disclosed to any third party

CERTIFICATE No. FM 32534

McDONALDS OLD MILL LANE, BARNSLEY #464


BUTTERFIELD SIGNS

DATE	01 Nov 2011	SCALE	AS SHOWN @ A3
SALES CONT.	DB	DRAWN BY	CW
JOB NO.	31685	DWG NO.	McD / 157 / 2011


70/50 SKY SIGN APPENDAGE scale 1:10




70/50 SKY SIGN APPENDAGE SECTION THROUGH scale 1:10

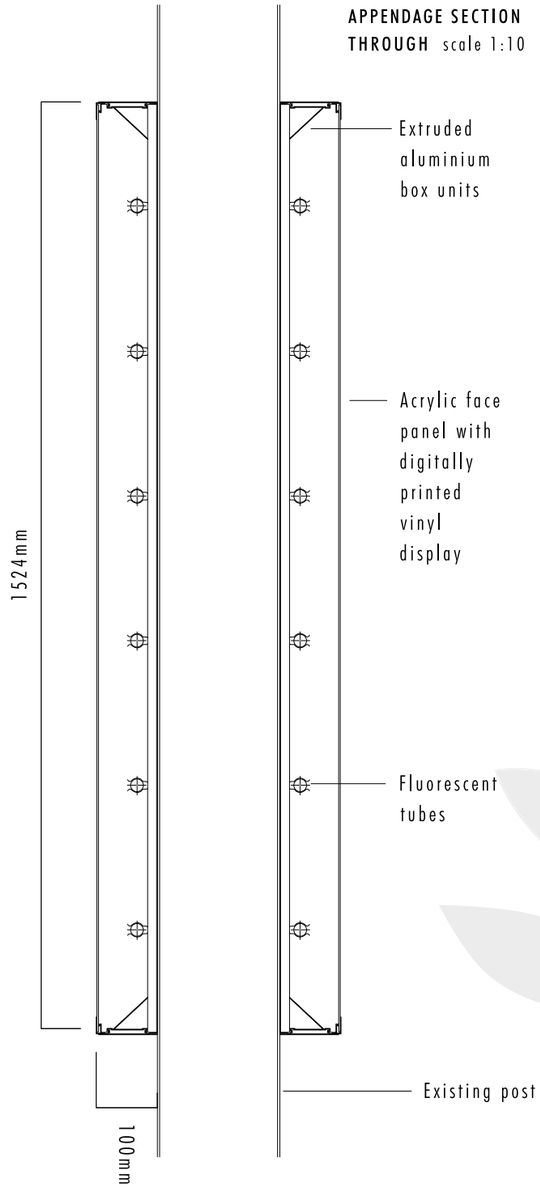

70/50 SKY SIGN WITH APPENDAGES scale 1:100

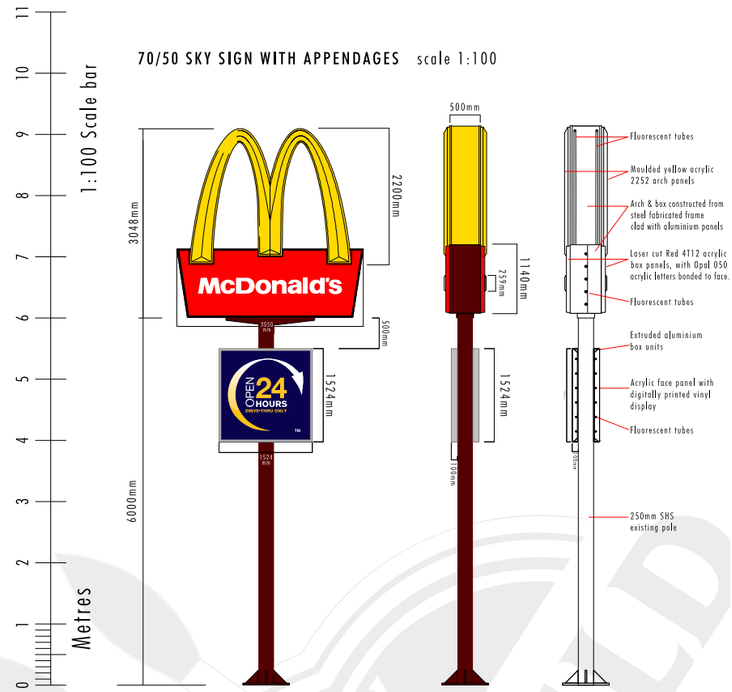

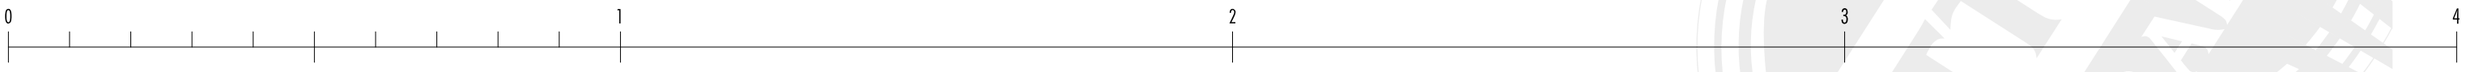

174 SUNBRIDGE ROAD, BRADFORD, WEST YORKSHIRE. BD1 2RZ. Tel : +44 (0) 1274 722244 Fax : +44 (0) 1274 848998 - www.butterfieldsigns.co.uk

This document is the property of Butterfield Signs Ltd who own the copyright therein. The information in this document is given in confidence and without the written consent of Butterfield Signs Ltd, given by contract or otherwise the document must not be copied, reprinted or reproduced in any material form either wholly or in part nor must the contents of the document or any method or technique available therefrom be disclosed to any third party

CERTIFICATE No. FM 32534