


COPYRIGHT - THIS DRAWING MAY NOT BE REPRODUCED OR MODIFIED IN WHOLE OR PART BY ANY PERSON OR ORGANISATION WITHOUT THE ARCHITECTS CONSENT. ISSUING COPIES TO THIRD PARTIES MAY NOT BE DONE WITHOUT THE ARCHITECTS CONSENT

Revision List:

Scale at A3: 1:200

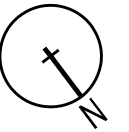

The Spires

29

35

The Spires

1.8m stone wall & fence

shed

flags

VISITOR PARKING

gate

soakaway

lawn

1.8m stone wall & fence

verge

IC

new 1.10m foul

new 1.10m foul

ex IC

ex foul

0.9m stone wall

dropped kerb

new vehicular access, 2x2m intervisibility splays

new access

linear slot drain

drive block paving

existing wall

35

www.designspacearchitects.co.uk