


front (north west) elevation




rear (south east) elevation




right (south west) elevation

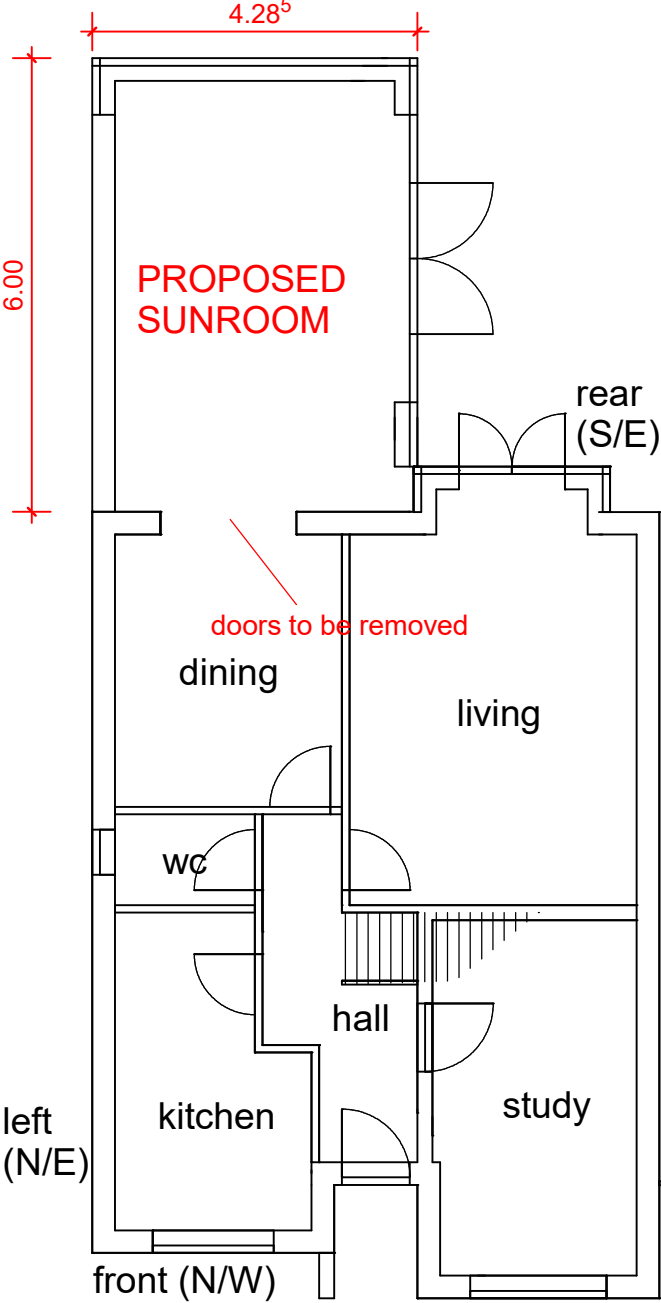

GROUND FLOOR LAYOUT

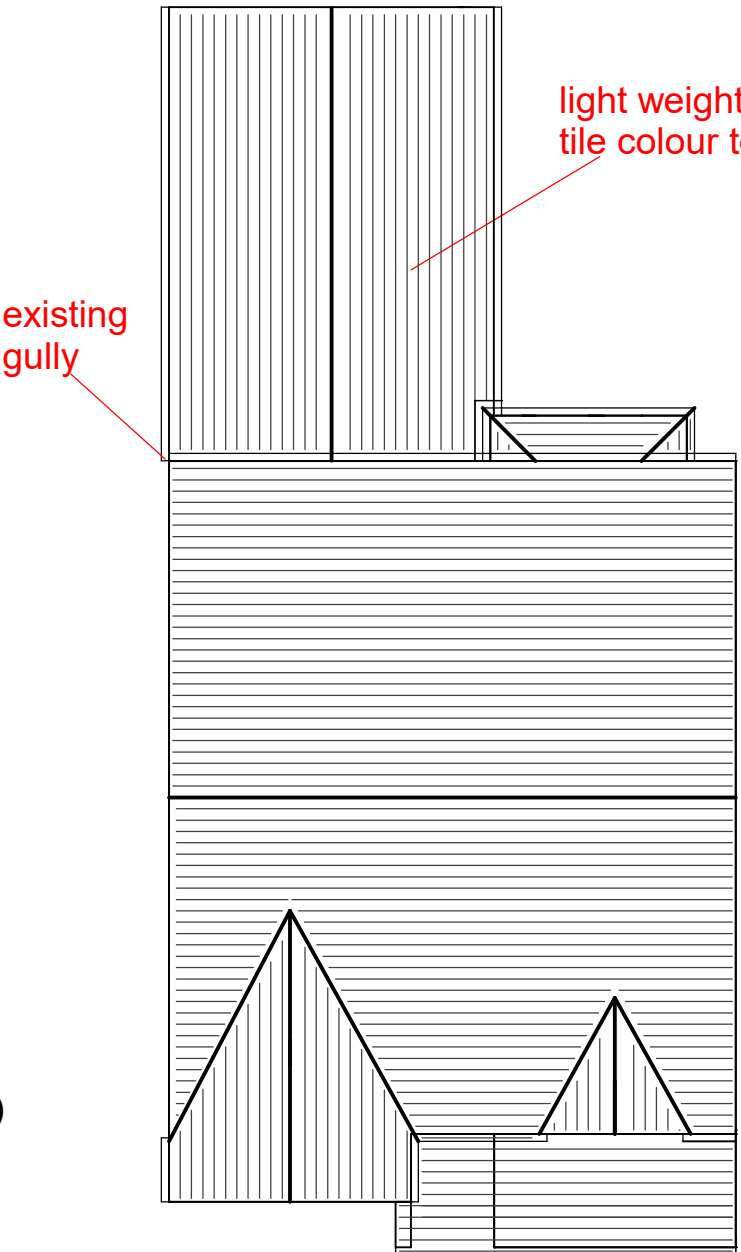

ROOF PLAN

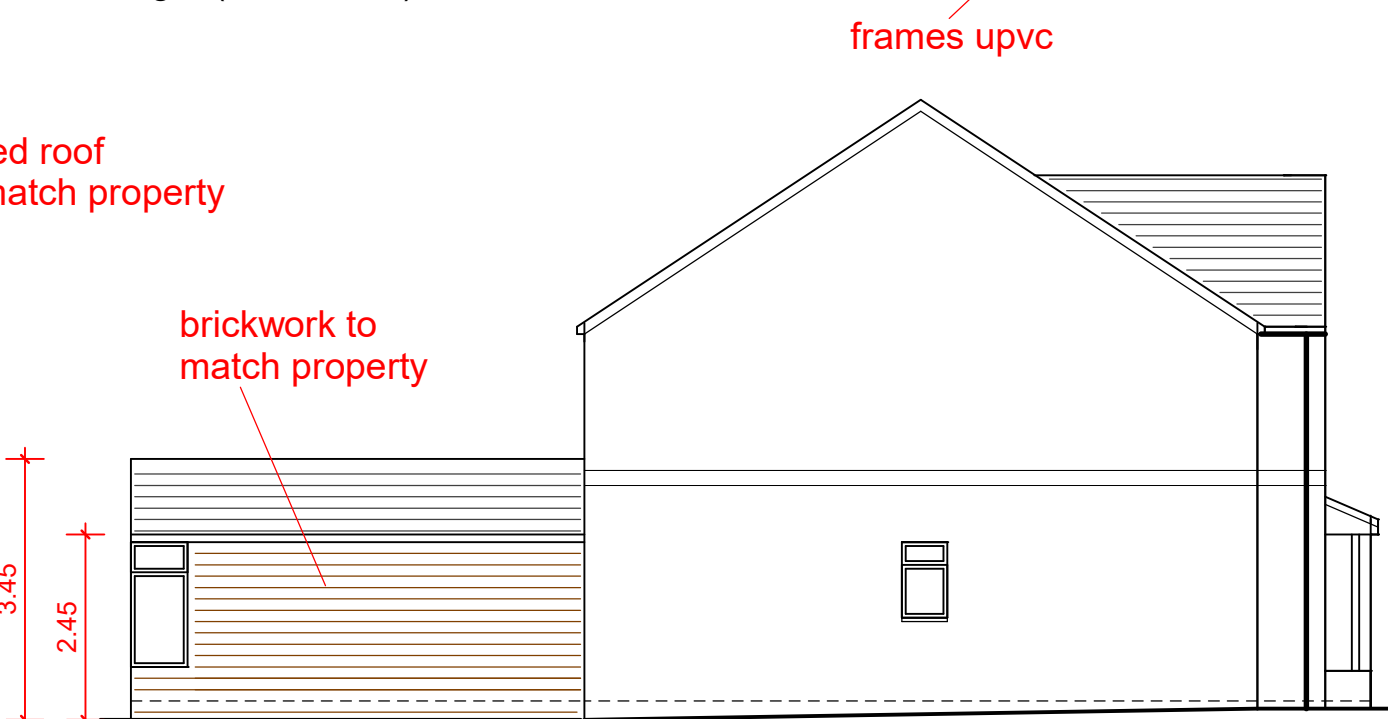

left (north east) elevation

PROPOSED SINGLE STOREY REAR EXTENSION (sunroom)
width 4.285m, projection 6m, hgt to eaves 2.45m, hgt to ridge 3.45m
(materials to match property)
brickwork to match property, frames upvc, glazing clear, light weight
tiled roof, tile colour to match property,

drainage to existing gully, boundary fence hgt to remain same,
access via drive ie materials etc