

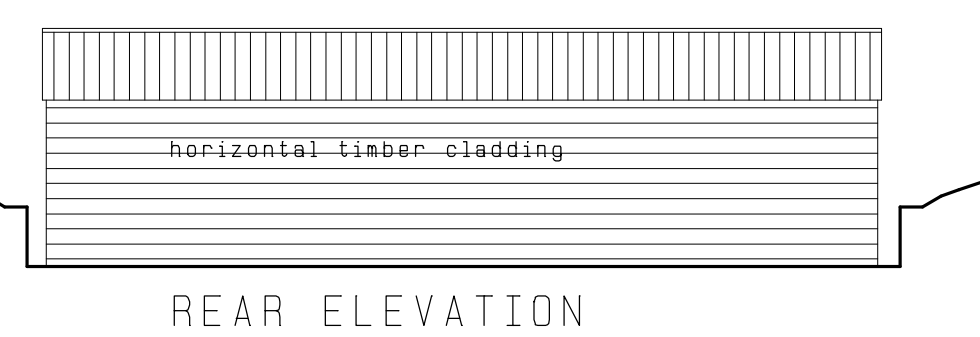
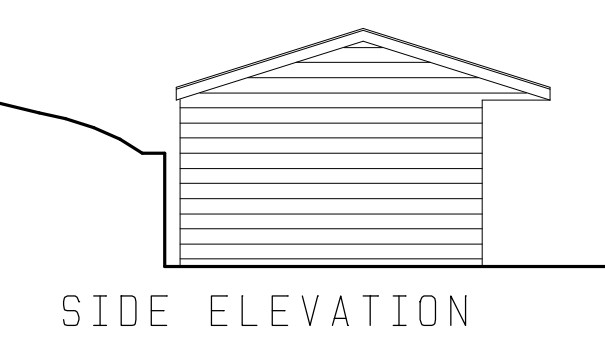
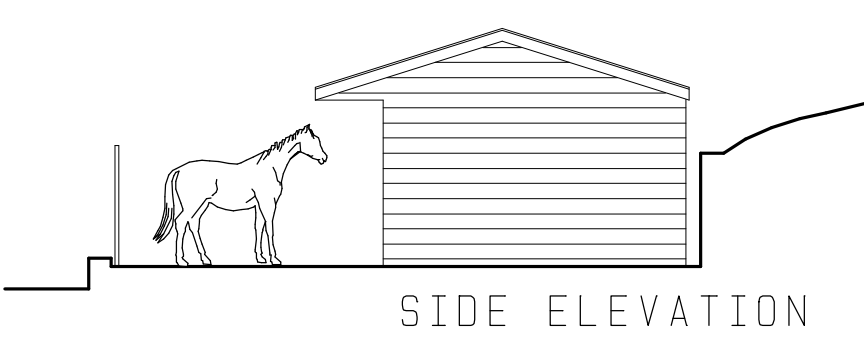
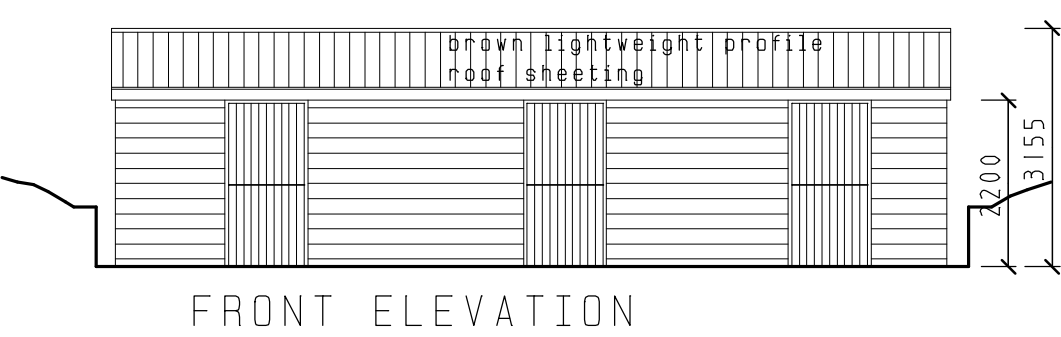
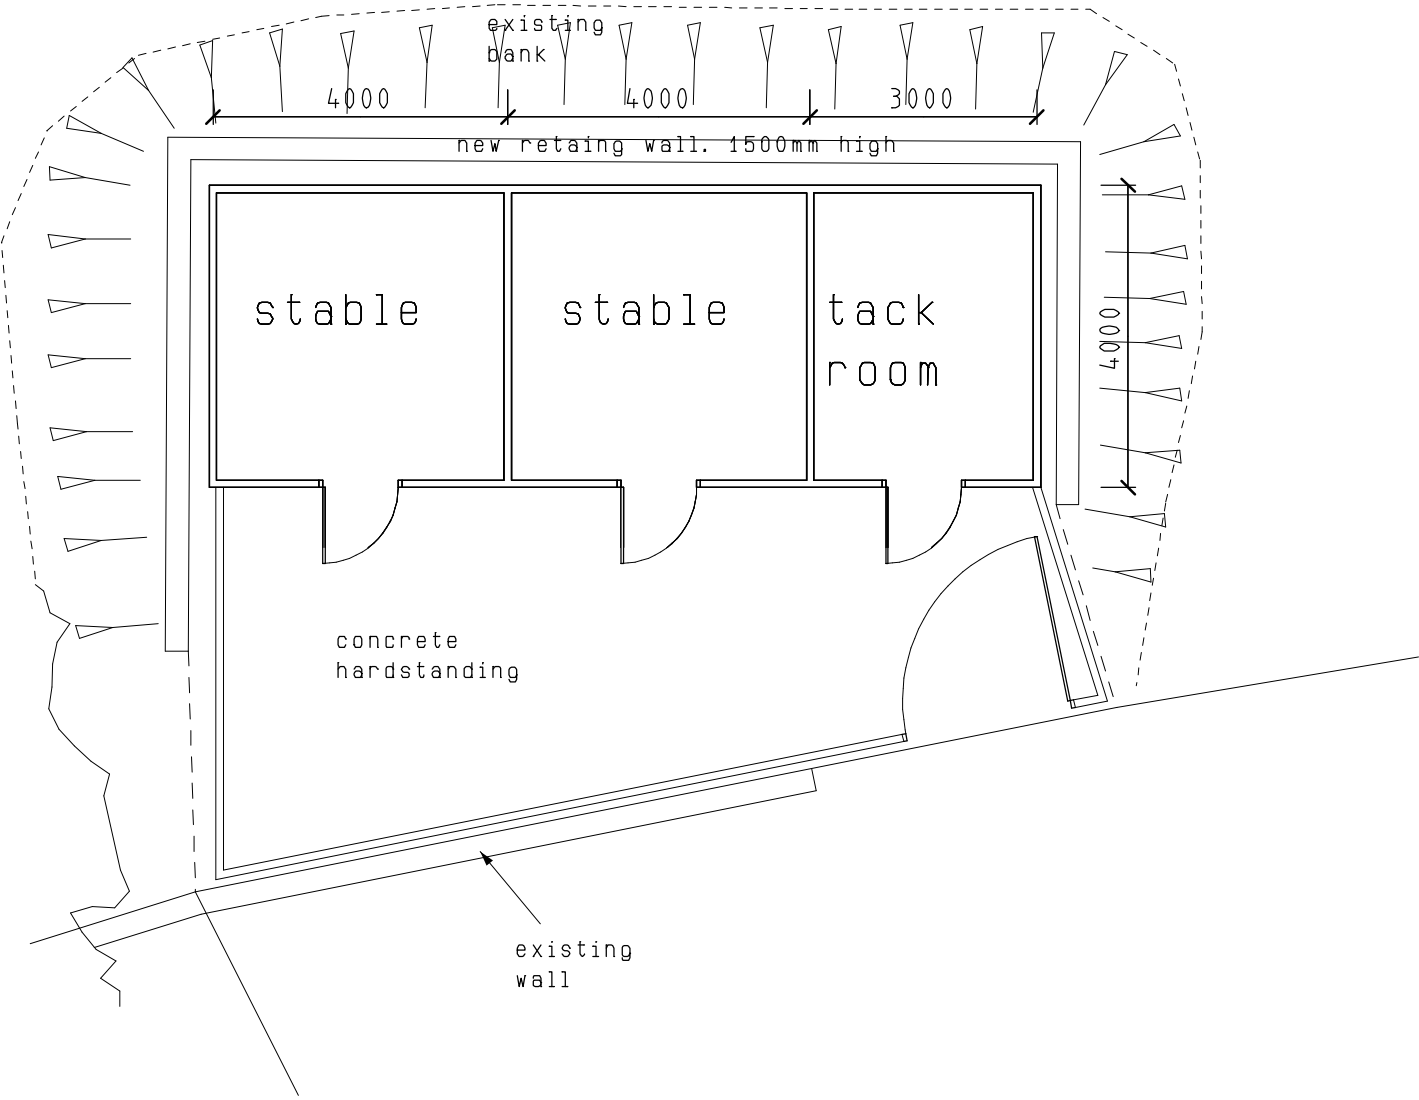
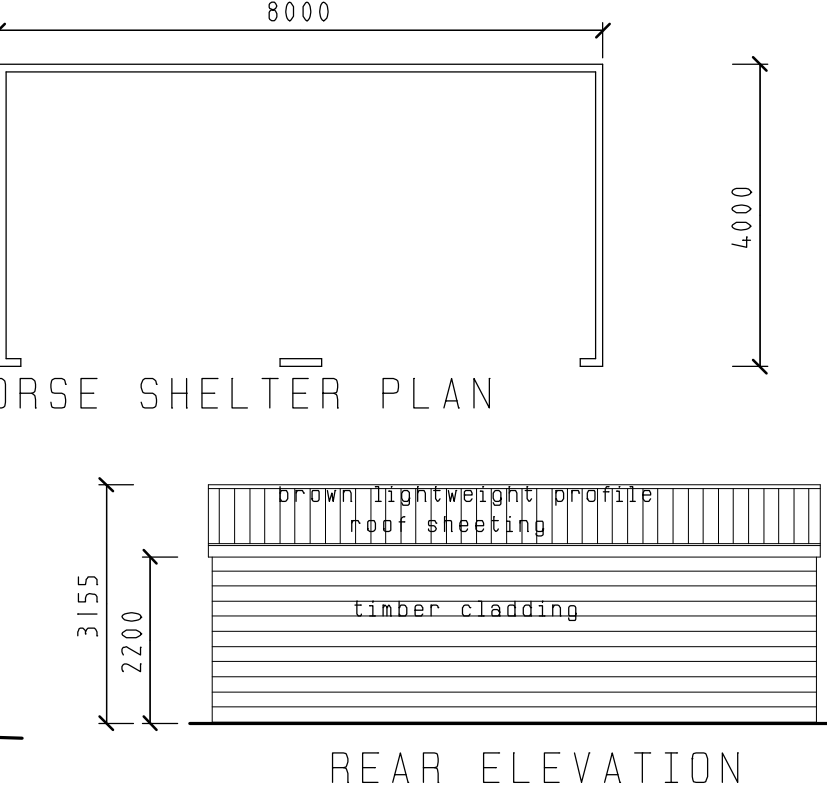


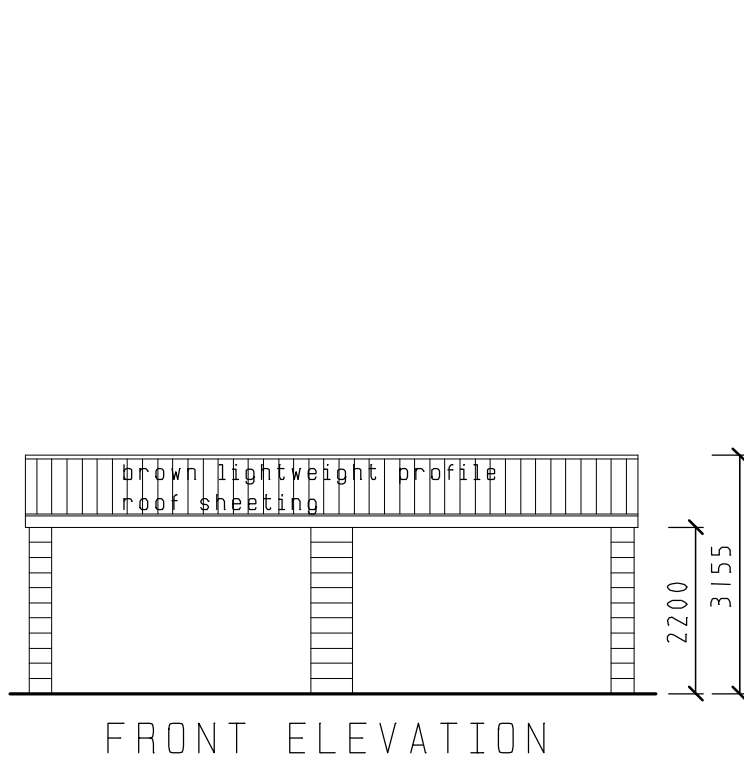


EXAMPLE OF STABLE

SITE PHOTOS

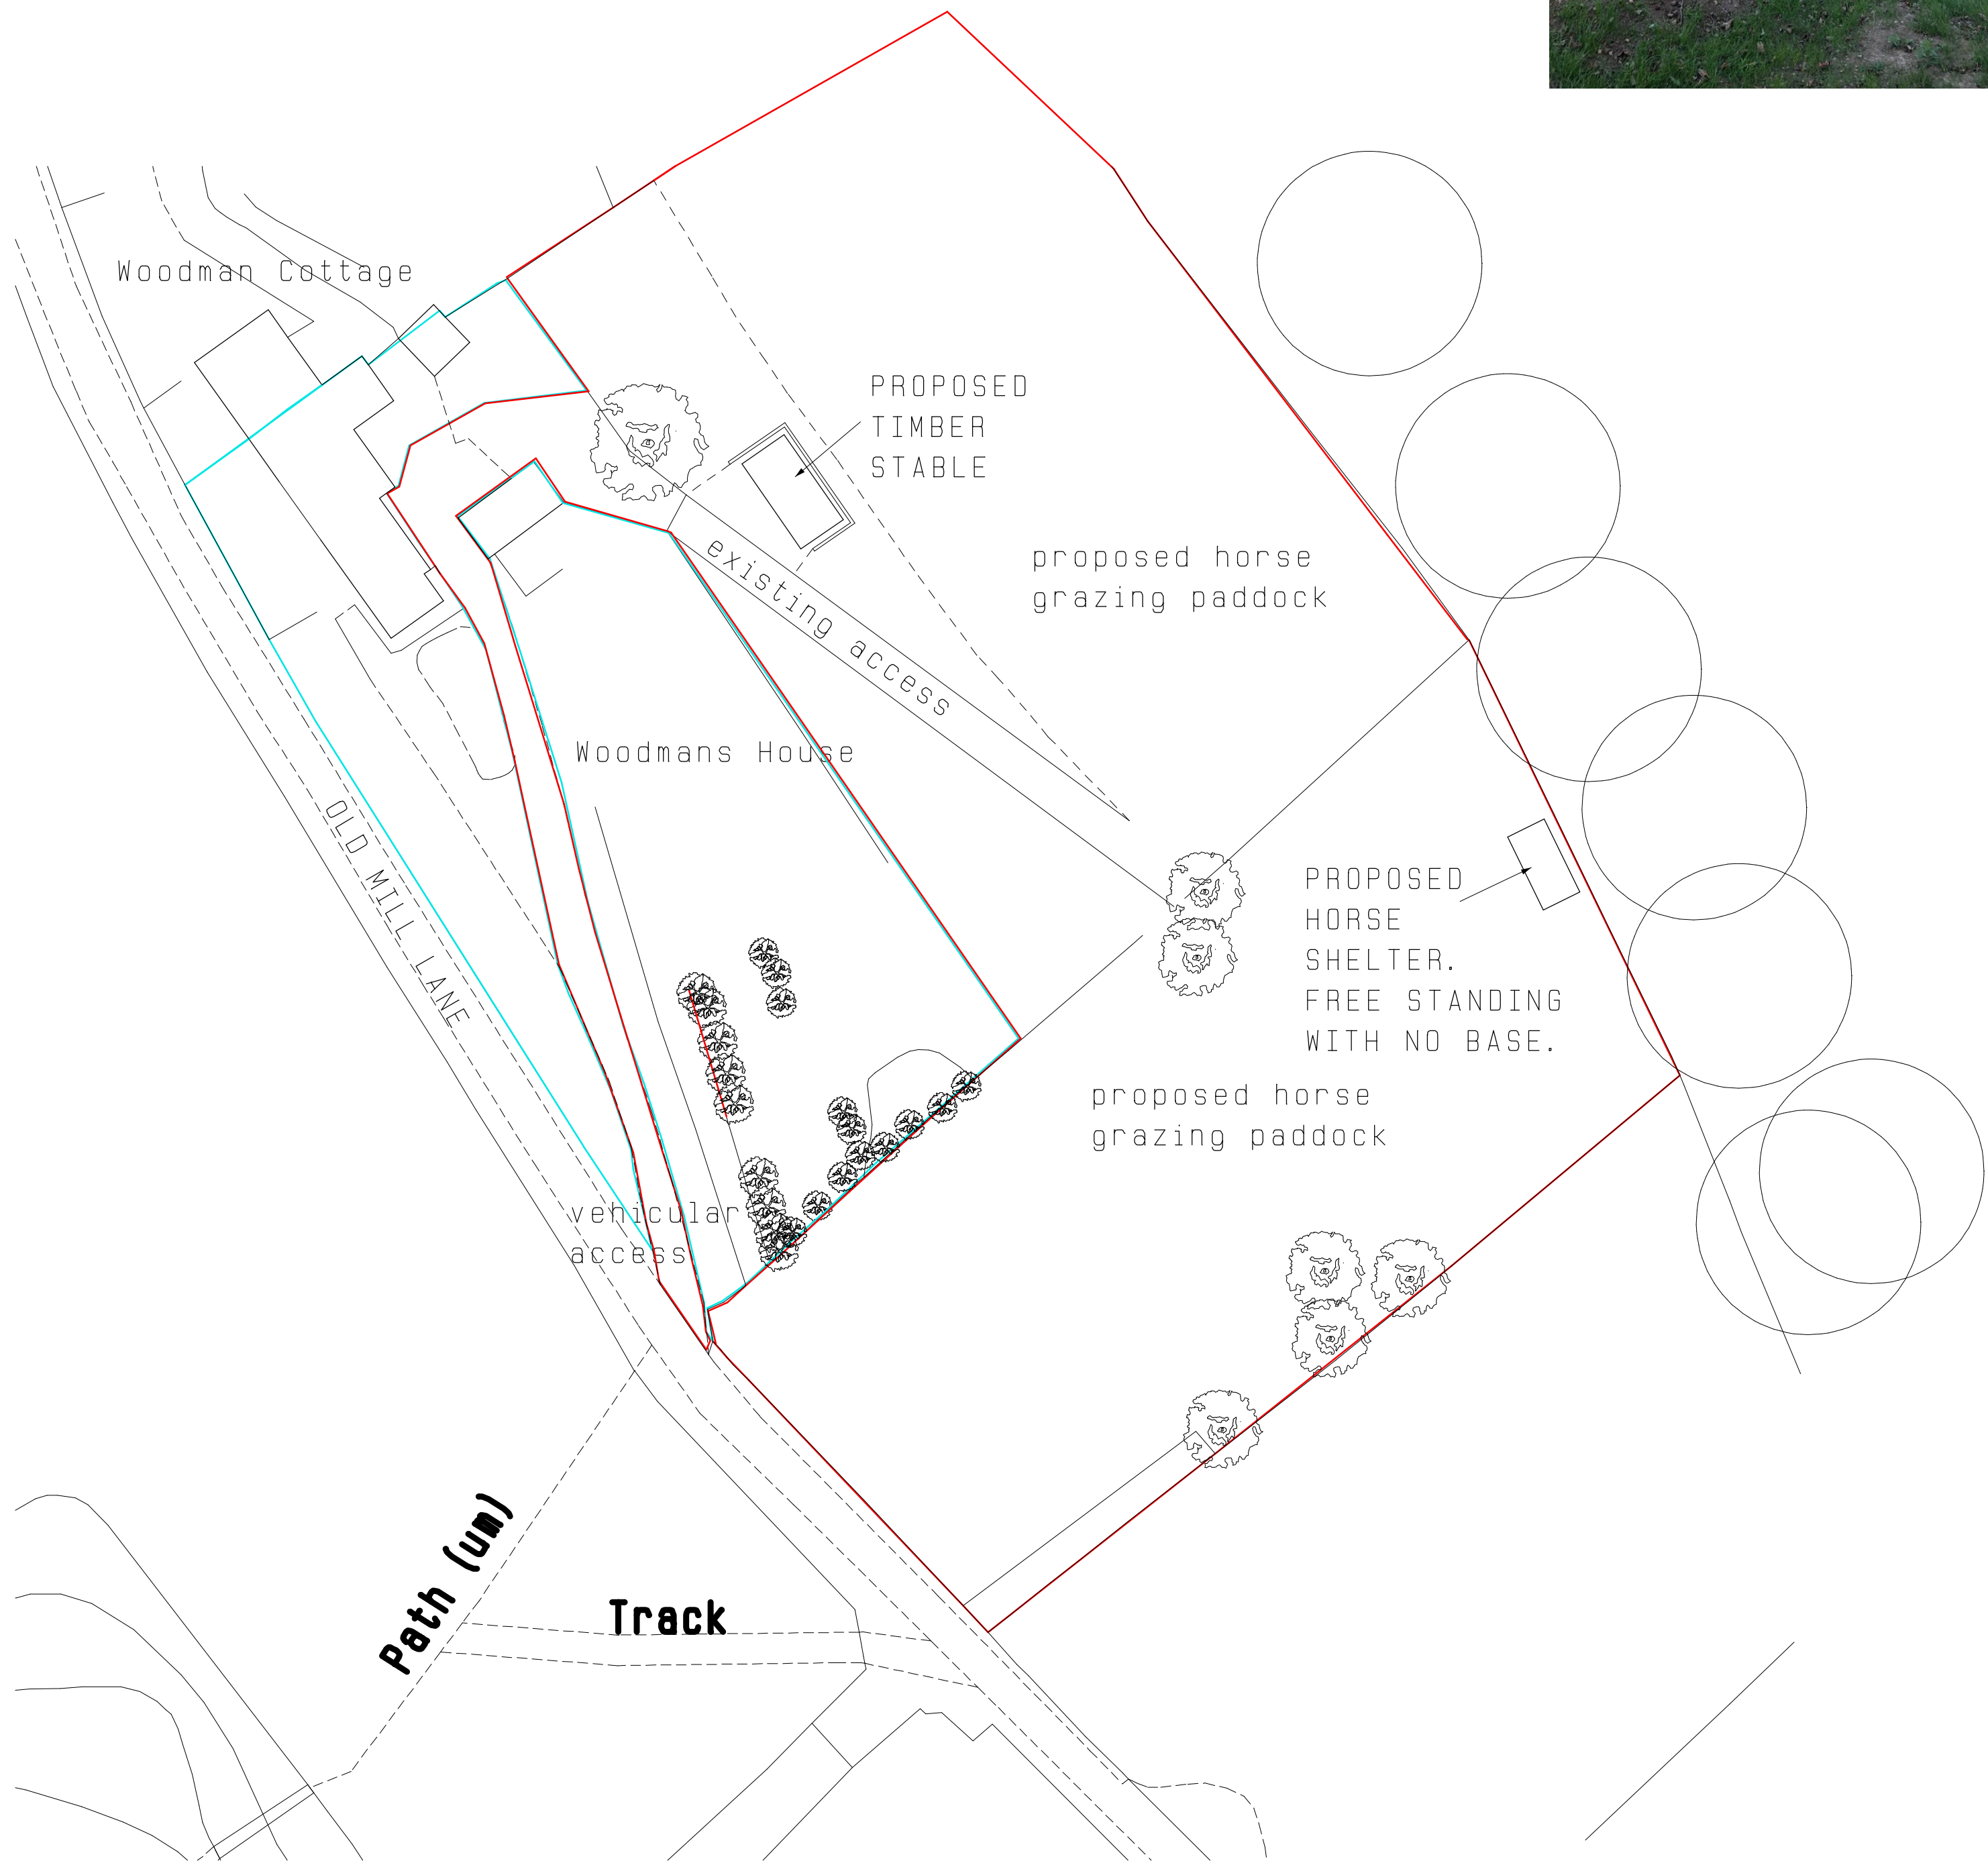

HORSE SHELTER PHOTO EXAMPLE

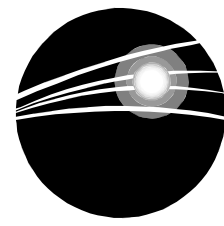CLIENT MR & MRS PAGETT		
TITLE		
TIMBER STABLE AND HORSE SHELTER		
WOODMANS HOUSE		
OLD MILL LANE		
THURGOLAND		
		
ANDY CUDWORTH ARCHITECTURE		
4 Stoneylea Court		
Western Street		
Barnsley		
S70 2BP		
07931 365804		
andycudworth@yahoo.com		
SCALE 1:500	DATE AUG 19	DRAWN AMC
DRWG No GPT-819-1	SHEET A2	REV N/A
This drawing is the sole property of the author (A Cudworth) and will not be used, copied in whole or in part, by any other individual, company or organisation without the consent of the author. All dimensions to be checked on site & not scaled from any drawing.		