
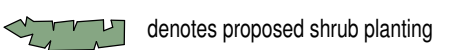
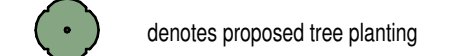
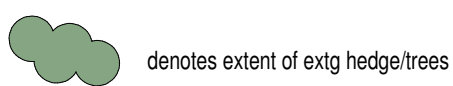


KEY



HOUSETYPE SCHEDULE

TYPE	ACCOMODATION	No
A	3/4 Bedroom Detached House	1
Ah	3/4 Bedroom Detached House	1
B	3 Bedroom Detached House	1
C	3 Bedroom Semi - Detached House	2

TOTAL	5
-------	---

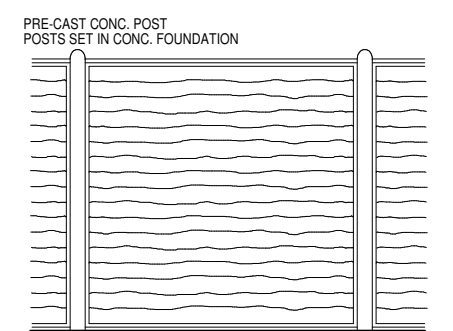

1800 HIGH LARCH LAP FENCE ——— · ——— · ———

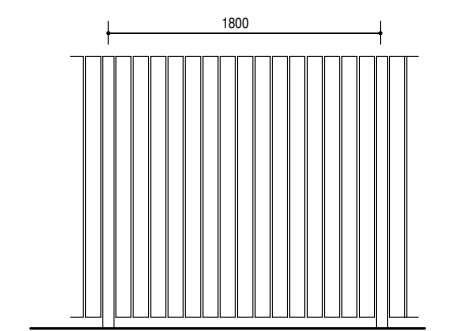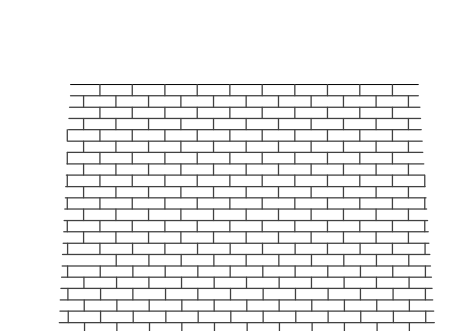1800 HIGH SCREEN FENCE 

1999 GREENWALL

rev a - sept 15 - amended to council comments
rev b - mar 16 - amended highways/ planning comments
rev c - jun 16 - access amended
rev d - july 16 - drop crossing detail added
rev e - sep 16 - screen wall indicated
rev f - sep 16 - plots repositioned
rev g - nov 16 - access road amended

reshop

architecture + design ltd

prime business centre millfield industrial estate
millfield road bentley doncaster DN5 0SJ

T 01302 875211 E info@reshape-design.com
W www.reshape-design.com

MR W COOKE

**PROPOSED DEVELOPMENT TO
PINFOLD LANE,
ROYSTON
BARNSELY**

SITE PLAN

scale	date	drawn	checked
1:500 @ A2	JULY 15	PB	DG
drawing no			revision
15 - ROYSTON - 2			f

15 - ROYSTON - 2

This drawing is ©Reshape Architecture + Design Ltd. If in doubt ASK.
Drawing measurements shall not be obtained by scaling. Verify all details
and dimensions prior to construction. Immediately report any discrepancies
on this drawing. The drawing shall be read in conjunction with associated
specifications and related consultants documents.

