


DELIVERY NOTE

Job No :


1900

7	Elite 70 Bevelled Casement
O/A Sizes 1070mm x 1520mm	
WF5	

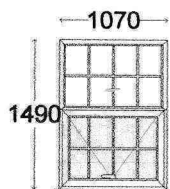


Cill	85.55BV Stub Cill
Add-on (Head)	No add-on
Add-on (Cill)	No add-on
Add-on (Left jamb)	No add-on
Add-on (Right jamb)	No add-on
Colour	Black
Sash colour	Black
Cill colour	Black

10	Elite 70 Bevelled Casement
O/A Sizes 1080mm x 1680mm	
WG6	

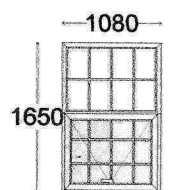


Cill	85.55BV Stub Cill
Add-on (Head)	No add-on
Add-on (Cill)	No add-on
Add-on (Left jamb)	No add-on
Add-on (Right jamb)	No add-on
Colour	Black
Sash colour	Black
Cill colour	Black

13	Elite 70 Bevelled Casement
O/A Sizes 1690mm x 1930mm	
WG3	

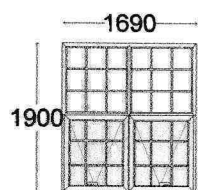

Cill	85.55BV Stub Cill
Add-on (Head)	No add-on
Add-on (Cill)	No add-on
Add-on (Left jamb)	No add-on
Add-on (Right jamb)	No add-on
Colour	Black
Sash colour	Black
Cill colour	Black

8	Elite 70 Bevelled Casement
O/A Sizes 960mm x 1520mm	
WF6	

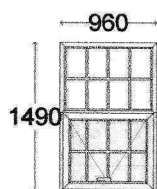


Cill	85.55BV Stub Cill
Add-on (Head)	No add-on
Add-on (Cill)	No add-on
Add-on (Left jamb)	No add-on
Add-on (Right jamb)	No add-on
Colour	Black
Sash colour	Black
Cill colour	Black

11	Elite 70 Bevelled Casement
O/A Sizes 630mm x 1680mm	
WG5	




Cill	85.55BV Stub Cill
Add-on (Head)	No add-on
Add-on (Cill)	No add-on
Add-on (Left jamb)	No add-on
Add-on (Right jamb)	No add-on
Colour	Black
Sash colour	Black
Cill colour	Black

14	Elite 70 Bevelled Casement
O/A Sizes 630mm x 1680mm	
WG2	

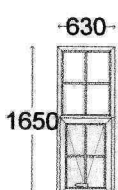


Cill	85.55BV Stub Cill
Add-on (Head)	No add-on
Add-on (Cill)	No add-on
Add-on (Left jamb)	No add-on
Add-on (Right jamb)	No add-on
Colour	Black
Sash colour	Black
Cill colour	Black

9	Elite 70 Bevelled Casement
O/A Sizes 630mm x 1680mm	
WG7	

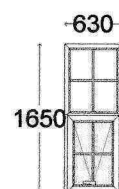


Cill	85.55BV Stub Cill
Add-on (Head)	No add-on
Add-on (Cill)	No add-on
Add-on (Left jamb)	No add-on
Add-on (Right jamb)	No add-on
Colour	Black
Sash colour	Black
Cill colour	Black

12	Elite 70 Bevelled Casement
O/A Sizes 1690mm x 1930mm	
WG4	

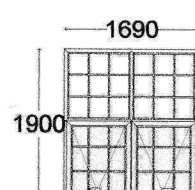

Cill	85.55BV Stub Cill
Add-on (Head)	No add-on
Add-on (Cill)	No add-on
Add-on (Left jamb)	No add-on
Add-on (Right jamb)	No add-on
Colour	Black
Sash colour	Black
Cill colour	Black

15	Elite 70 Bevelled Casement
O/A Sizes 630mm x 1680mm	
WG1	

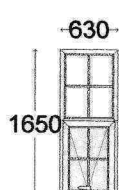

Cill	85.55BV Stub Cill
Add-on (Head)	No add-on
Add-on (Cill)	No add-on
Add-on (Left jamb)	No add-on
Add-on (Right jamb)	No add-on
Colour	Black
Sash colour	Black
Cill colour	Black