


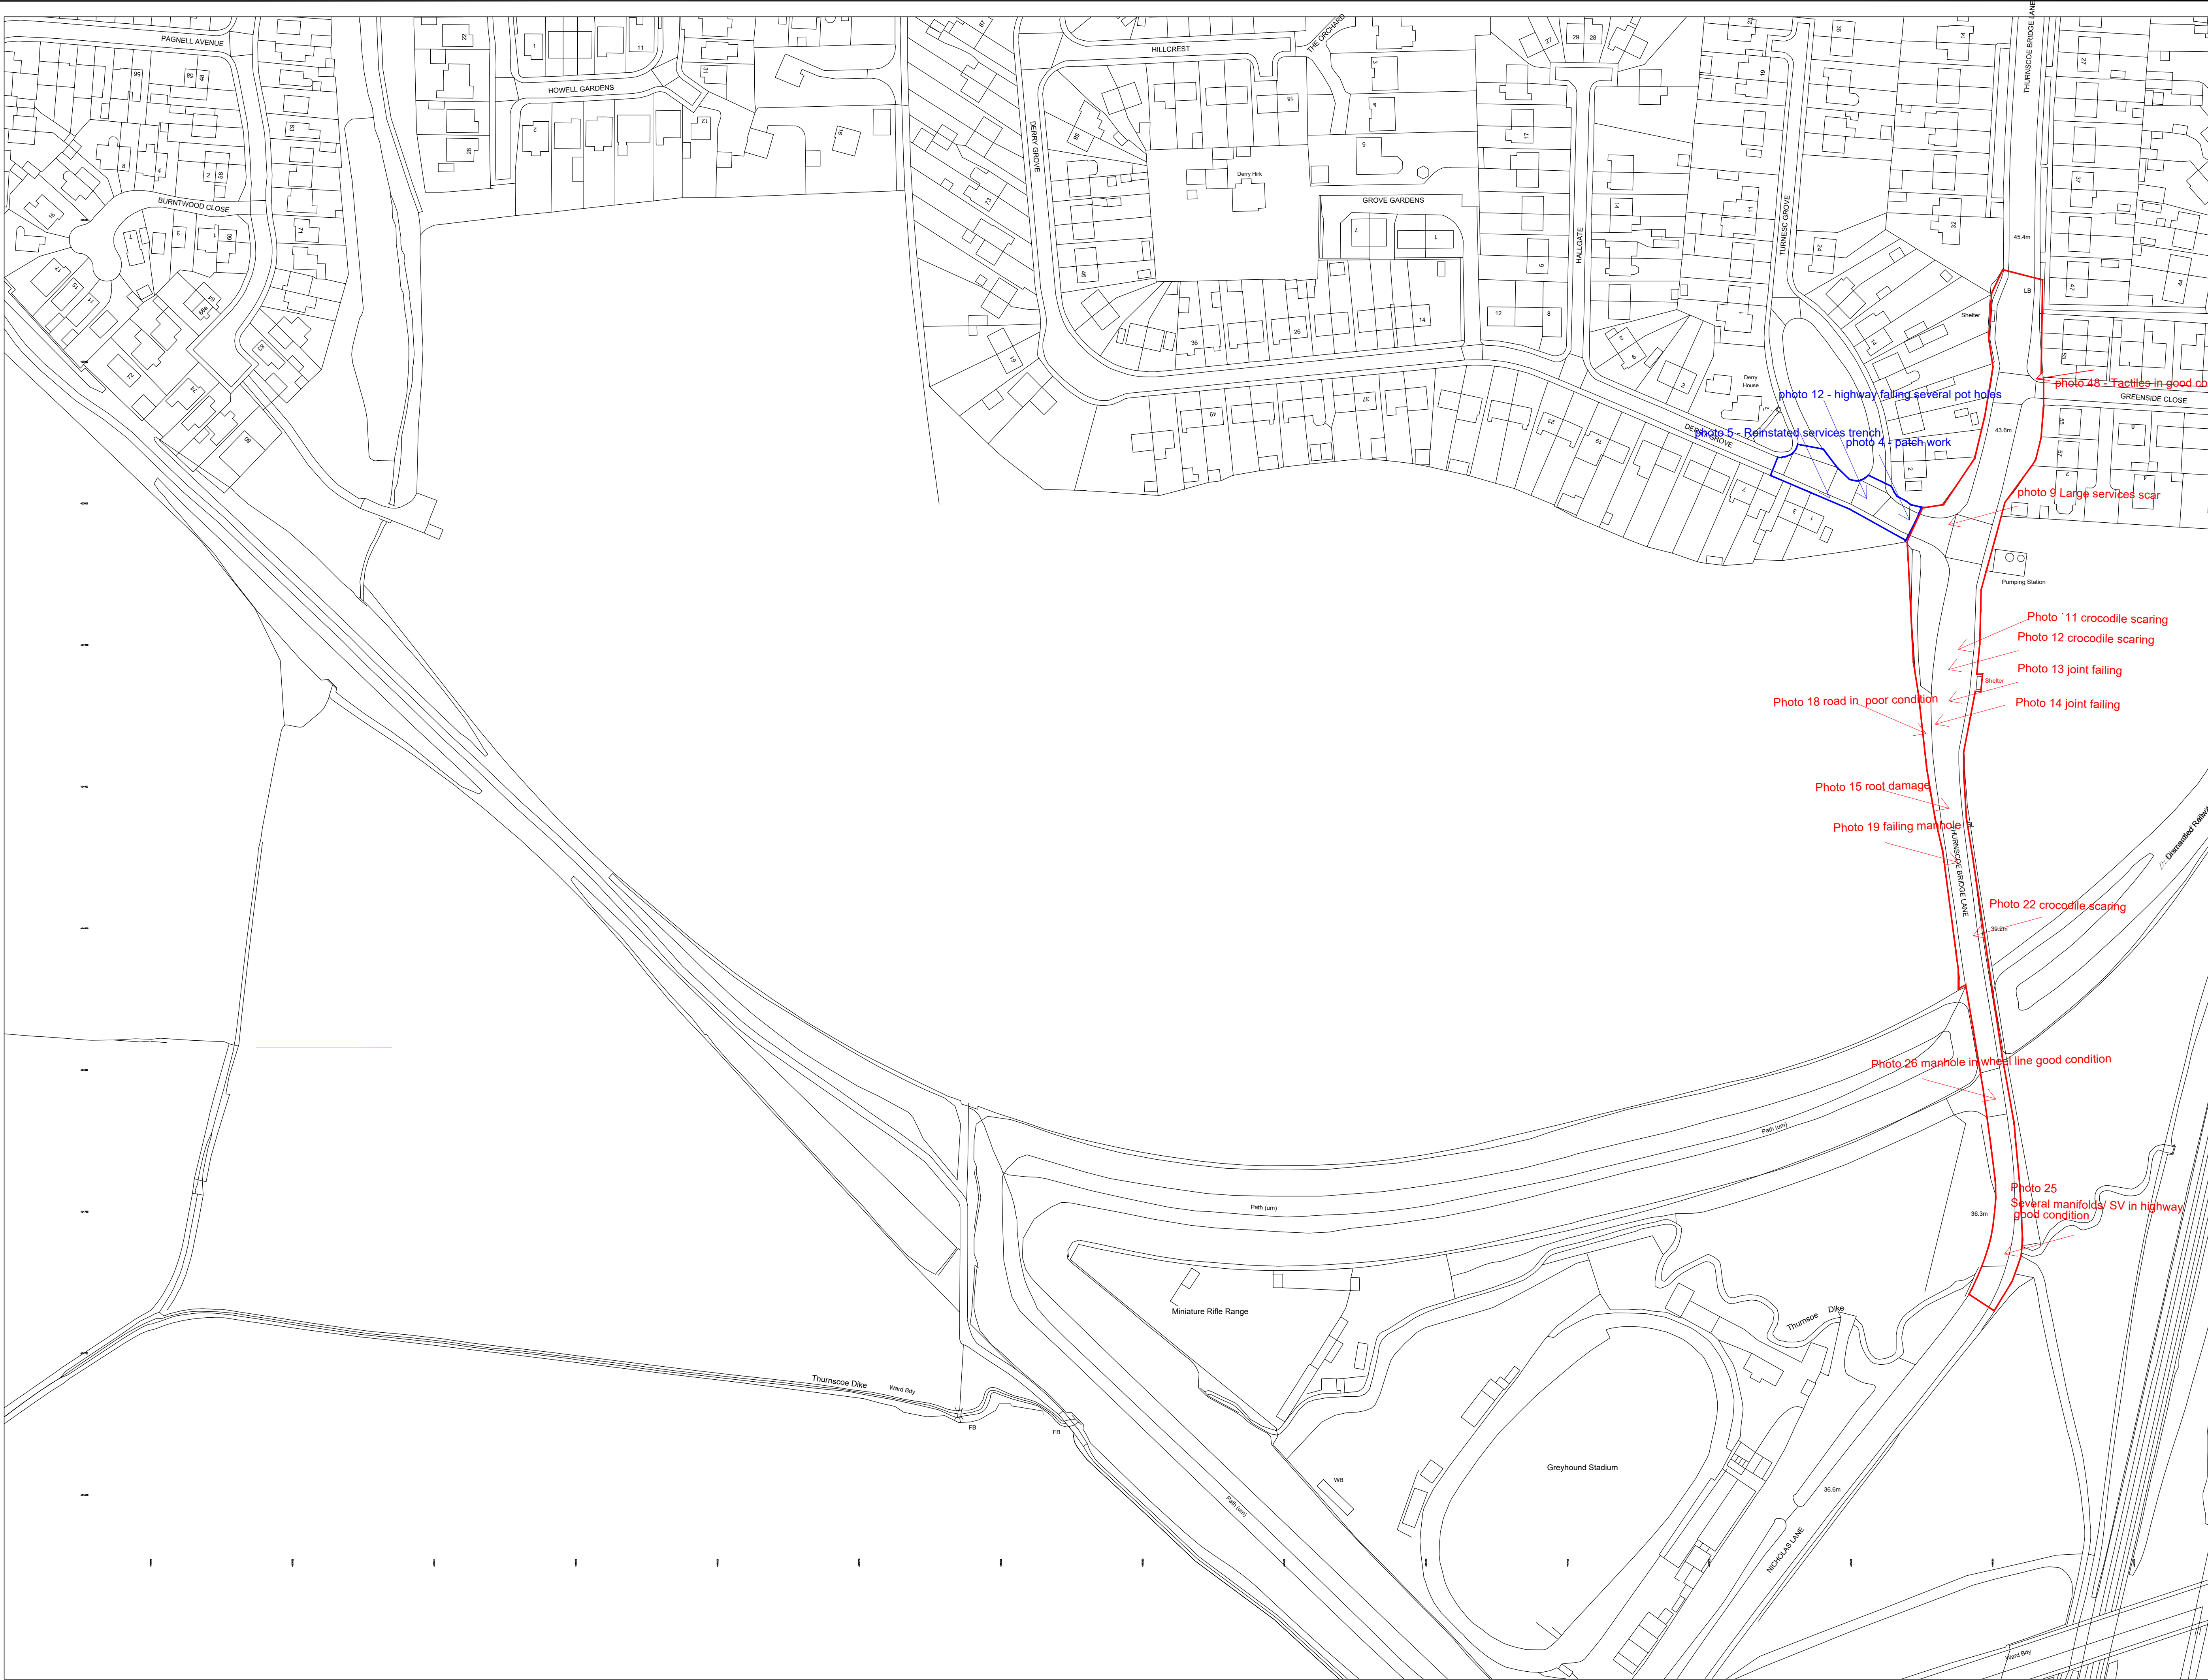

Avant
homes

DATE REVISIONS BY

Derry Grove

Thurnscoe Bridge Lane

Avant Homes
Avant House
6 & 9 Tallys End
Barlborough
S43 4WP

Avant
homes

DRAWN JS CHECKED DATE SEP 26

DRG. No. 001-DELAP REV. -

SCALE: NTS

Dilapidation survey extents

Thurnscoe Bridge Lane/ Derry Grove Barnsley