



- MATERIALS:**
1. NATURAL STONE
 2. TIMBER PANELING
 3. BITUMEN BASED ROOF SHEET
 4. TIMBER DOORS
- *ALL TO MATCH EXISTING


FRONT ELEVATION

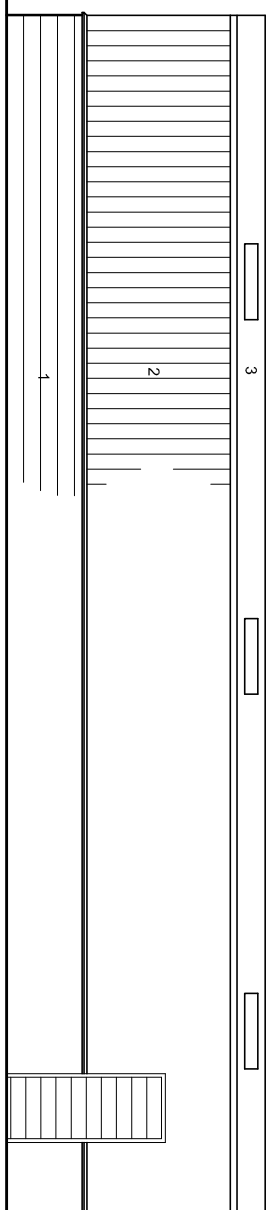


SIDE ELEVATION

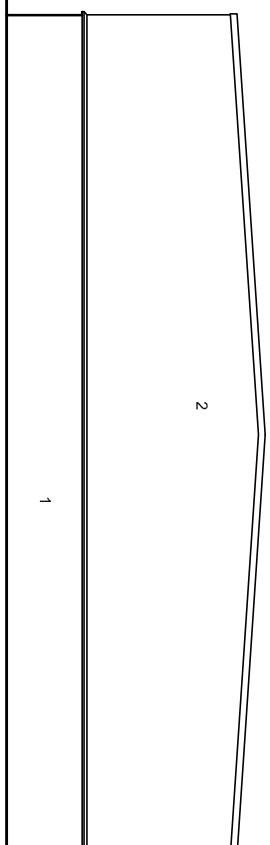


REAR ELEVATION

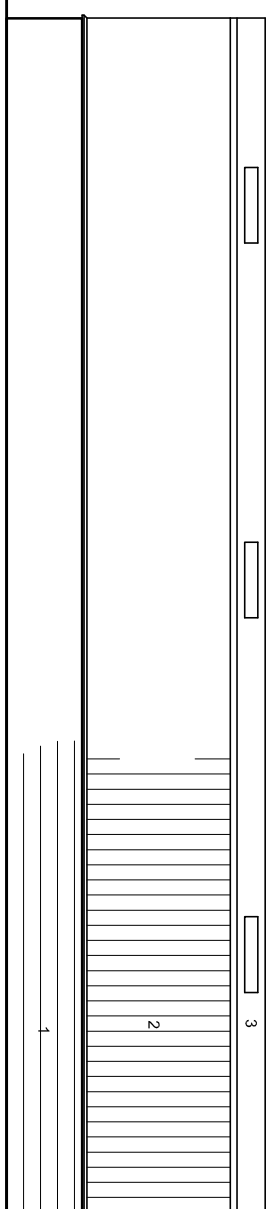


SIDE ELEVATION

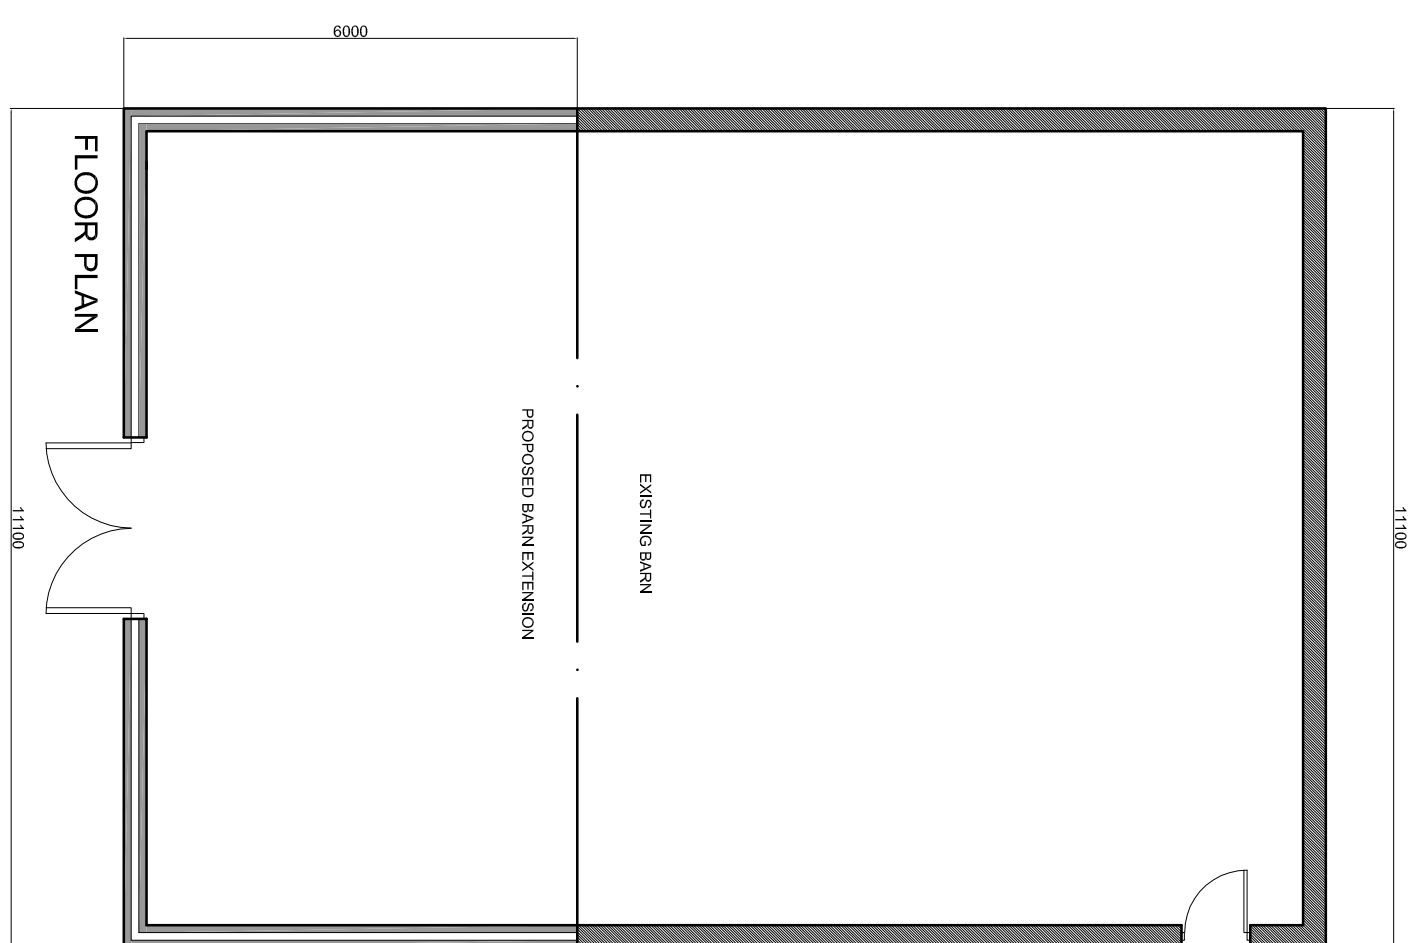

FLOOR PLAN

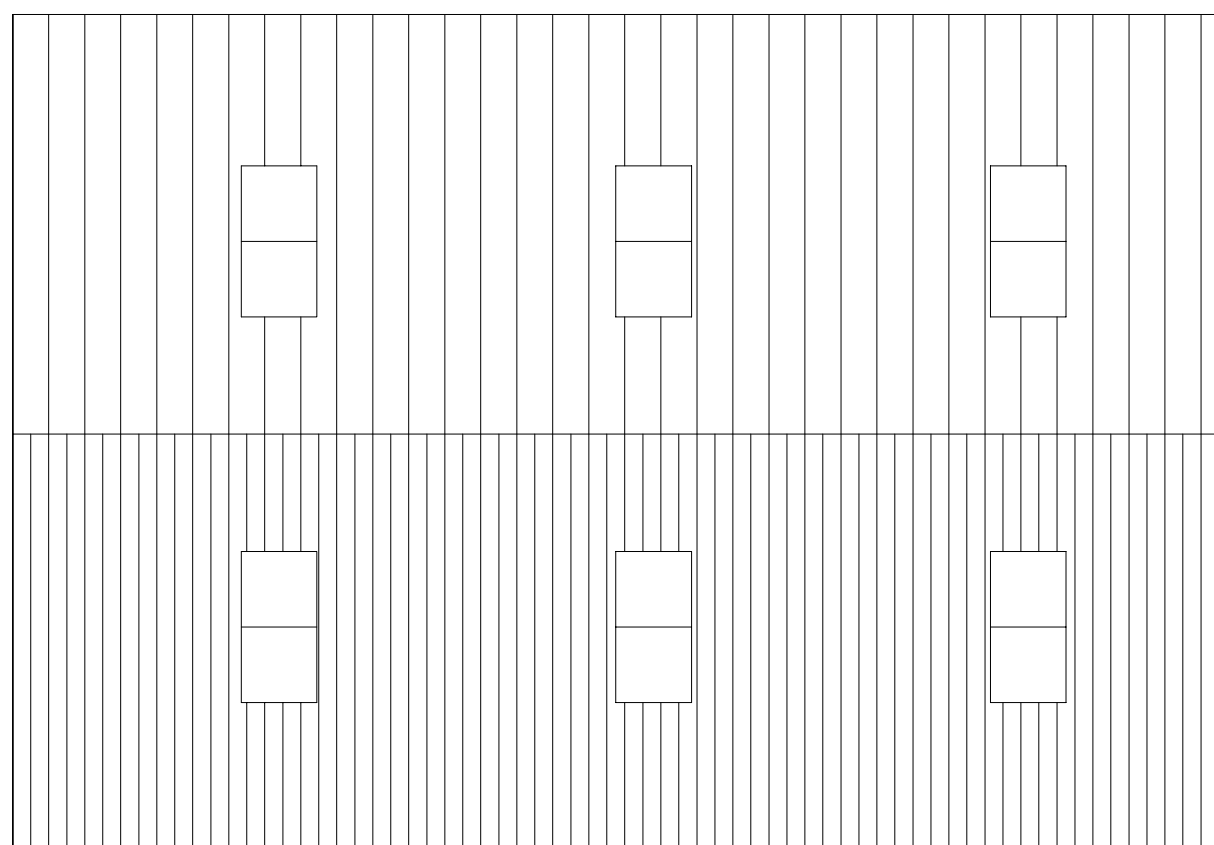


ROOF PLAN

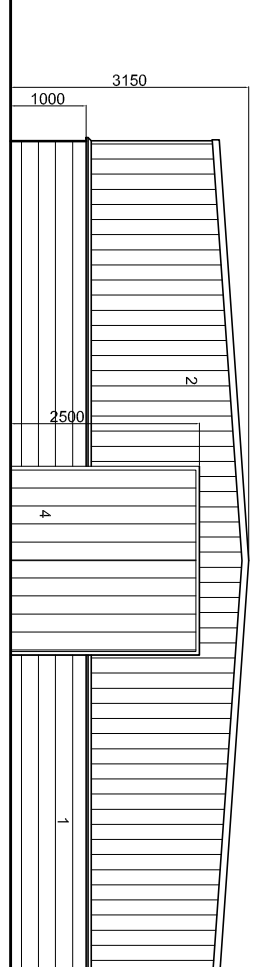


- MATERIALS:**
1. NATURAL STONE
 2. TIMBER PANELING
 3. BITUMEN BASED ROOF SHEET
 4. TIMBER DOORS
- *ALL TO MATCH EXISTING


FRONT ELEVATION

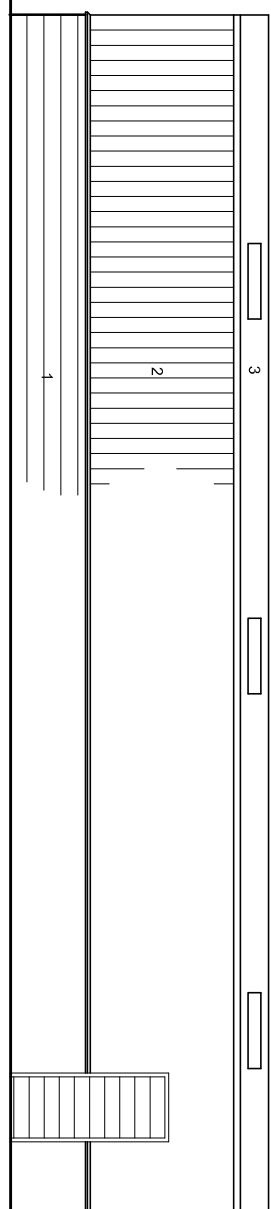


SIDE ELEVATION

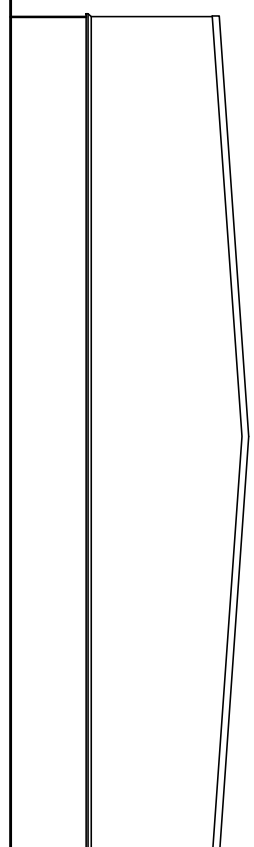


REAR ELEVATION

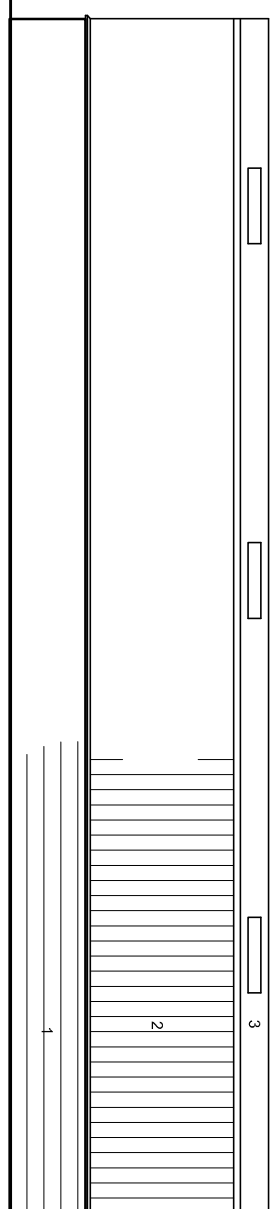

SIDE ELEVATION

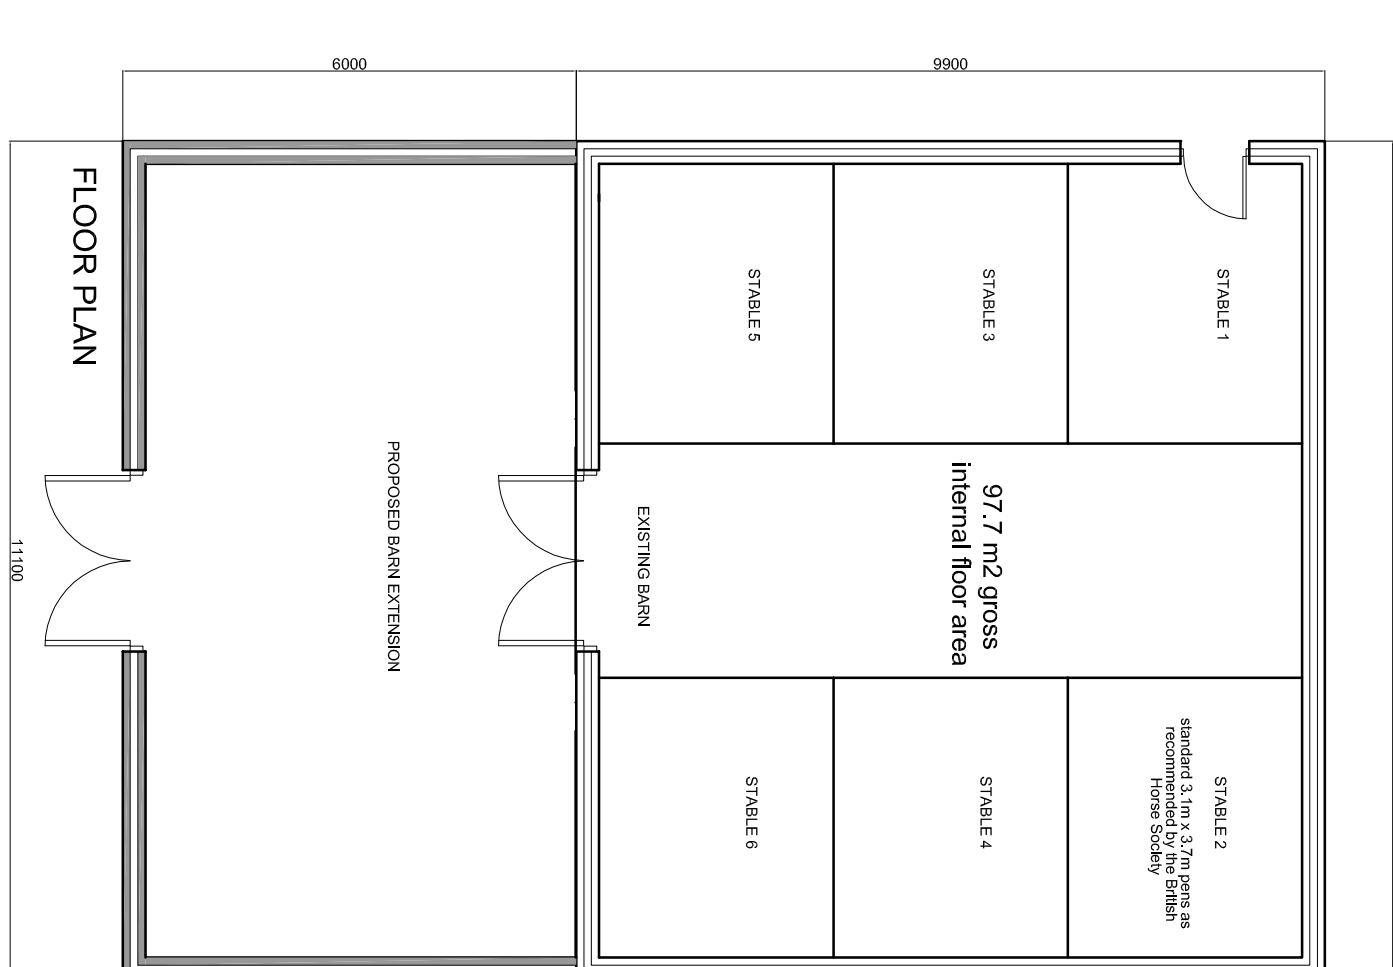

FLOOR PLAN

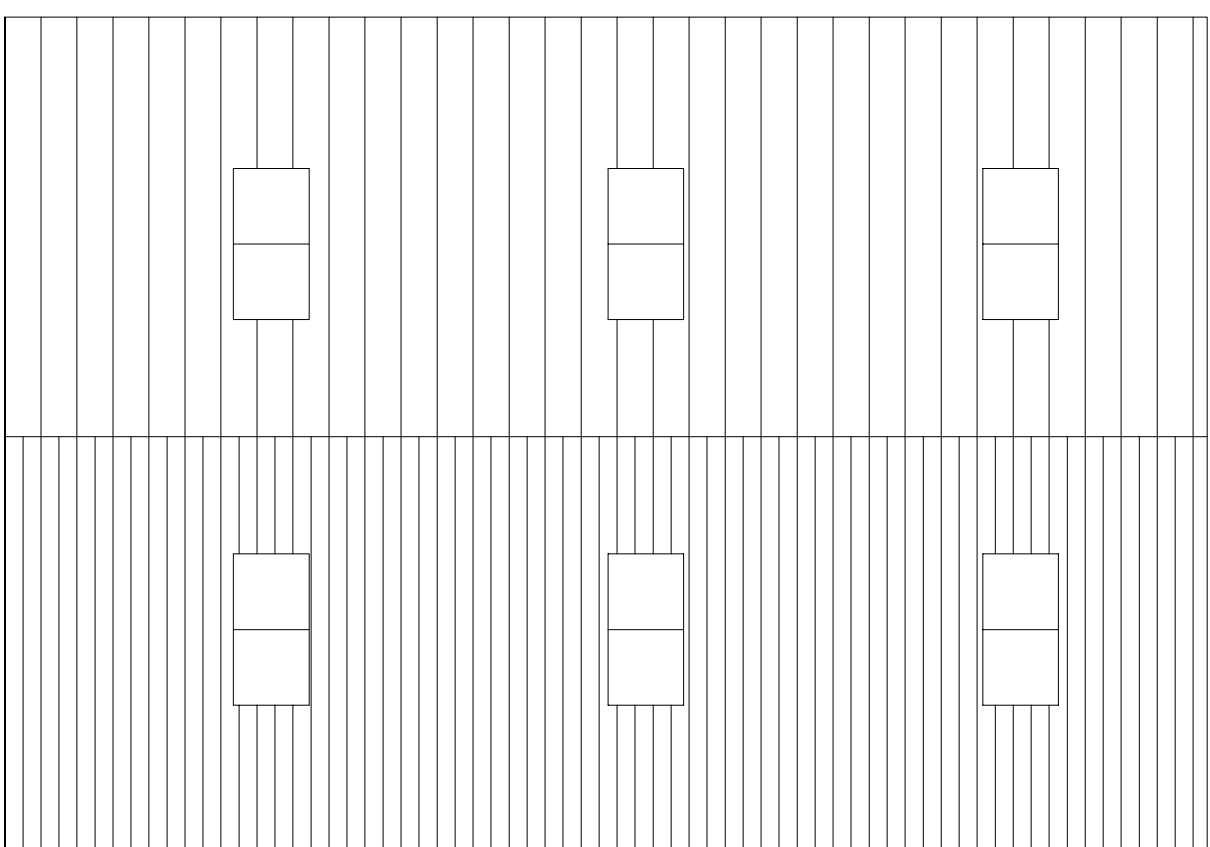

STABLES

[illegible]

© COPYRIGHT EXISTS ON THE DESIGNS AND INFORMATION SHOWN ON THIS DRAWING. The Contractor must verify all dimensions on site before making shop drawings or commencing work of any kind. No dimensions to be scaled from this drawing. Architect to be notified of any discrepancies in dimensions immediately.