




1No SIDE HUNG (FRAME 14)  
1No TRICKLE VENTS  
150mm CILL  
OPEN OUT

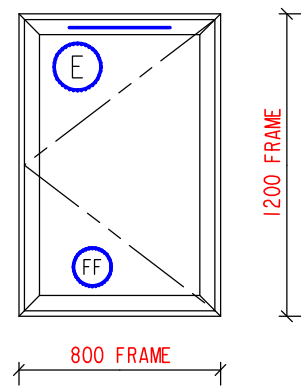


1No FIXED/ TILT AND TURN (FRAME 18)  
1No TRICKLE VENTS  
OPEN IN

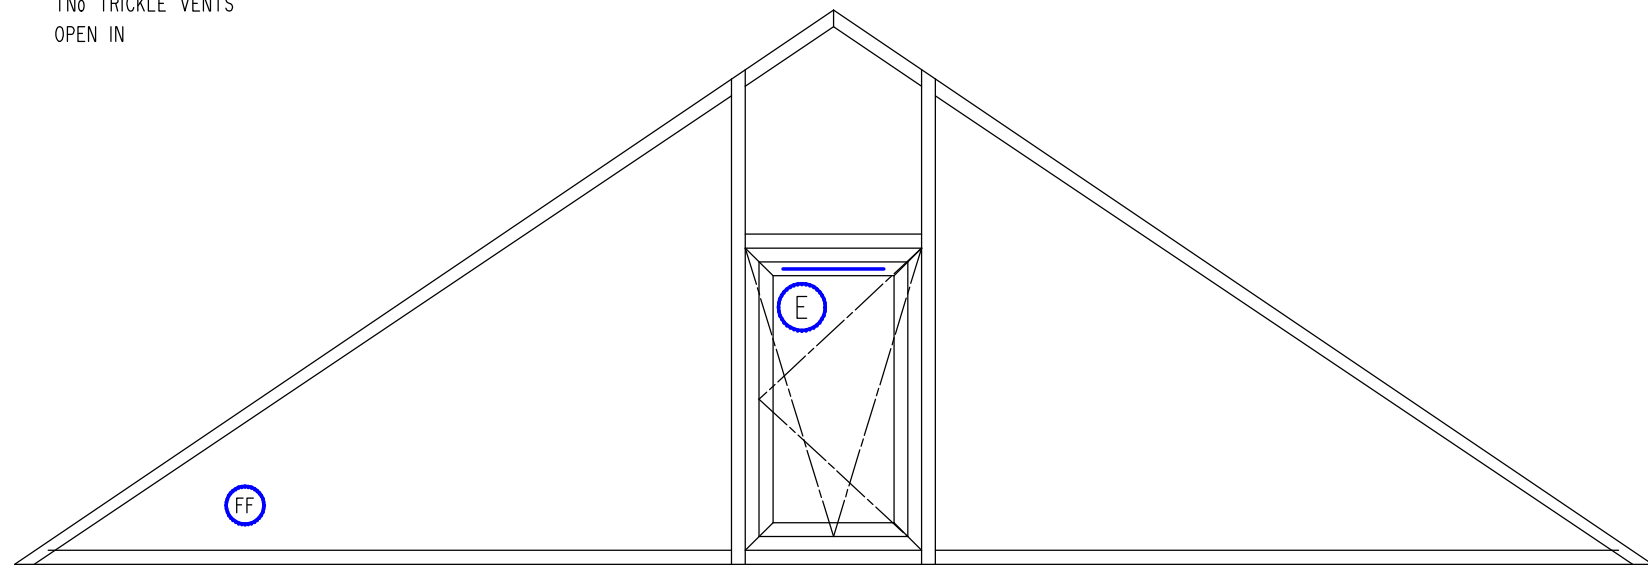


1No FIXED WINDOW (FRAME 15)  
NO TRICKLE VENTS  
150mm CILL

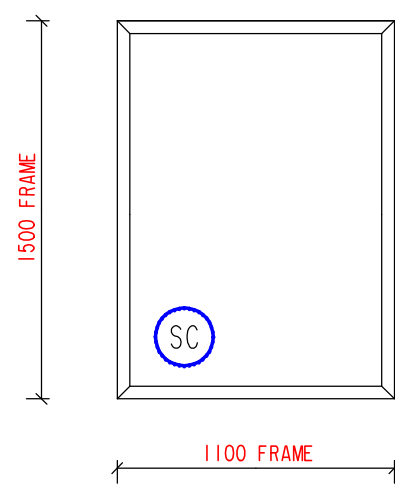

1No FIXED WINDOW (FRAME 16)  
NO TRICKLE VENTS  
150mm CILL

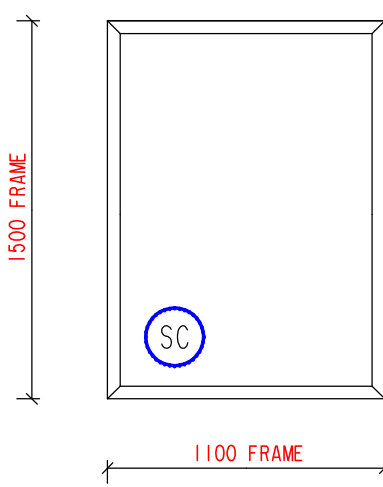


1No FIXED WINDOW (FRAME 17)  
NO TRICKLE VENTS  
150mm CILL

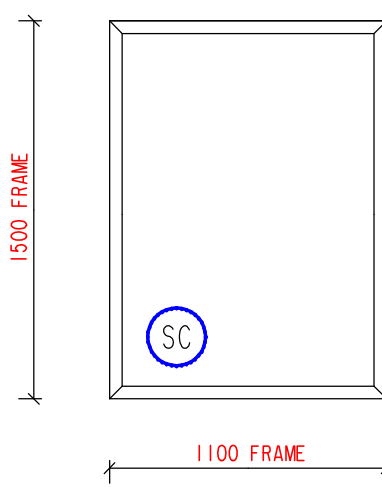


LONG SECTION AND ELEVATION FACING WEST


1No FIXED/ TILT AND TURN (FRAME 18)  
1No TRICKLE VENTS  
OPEN IN

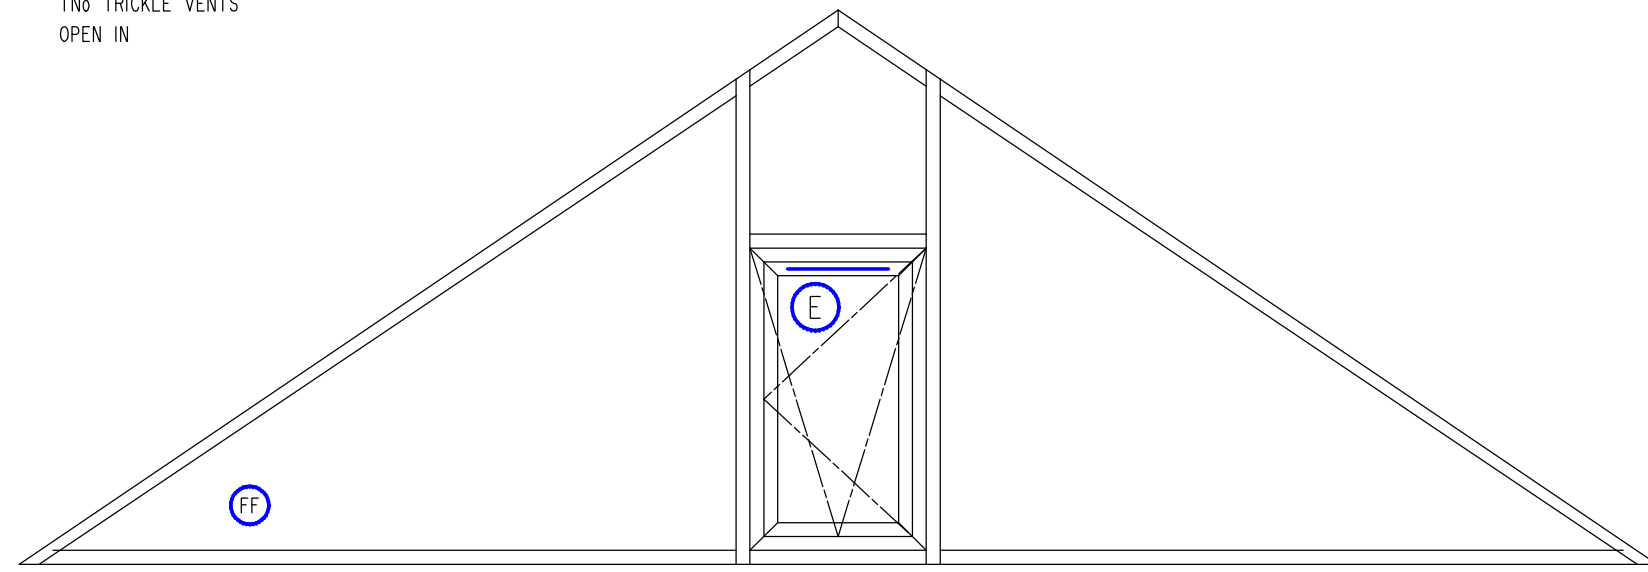


1No FIXED WINDOW (FRAME 19)  
NO TRICKLE VENTS  
150mm CILL

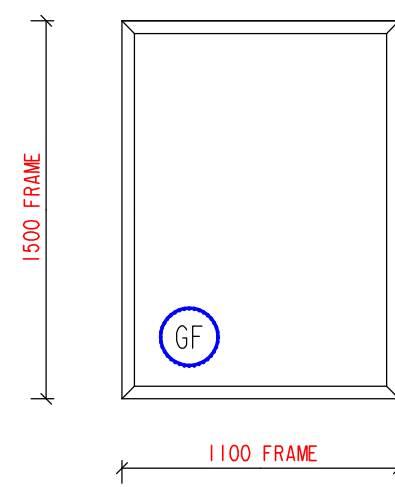

1No FIXED WINDOW (FRAME 20)  
NO TRICKLE VENTS  
150mm CILL

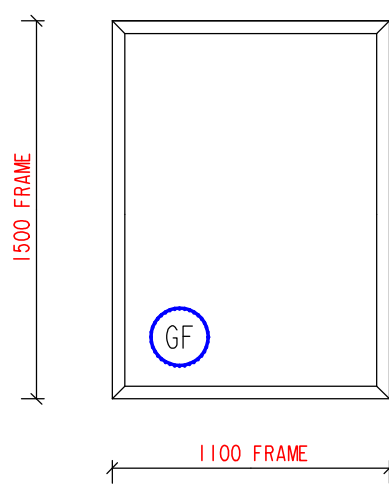

1No FIXED WINDOW (FRAME 21)  
NO TRICKLE VENTS  
150mm CILL

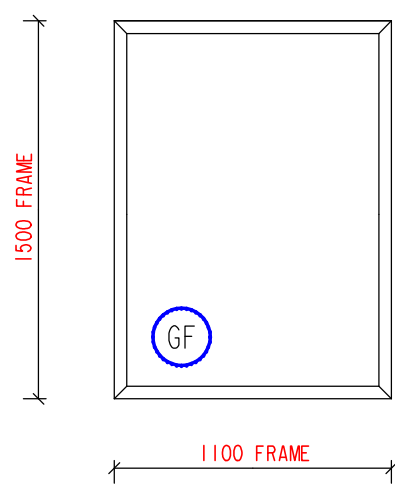

LONG SECTION AND ELEVATION FACING EAST

SIDE ELEVATION 02

SPECIFICATION:-

ALL MATERIALS ARE TO BE POWDER COATED BLACK RAL 9005

THE WINDOWS WILL BE MANUFACTURED FROM THE SMARTS RANGE OF THERMALLY BROKEN COMMERCIAL SECTIONS.

THE VENTILATORS ARE TO BE OF AN INTERNALLY GLAZED, TOP OR BOTTOM HUNG PATTERN OPERATING ON FRICTION STAYS AND FITTED WITH STANDARD BLACK ESPAG LOCKING HANDLES.

VENTS TO BE UNRESTRICTED.

THE TILT AND TURN VENTILATORS ARE TO OPERATE ON TILT AND TURN GEARING AND FITTED WITH STANDARD BLACK HANDLES AND TRICKLE VENTILATORS.

THE DOORS TO BE MANUFACTURED FROM THE SMARTS SYSTEMS VISOGlide+ RANGE OF THERMALLY BROKEN DOORS ON A STANDARD THRESHOLD.

**E** + ESCAPE WINDOW

THE UTILITY AND GARAGE DOORS ARE TO BE MANUFACTURED FROM THE SMARTS SYSTEMS VISOGlide 1000 RANGE OF THERMALLY BROKEN DOORS.

GLAZING:-

ALL GLAZING WILL BE SEALED DGU'S COMPRISING OF:-

GROUND FLOOR GLAZING

6.8mm CLEAR LAMINATED GLASS **GF**  
x 18mm ARGON FILLED CAVITY x  
4mm CLEAR TOUGHENED GLASS SOFT COAT LOW E

FIRST FLOOR GLAZING

4mm CLEAR TOUGHENED GLASS **FF**  
x 20mm ARGON FILLED CAVITY x  
4mm CLEAR TOUGHENED GLASS SOFT COAT LOW E

OBSCURE GLAZING **O**

4mm CLEAR STINOVO GLASS  
x 20mm ARGON FILLED CAVITY x  
4mm CLEAR TOUGHENED GLASS SOFT COAT LOW E


SOLAR CONTROL GLAZING **SC**

6.8mm LAMINATED GLASS  
x 18mm ARGON FILLED CAVITY x  
4mm SKN176 TOUGHENED GLASS


SOLAR CONTROL GLAZING WITH BLINDS **SCB**

6.8mm LAMINATED GLASS  
x 20mm ARGON FILLED CAVITY WITH INTEGRAL BLINDS x  
4mm SKN176 TOUGHENED GLASS

KEY

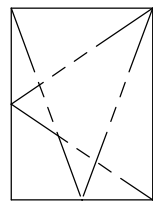

TILT TURN  
VENT IS TO OPEN IN ONLY

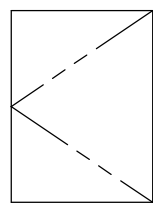

SIDE HUNG  
VENT IS TO PUSH OUT ONLY

TRICKLE VENT

TO BE CONFIRMED:-

TRICKLE VENTILATION ARE REQUIRED SEE NOTES  
BLACK HANDLES  
UNRESTRICTED  
STANDARD MEETING STILES  
42mm ADD ON TO ALL FRAMES DOORS

ALL VEIUED FROM OUTSIDE

| Rev.                                                                                           | Date                   | Description |
|------------------------------------------------------------------------------------------------|------------------------|-------------|
|                                                                                                |                        |             |
| <b>MAYFAYRE</b> ALUMINIUM SYSTEMS LTD                                                          |                        |             |
| Commercial Aluminium Windows, Doors and<br>Curtain Wall Systems.                               |                        |             |
| ALDHAM HOUSE IND ESTATE, WOMBWELL<br>BARNSELEY, S73 8HA<br>Tel 01226 756 060 Fax 01226 757 090 |                        |             |
| CLIENT:<br>Mr D. GREEN                                                                         |                        |             |
| SITE:<br>PINE LODGE<br>WENTWORTH                                                               |                        |             |
| TITLE:<br>ELEVATION 2                                                                          |                        |             |
| CONTRACT No.:<br>J4860                                                                         | DRAWN BY:<br>G. HOWSON |             |
| DATE DRAWN:<br>18-04-2023                                                                      | DATE APPROVED:         | CHECKED BY: |
| SCALE:<br>1:30                                                                                 | DRAWING No.:<br>4860-2 | REV.:<br>-  |