
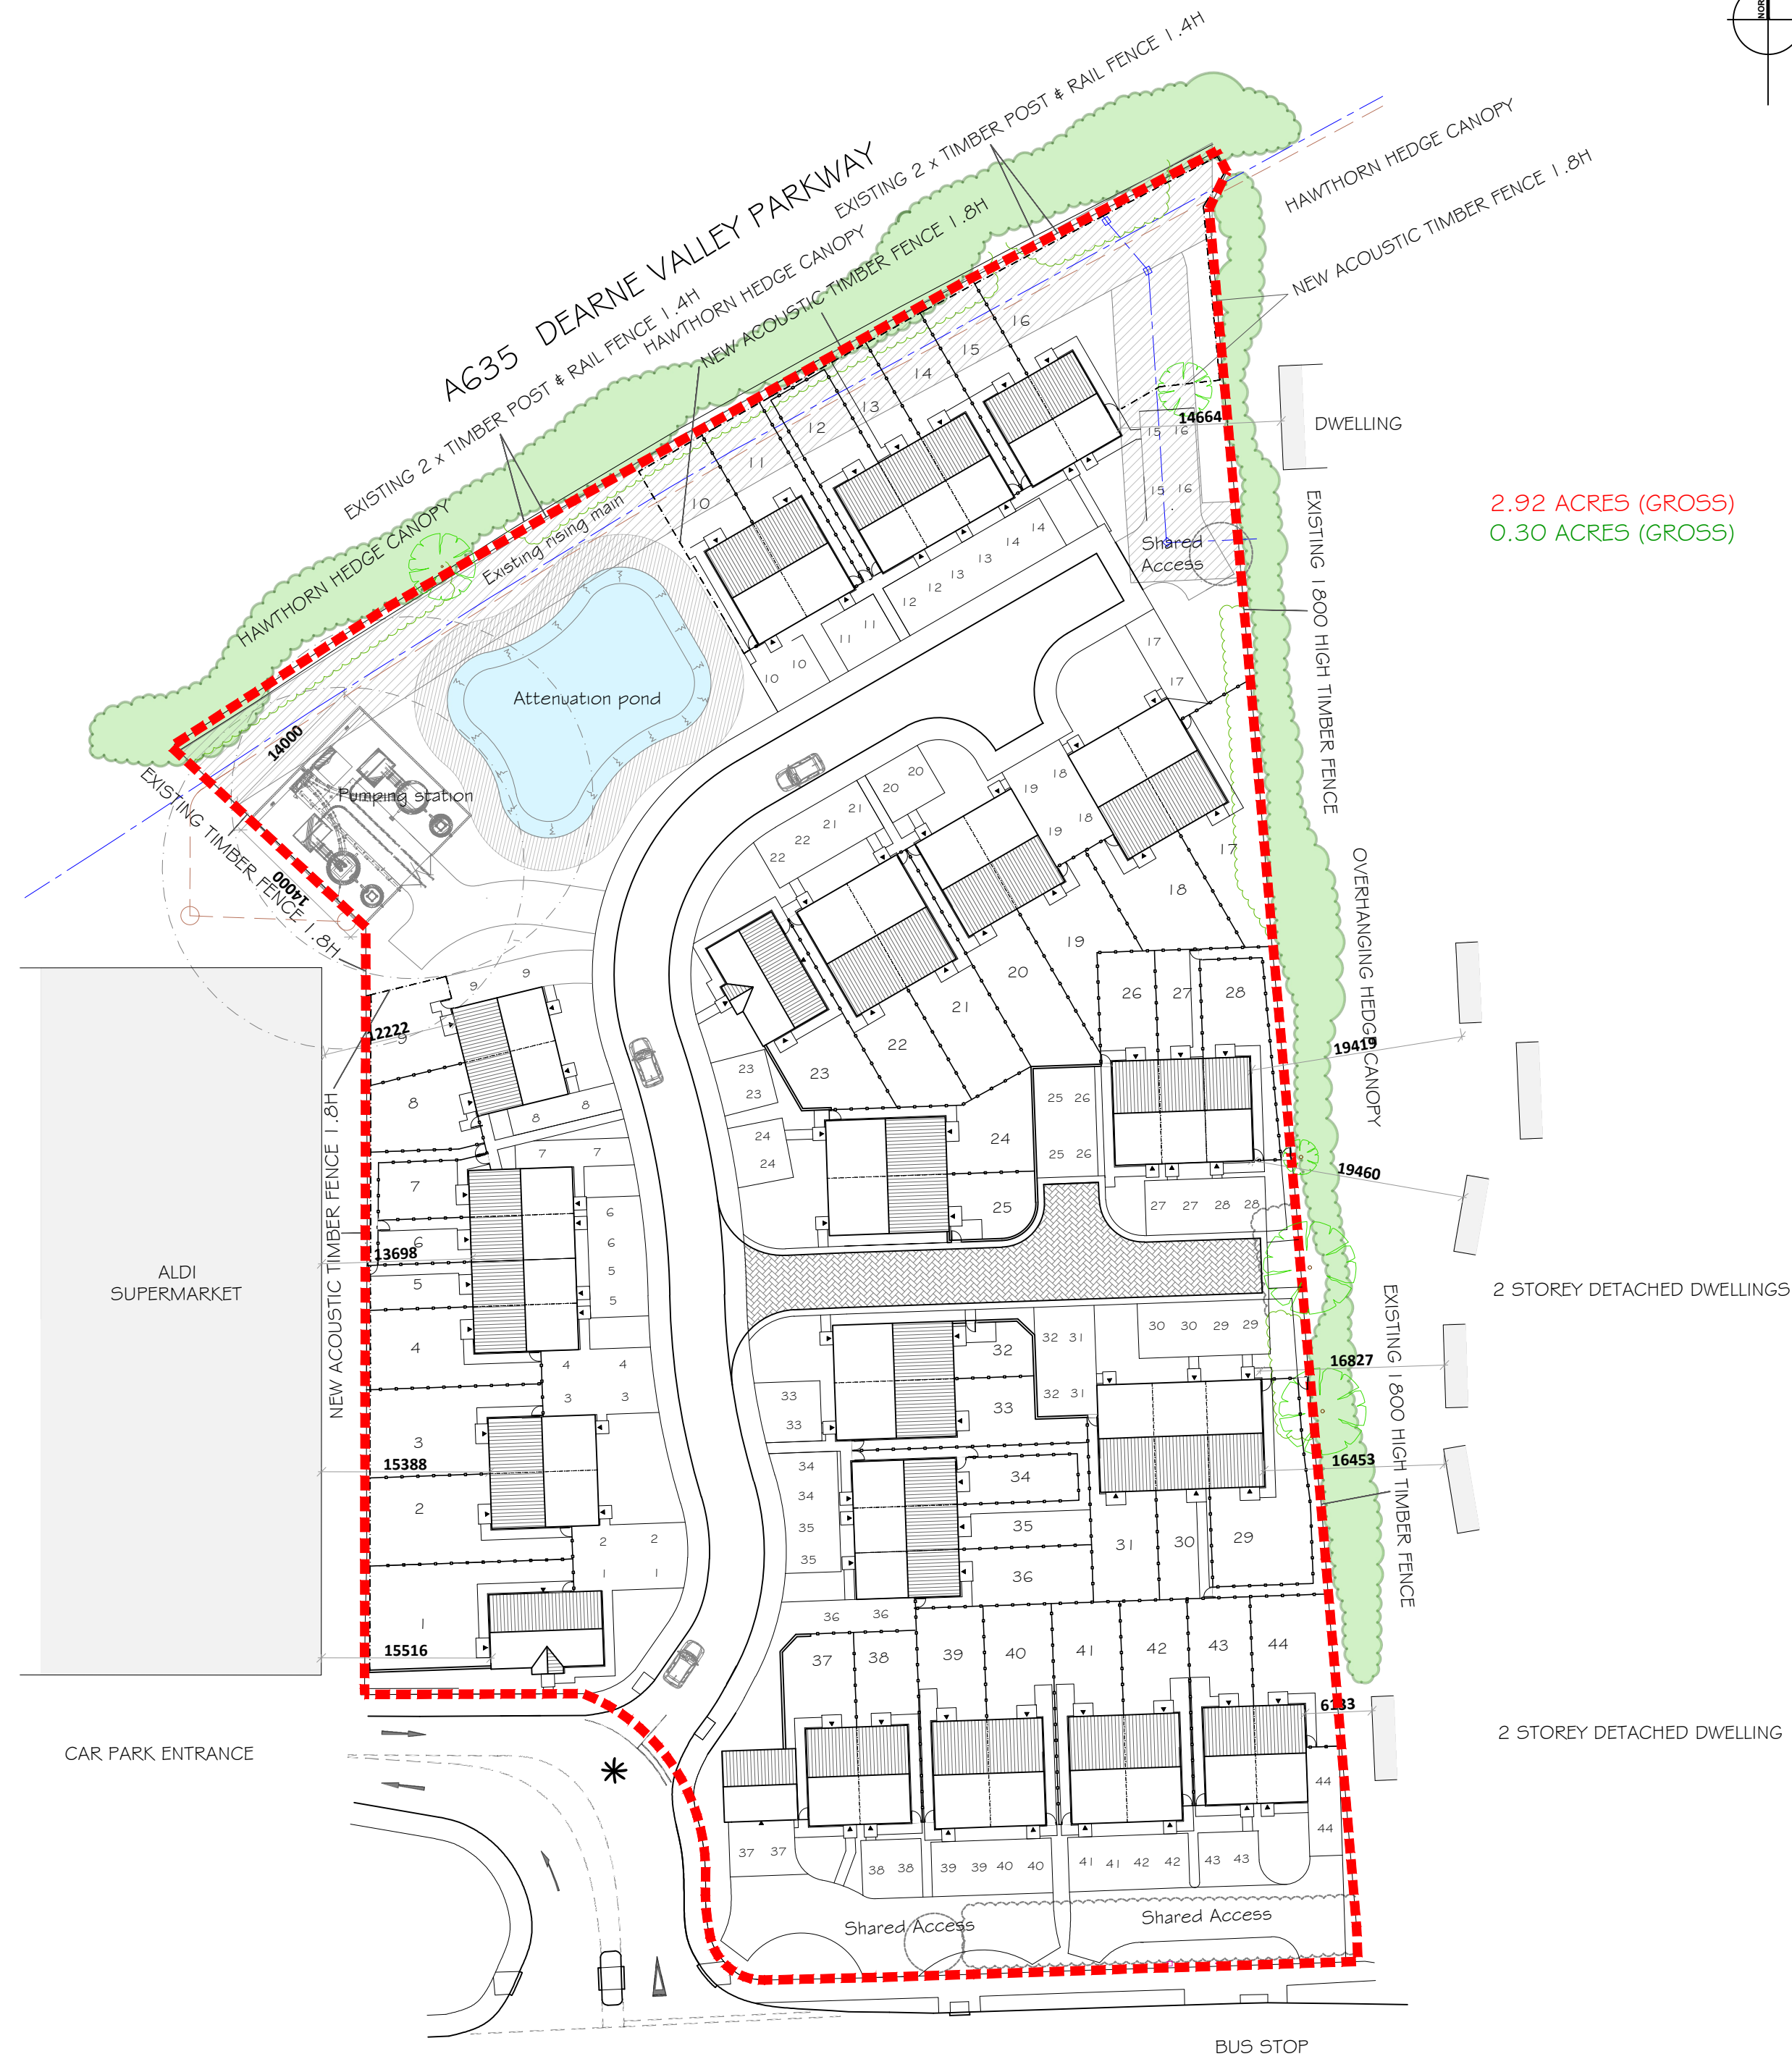
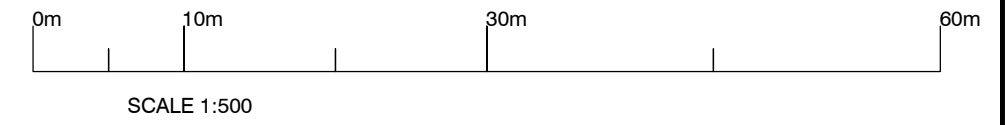


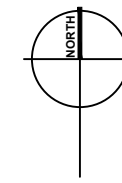

2.92 ACRES (GROSS)
0.30 ACRES (GROSS)

C Rear access footpaths amended 28-01-21 H51 H51
B House types updated to Plots 10, 11, 24, 33 & 39-42 28-01-21 H51 H51
A 1500 x 300 trellis fence omitted, 1800 acoustic fence added, 18-12-20 H51 H51
existing fences noted, gates repositioned

Rev	Details	Date	By	Chk
-----	---------	------	----	-----

DATE	26.03.2020	DRAWN	H51
SCALE	1:500@A2	CHK	H51

Barnsley Road, Goldthorpe

Block Plan

Dwg No	H51-BRG-002	Rev	C
--------	-------------	-----	---

HOOBER homes®

HIVE®

Digital Media Centre | County Way | S. Yorkshire | S70 2JW
Tel: 01454 601 123 | Email: info@hive.co.uk