


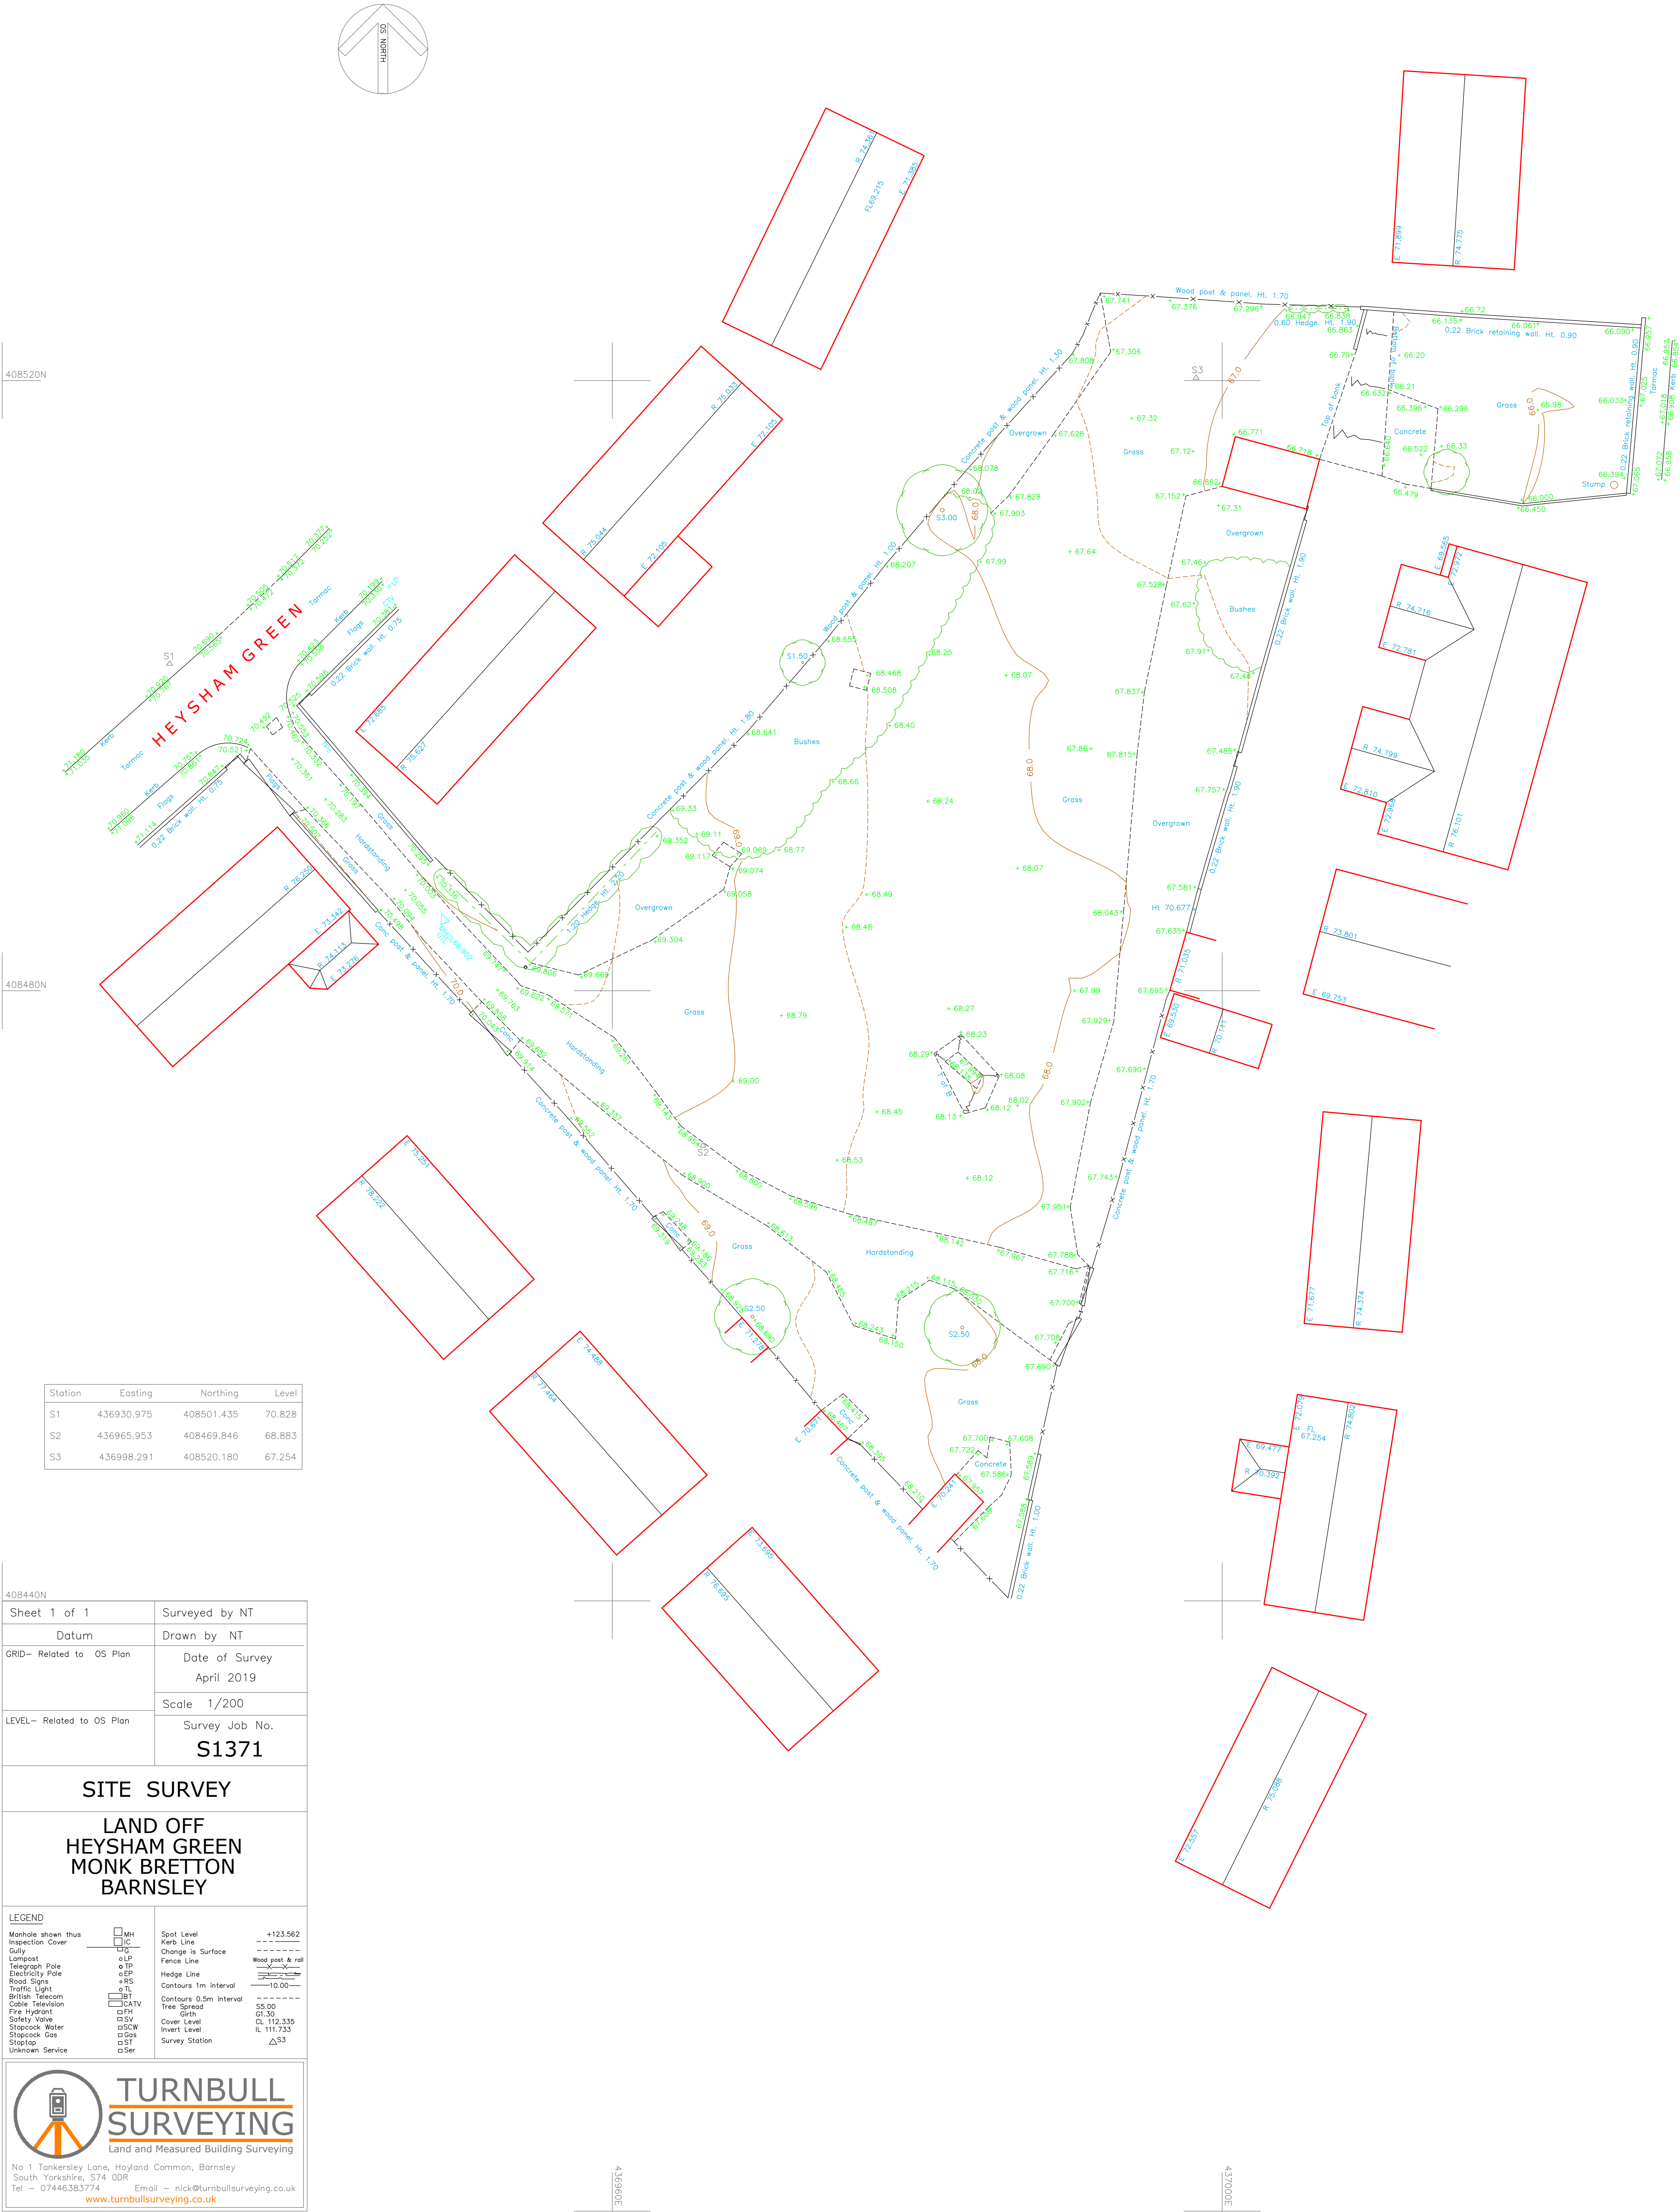

408520N

408480N

Station	Easting	Northing	Level
S1	436930.975	408501.435	70.828
S2	436965.953	408469.846	68.883
S3	436998.291	408520.180	67.254

408440N	Sheet 1 of 1	Surveyed by NT
	Datum	Drawn by NT
GRID- Related to OS Plan	Date of Survey	April 2019
	Scale	1/200
LEVEL- Related to OS Plan	Survey Job No.	S1371

SITE SURVEY LAND OFF HEYSHAM GREEN MONK BRETTON BARNSELY

LEGEND		
Manhole shown thus	MH	Spot Level
Inspection Cover	IC	Kerb Line
Gully	GP	Change in Surface
Lampost	LP	Fence Line
Telegraph Pole	TP	Wood post & rail
Electricity Pole	EP	Fence Line
Road Signs	RS	Hedge Line
Traffic Light	TL	Contours 1m interval
British Telecom	BT	Contours 0.5m interval
Cable Television	CTV	Tree Spread
Fire Hydrant	FH	Tree Girth
Safety Valve	SV	Cover Level
Stopcock Water	SW	Invert Level
Stopcock Gas	SG	Survey Station
Stopcock	ST	
Unknown Service	Ser	



TURNBULL SURVEYING

Land and Measured Building Surveying

No 1 Tankersley Lane, Hoyland Common, Barnsley
South Yorkshire, S74 0DR
Tel - 07446383774 Email - nick@turnbullsurveying.co.uk
www.turnbullsurveying.co.uk

436960E

437000E