




NOTES:
All dimensions must be checked on site and not scaled from this drawing.

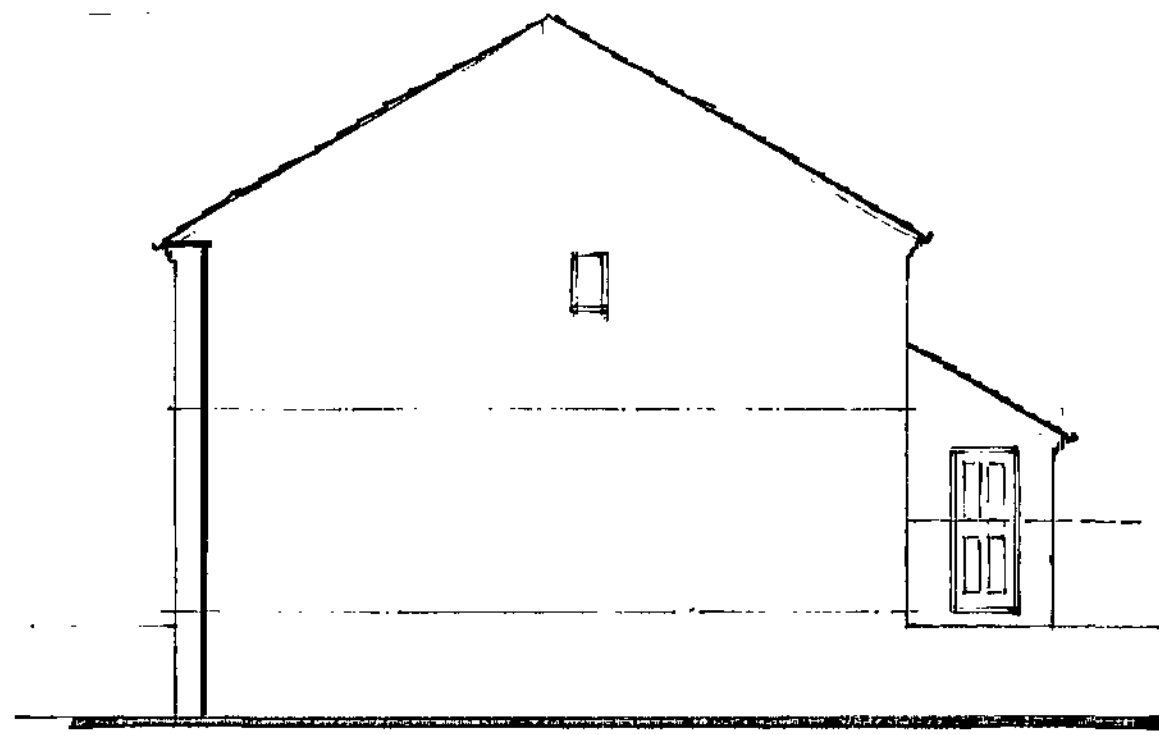

Existing Elevation On 1

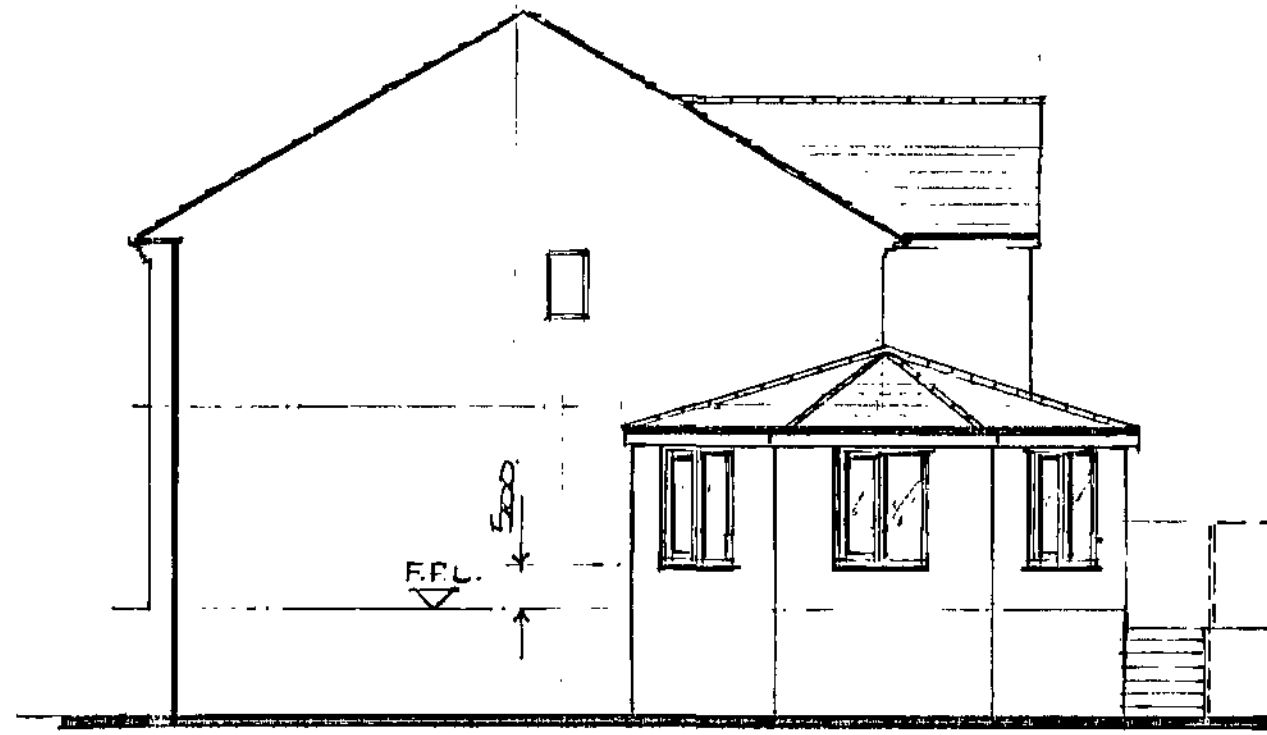


Proposed Elevation On 1

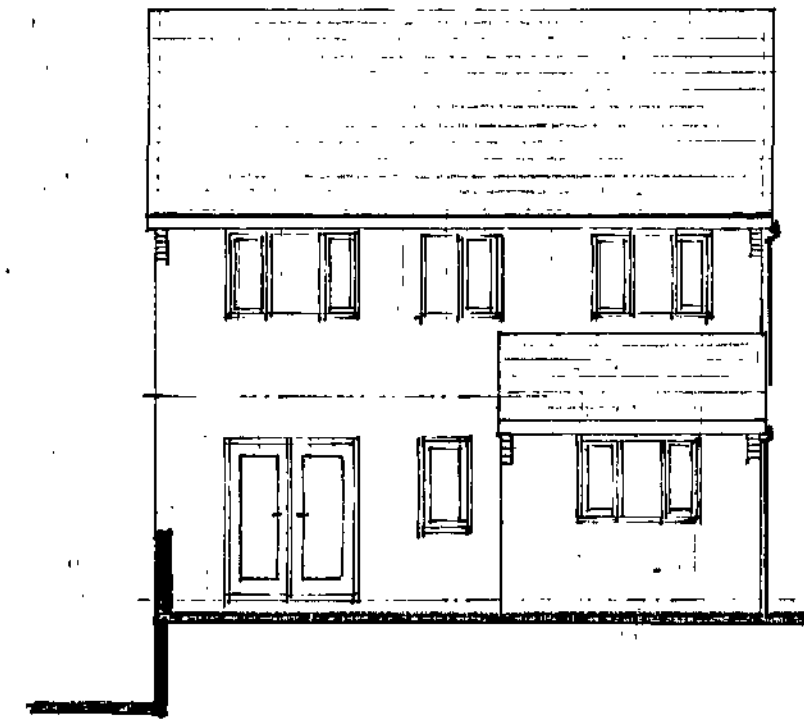


Existing Elevation On 2




Proposed Elevation On 2

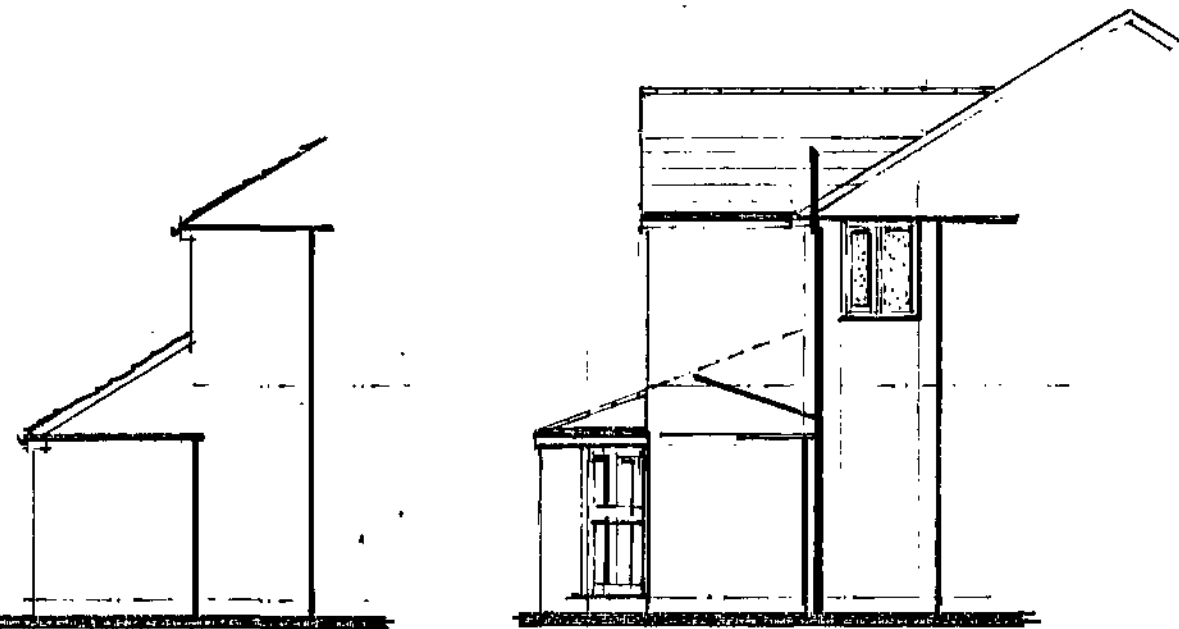


Existing Elevation On 3

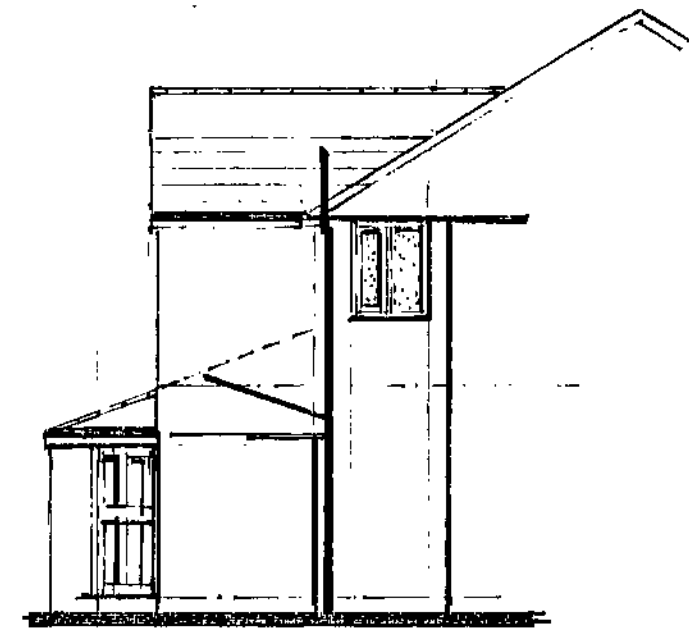


Proposed Elevation On 3

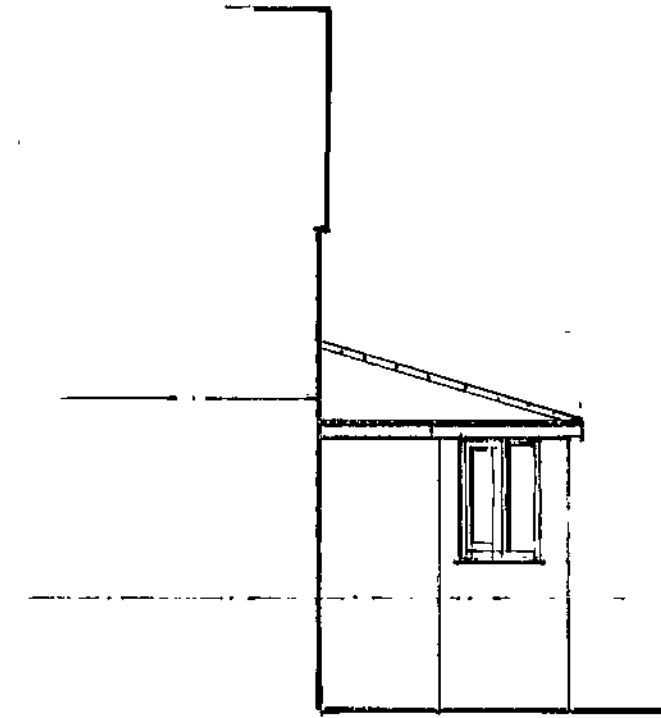

Proposed Elevation On 4

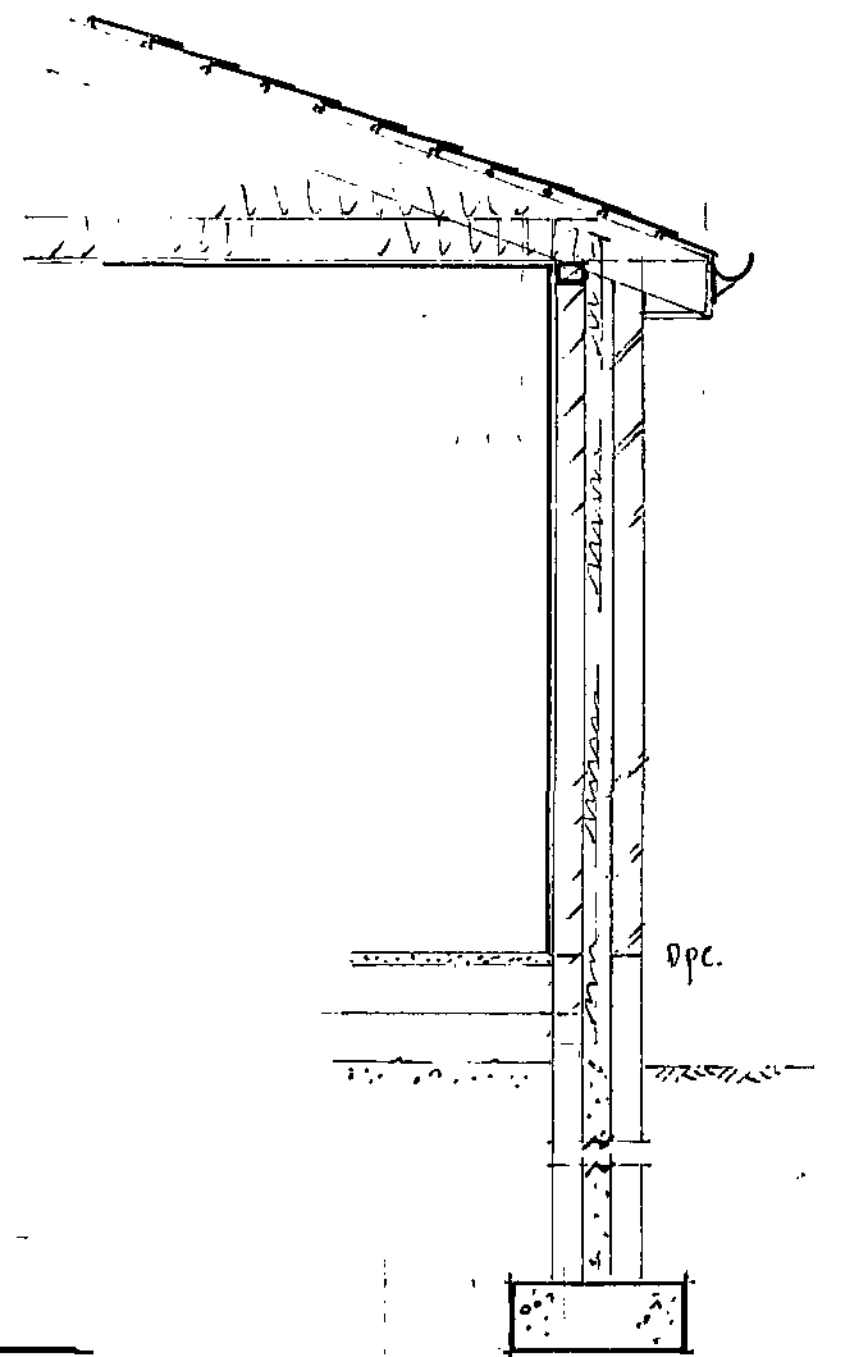


Section On B - B

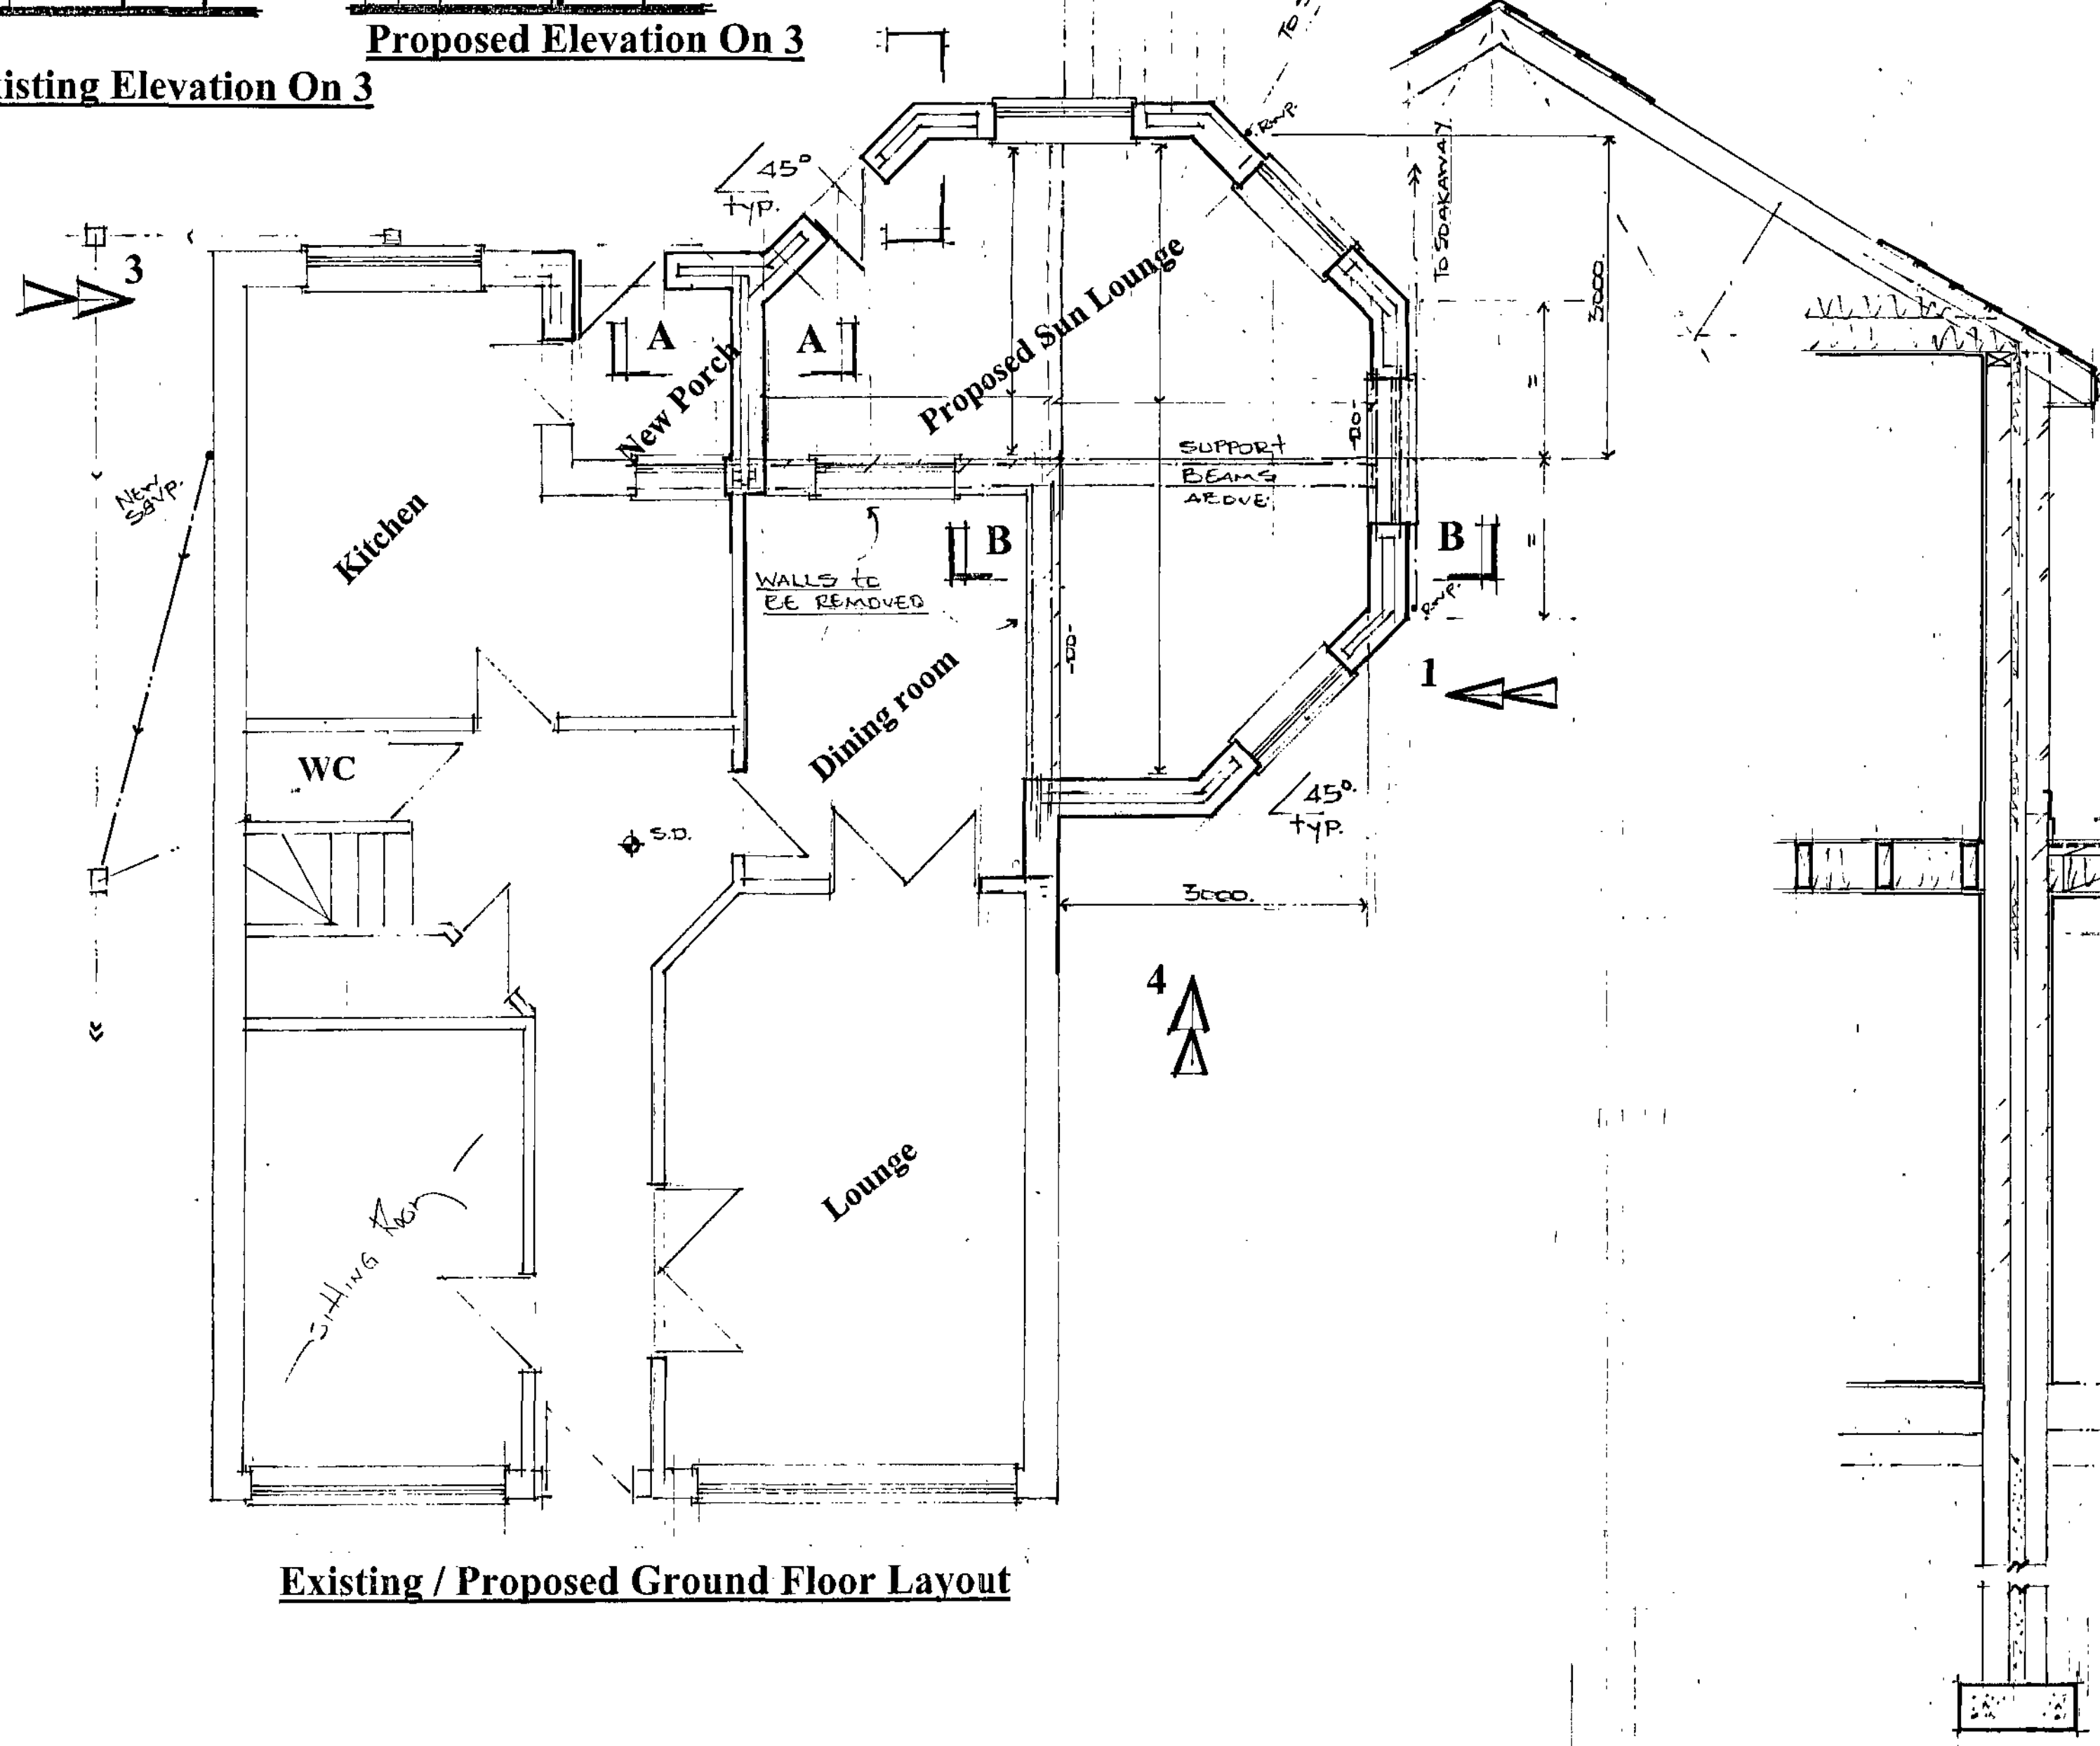

Existing / Proposed Ground Floor Layout


Section On A - A

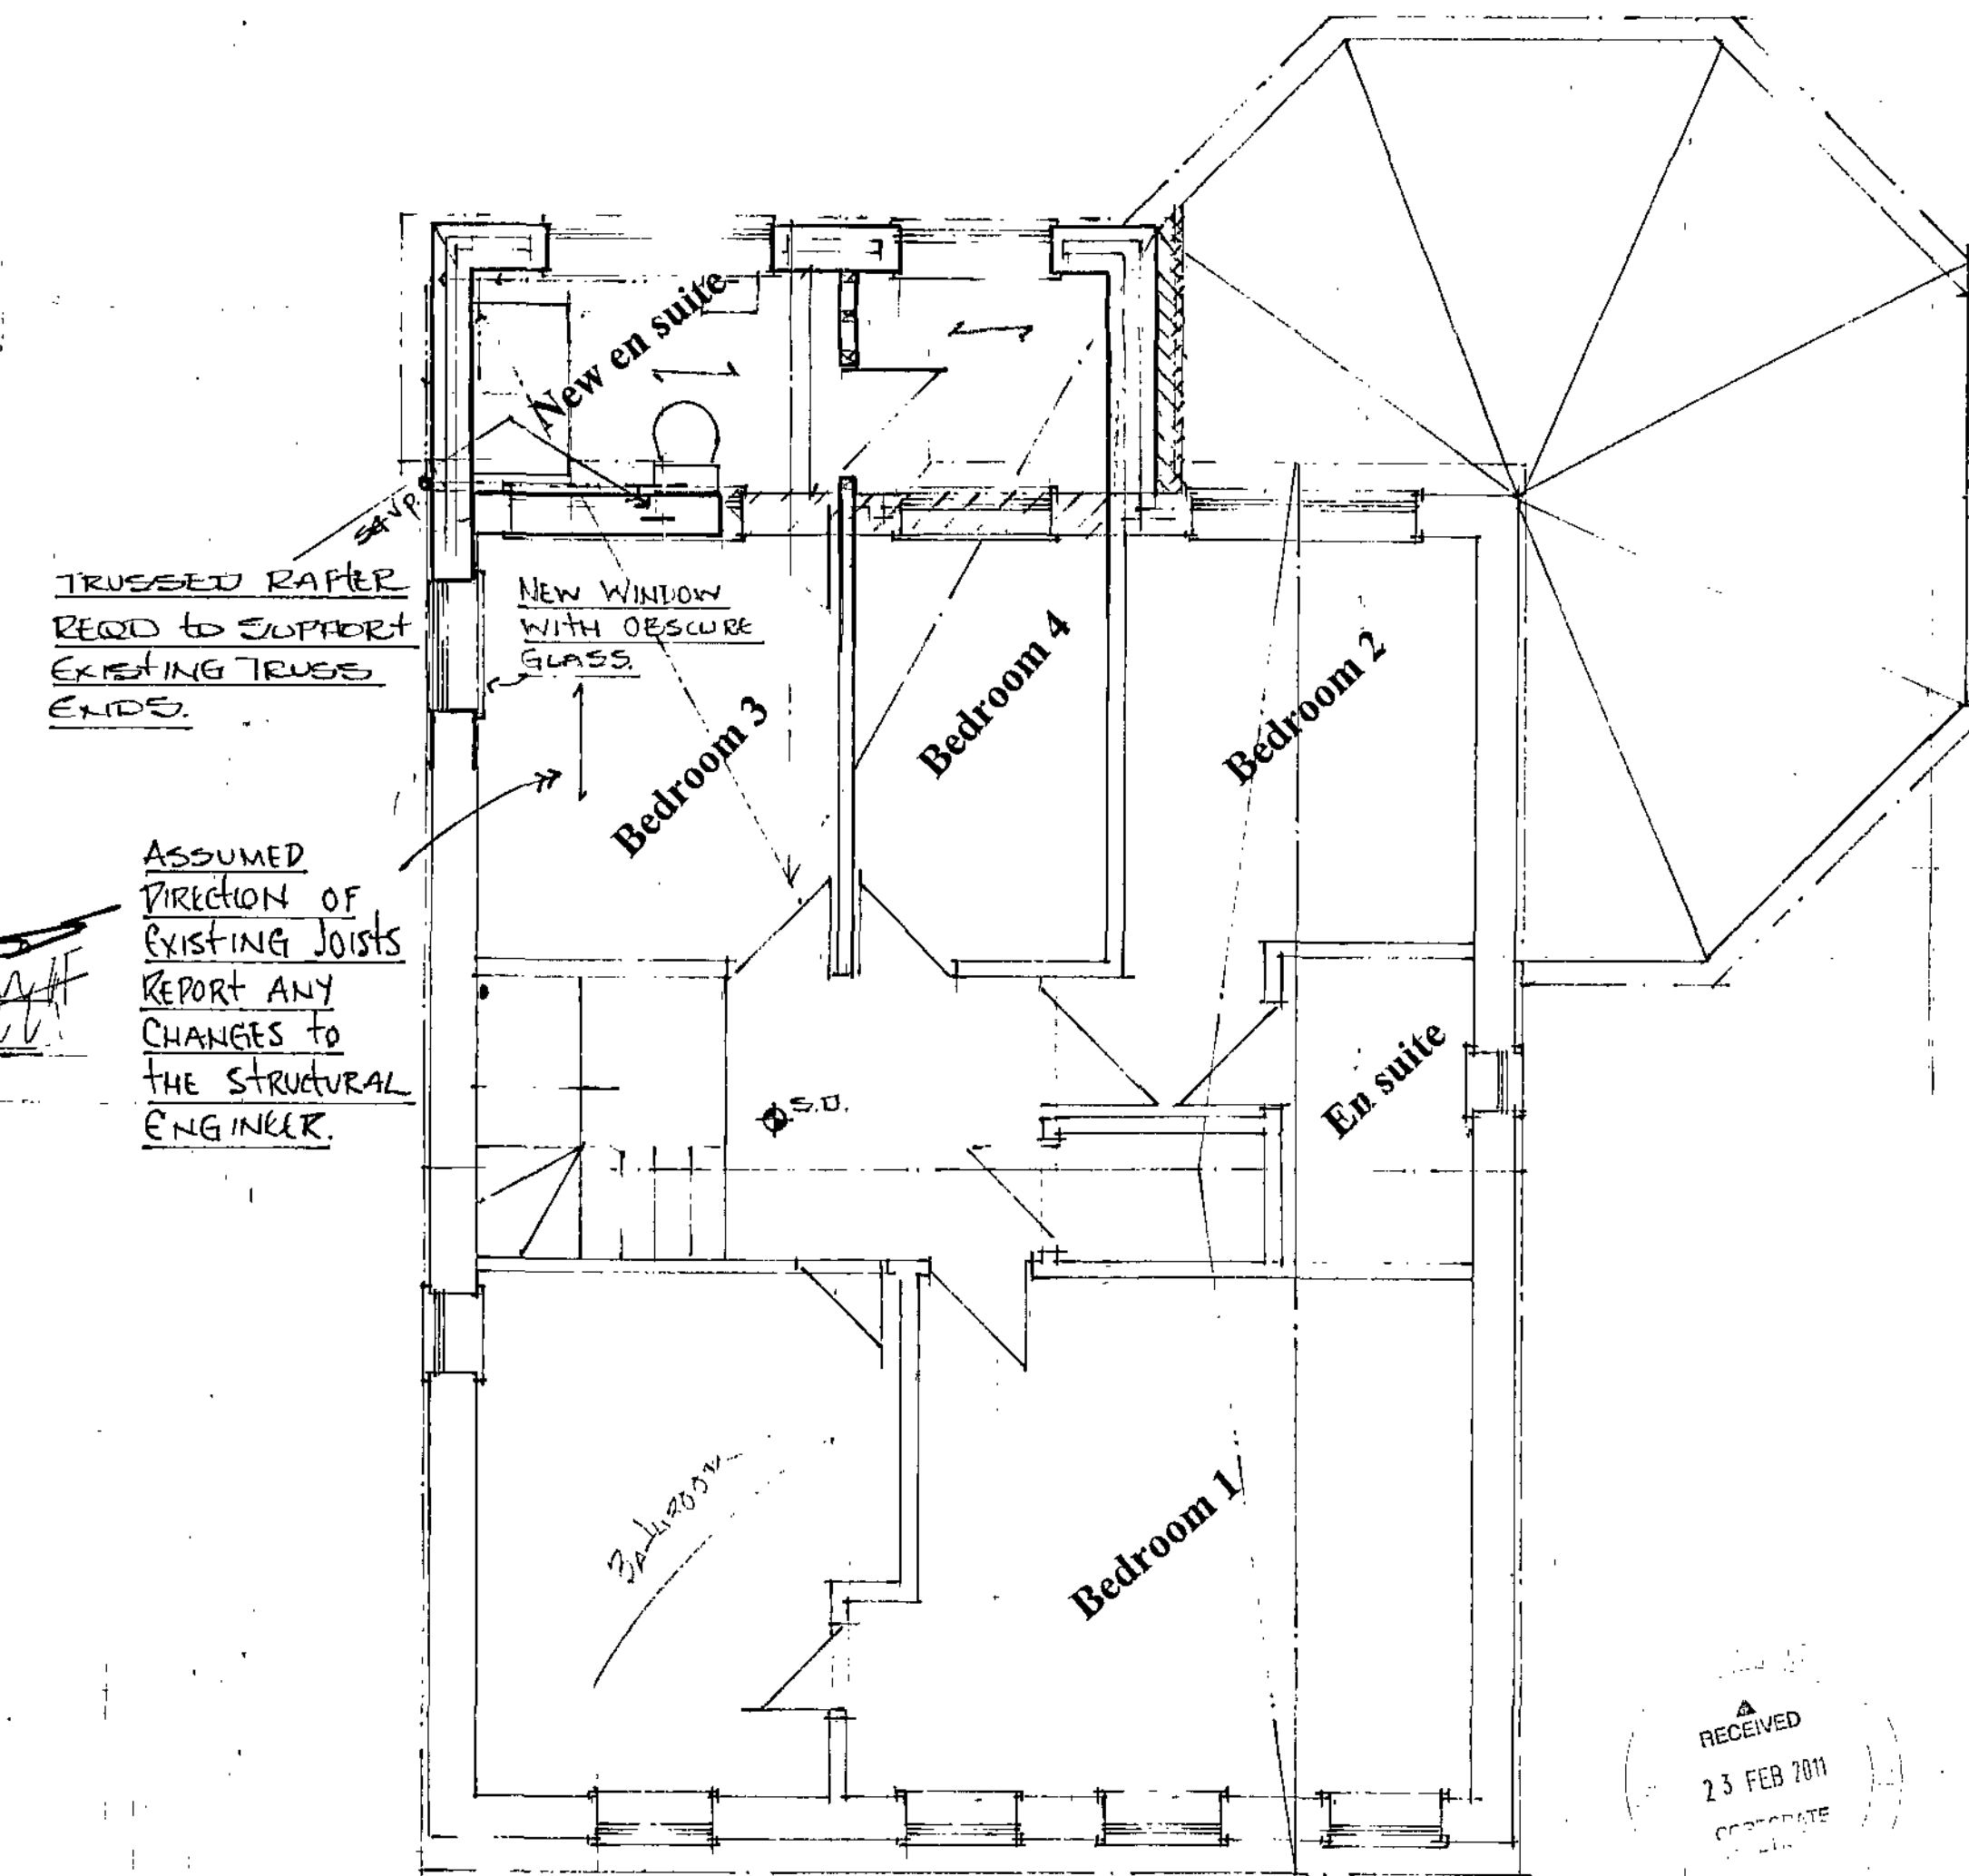

Existing / Proposed First Floor Layout

E	
D	
C	
B	
A	
Date	Revisions

© copyright
SDC Projects Ltd
336 Manchester Road
Deepcar
Sheffield
S36 2RH
Tel 0114 3279 118
Tel 07970 291539

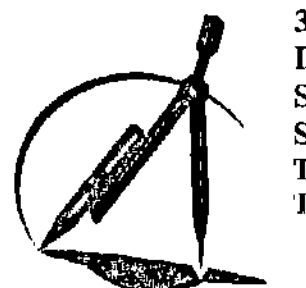

29 Rothercroft
Hoyland
Barnsley
S74 0AF

Client
Nigel Green

Job Title

**Second storey rear extension
+
Sunroom with Porch.**

Drawing Title
**General Arrangement /
Elevations.**

Scale
1 : 50 1 : 100 1 : 25

Date
9.2.11

Drawn by
Steve Camps

Drg. No.
NG / 01

RECEIVED
23 FEB 2011
CONCRETE