


CLUMBER LODGE 50 HEMINGFIELD ROAD SIDE ELEVATIONS
S.D. & J. SMITH


UPVC DOORS

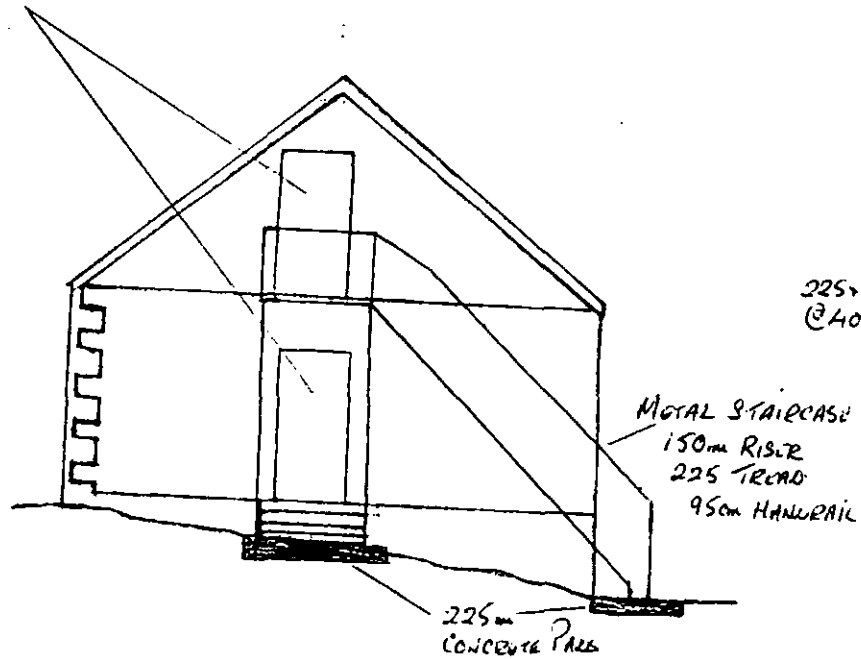

FIRST FLOOR
REDUCED
HEIGHT
STORAGE

225x50 TIMBER JOISTS
@ 400mm C/L.

UPVC
WINDOWS

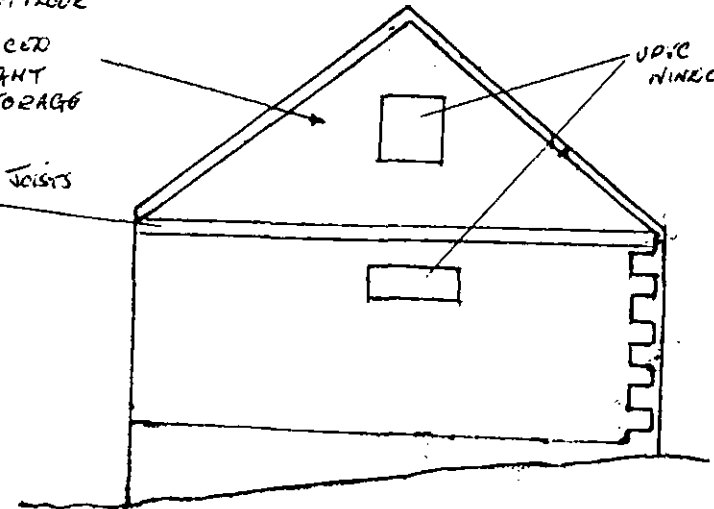

SCALE 1:100