


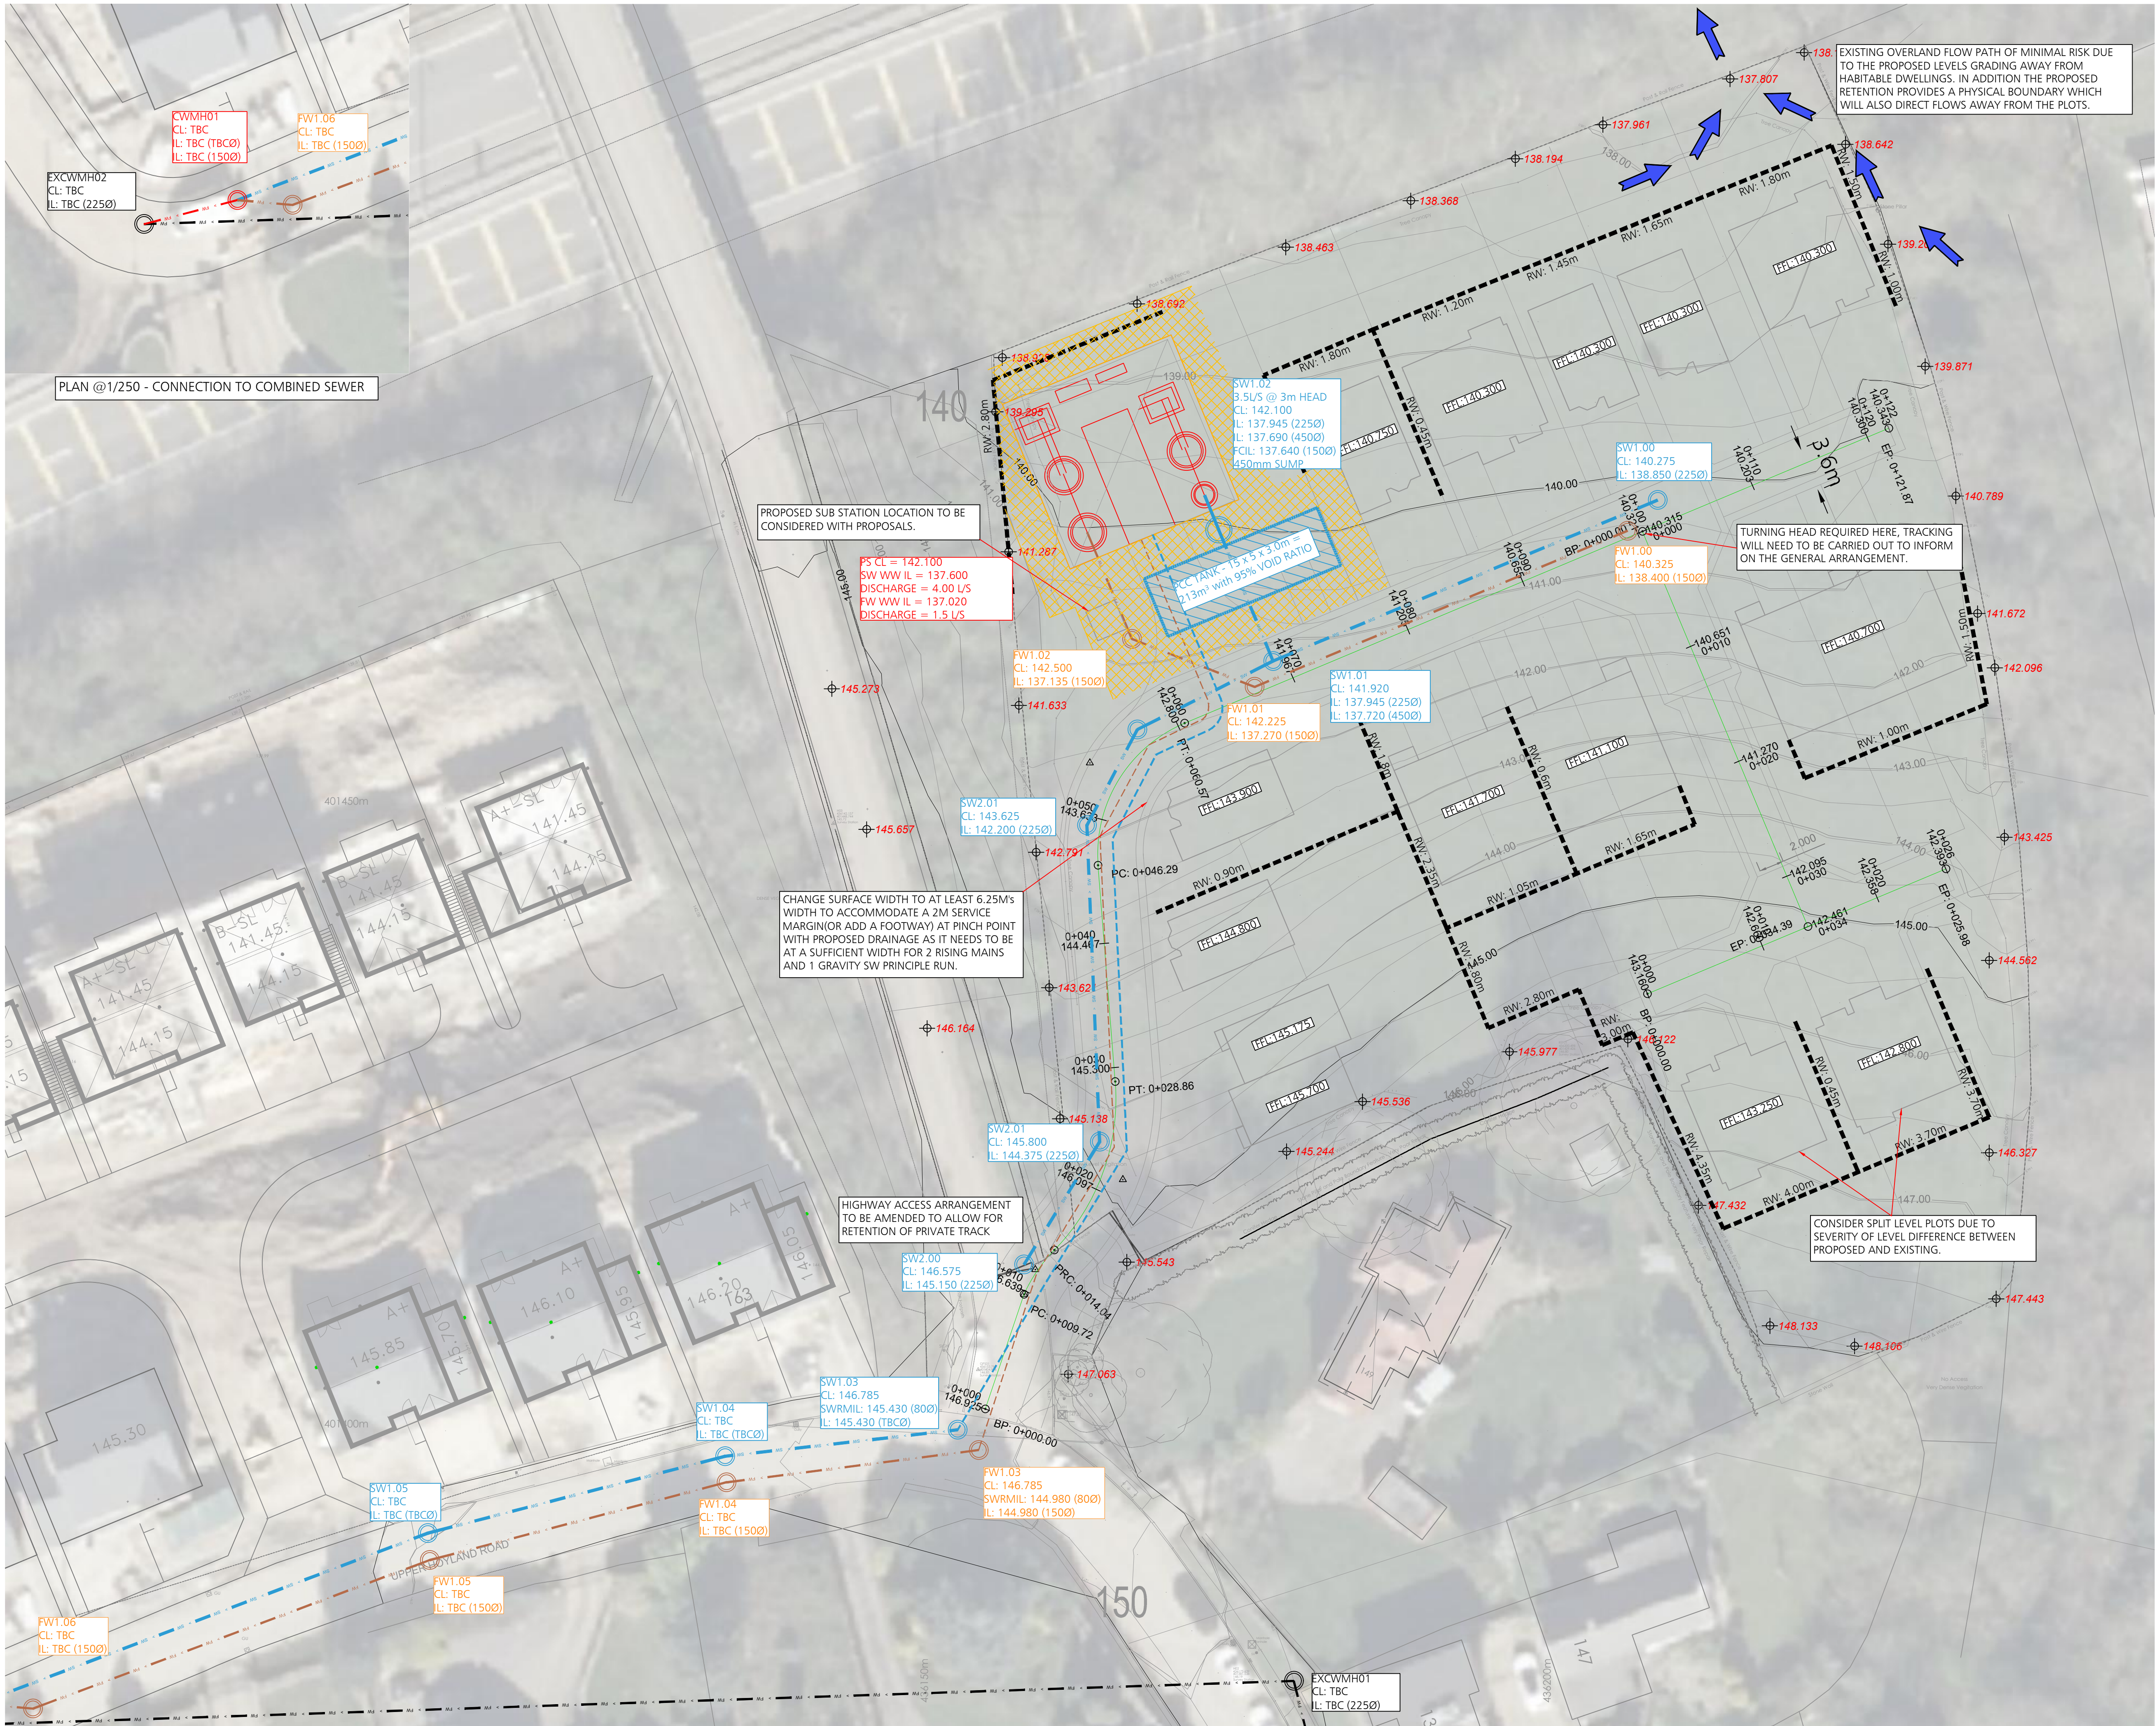

PLAN @1/250 - CONNECTION TO COMBINED SEWER

DO NOT SCALE

DESIGNERS HAZARD IDENTIFICATION  
IT IS ASSUMED THAT ALL WORKS WILL BE UNDERTAKEN BY A COMPETENT CONTRACTOR WORKING, WHERE APPROPRIATE, TO AN APPROVED METHOD STATEMENT. IN ADDITION TO THE HAZARDS TYPICALLY ASSOCIATED WITH THE TYPES OF CONSTRUCTION DETAILED ON THIS DRAWING, ANY KNOWN ABNORMAL HAZARDS SPECIFIC TO THIS DRAWING HAVE BEEN IDENTIFIED.



KEY

- EXISTING CW SEWER
- PROPOSED COMBINED SEWER
- PROPOSED SW SEWER
- PROPOSED FW SEWER
- SW RISING MAIN
- FW RISING MAIN
- SW ATTENUATION TANK
- YW EASEMENT
- RETAINING WALL
- FFL: 48.150
- OVERLAND FLOW PATH

|          |                   |     |      |     |
|----------|-------------------|-----|------|-----|
| 14.10.21 | PRELIMINARY ISSUE | MDJ | PD   | P1  |
| Date     | Revision          | By  | Chkd | Ref |



Structural & Civil Consultants

Tithe House  
35 Town Street  
Leeds  
LS18 5LJ  
T:0113 258 3611  
E:info@dudleys.co.uk

Project  
UPPER HOYLAND RD  
HOYLAND, BARNSELY  
S74 9EP  
Title  
DRAINAGE & LEVELS STRATEGY

|         |         |          |             |       |     |       |    |
|---------|---------|----------|-------------|-------|-----|-------|----|
| Scale   | 1:250   | Paper    | A1          | Drawn | MDJ | Check | PD |
| Date    | SEPT 21 | Status   | PRELIMINARY |       |     |       |    |
| Job No. | 19317   | Org. No. | 100         |       |     |       | P1 |