
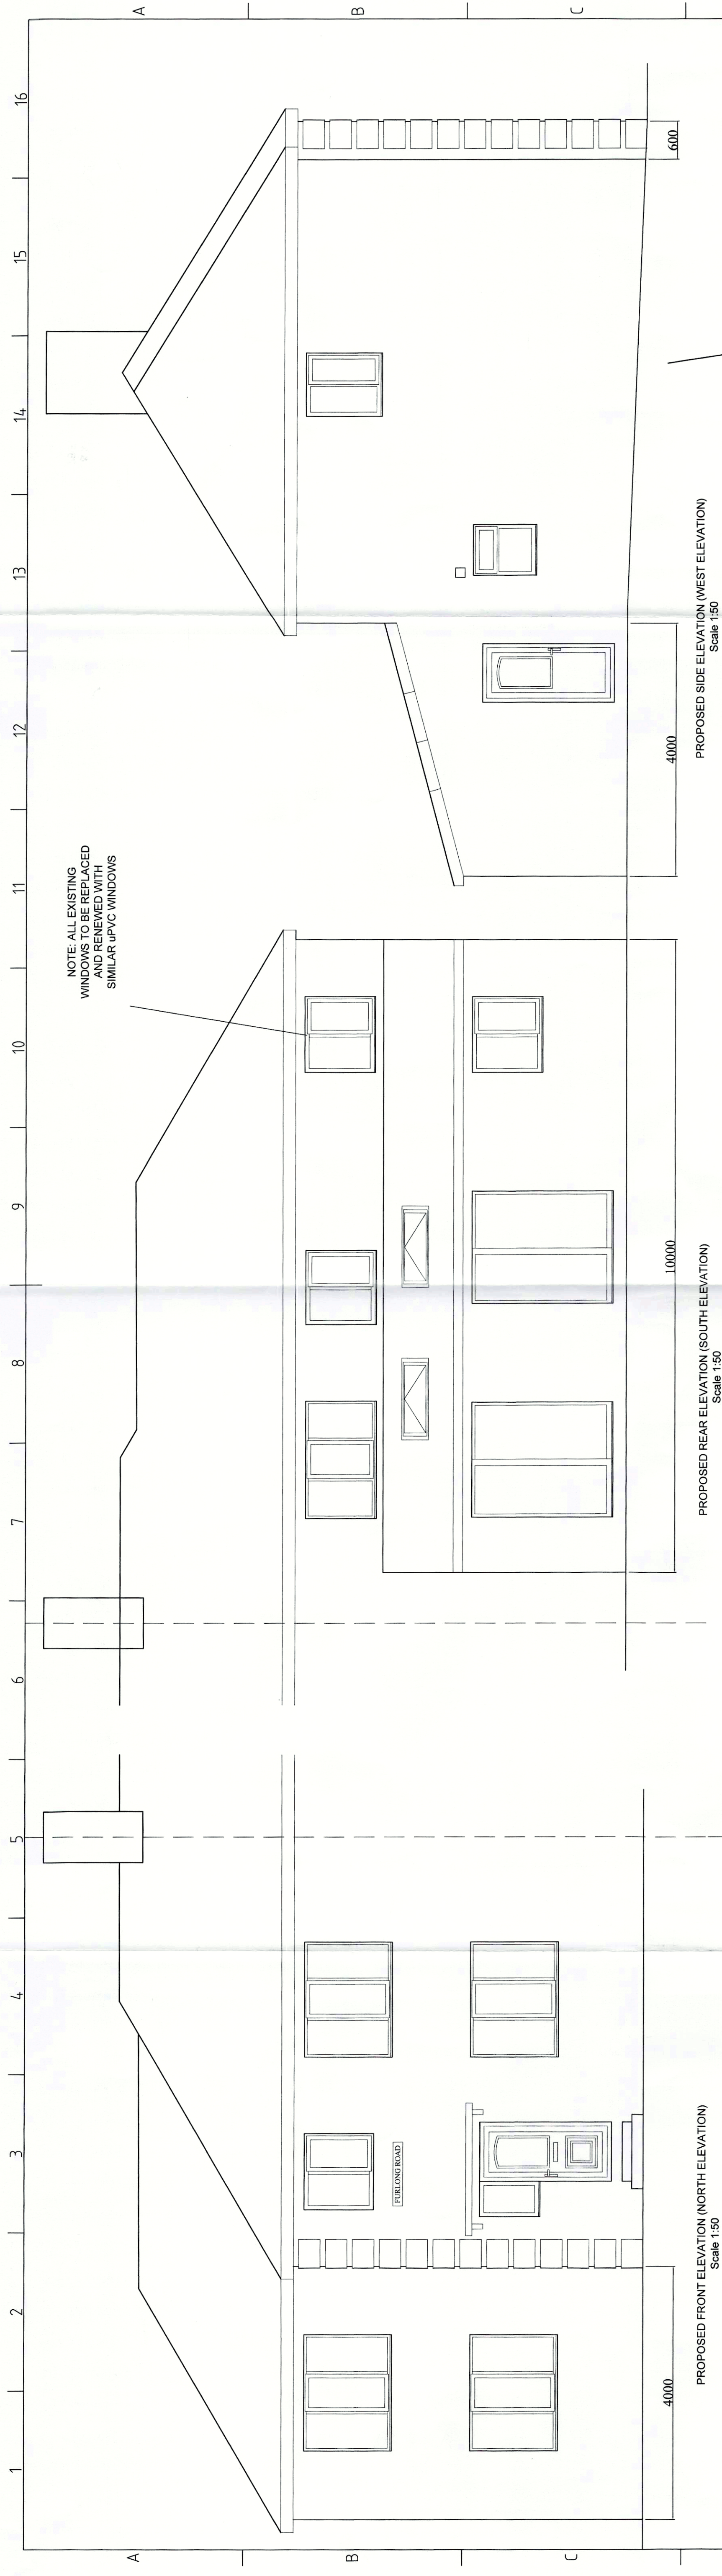
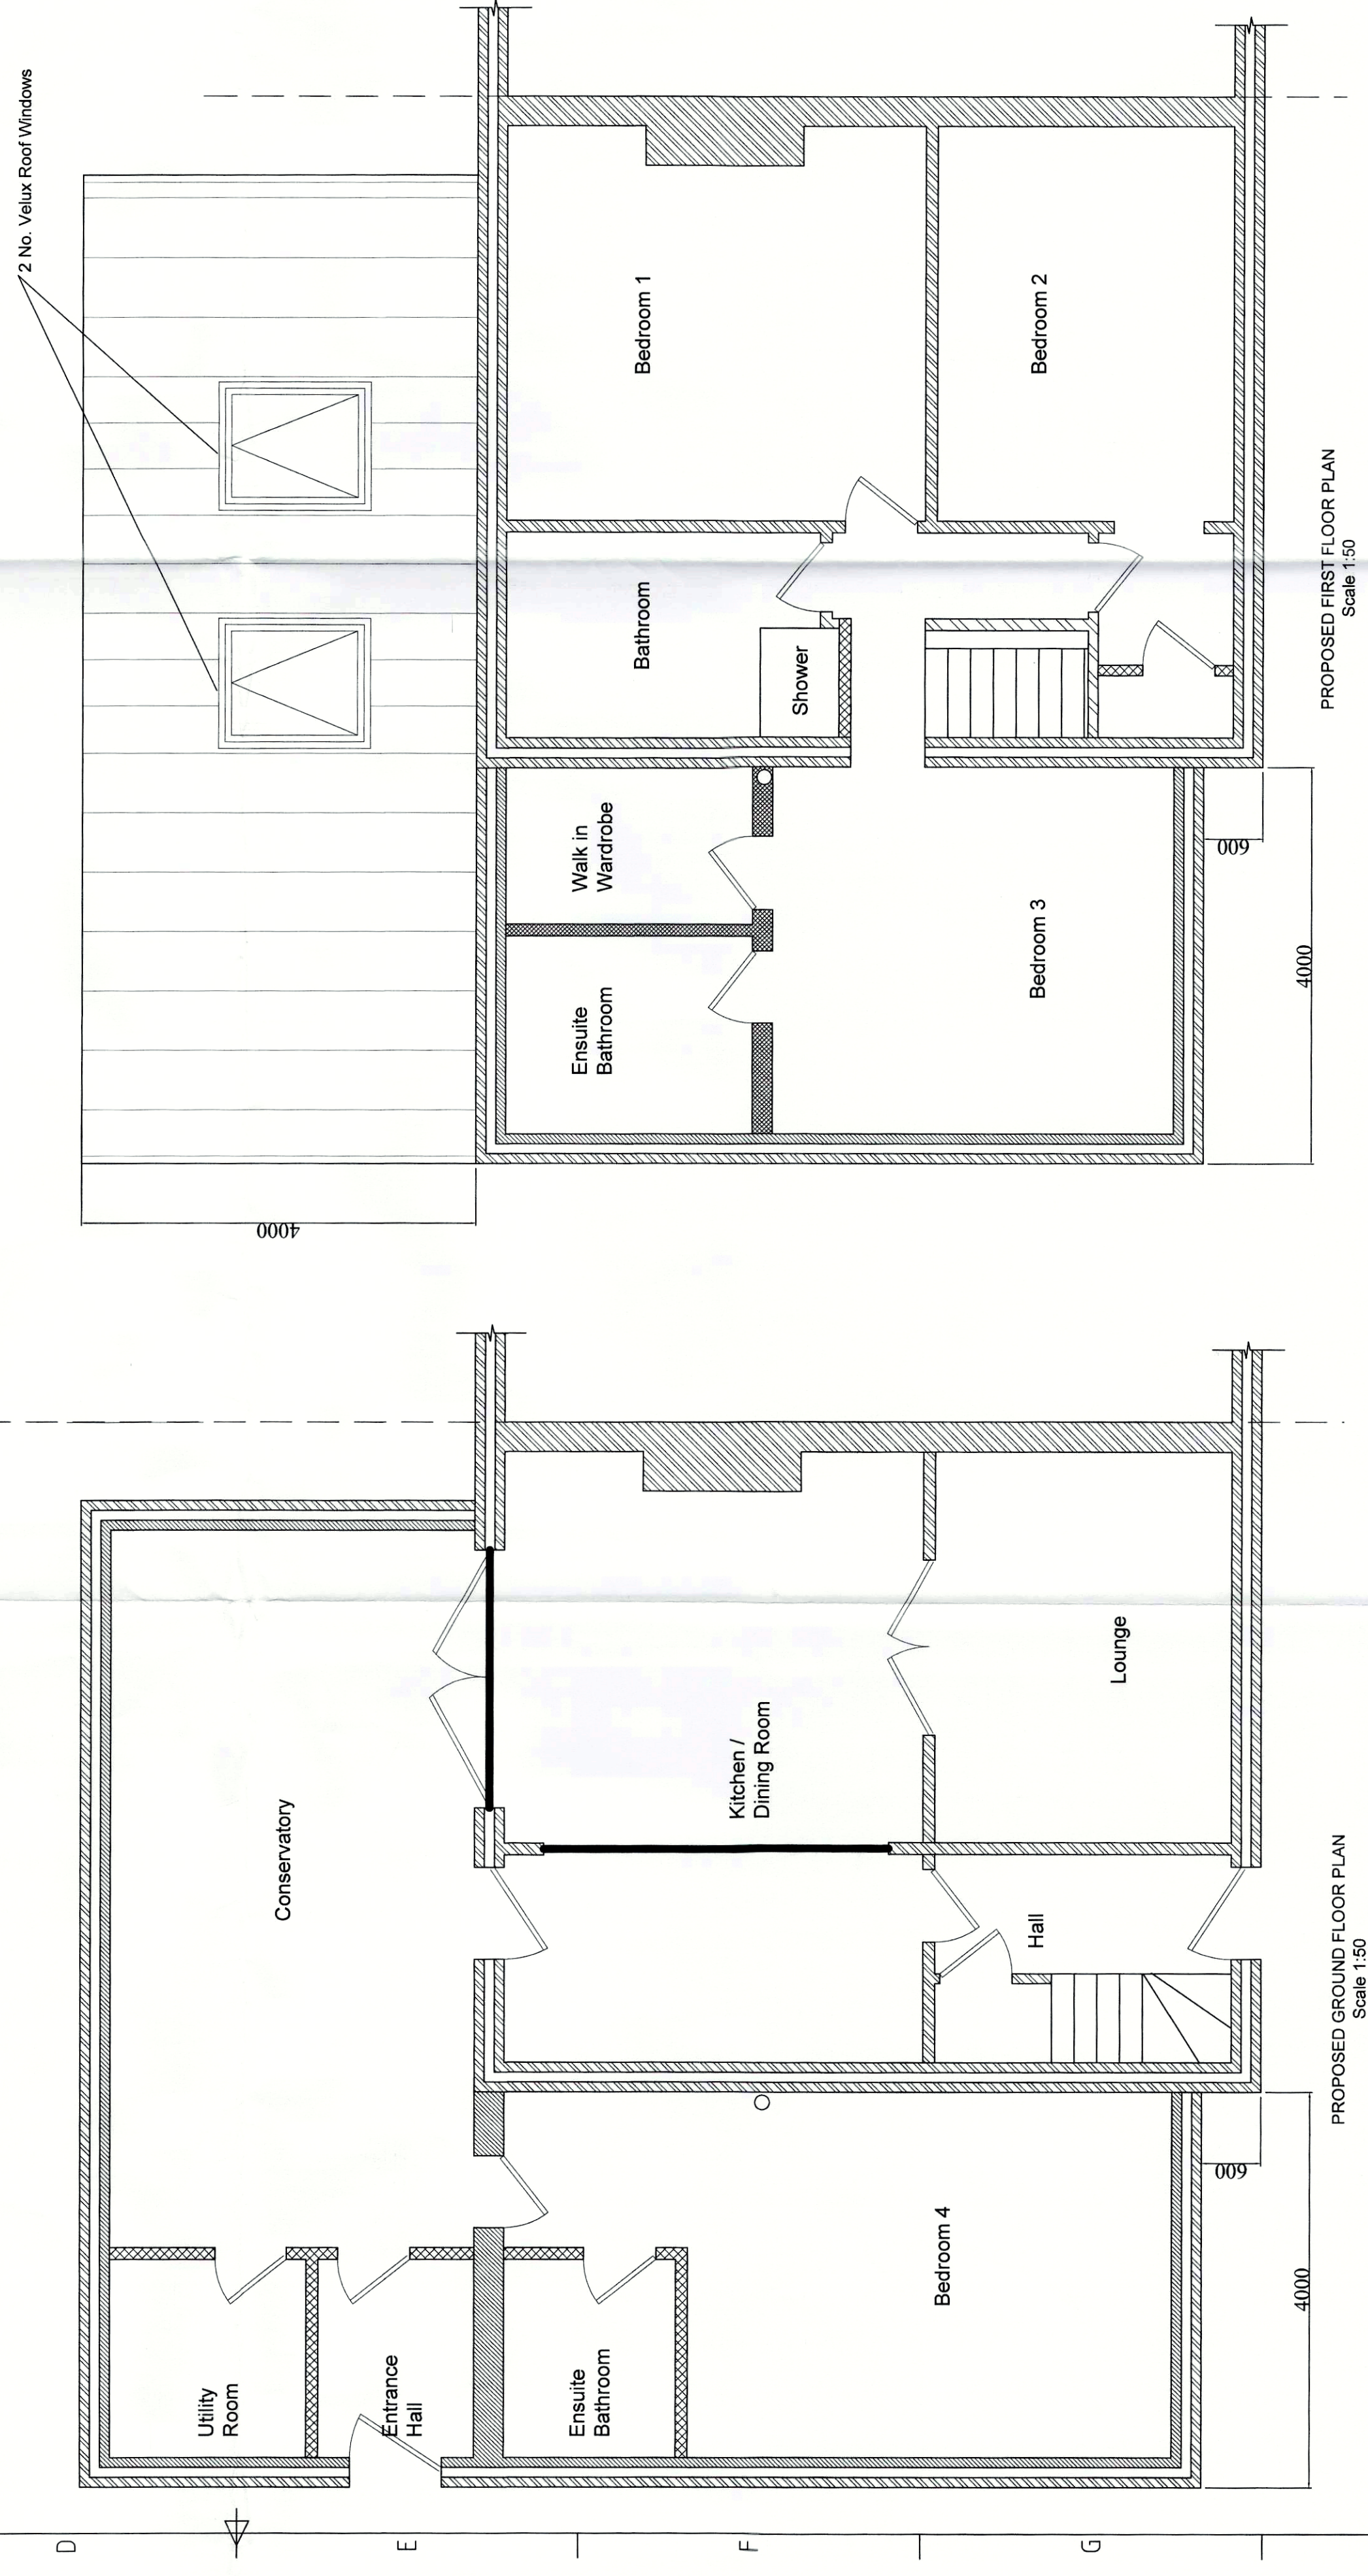


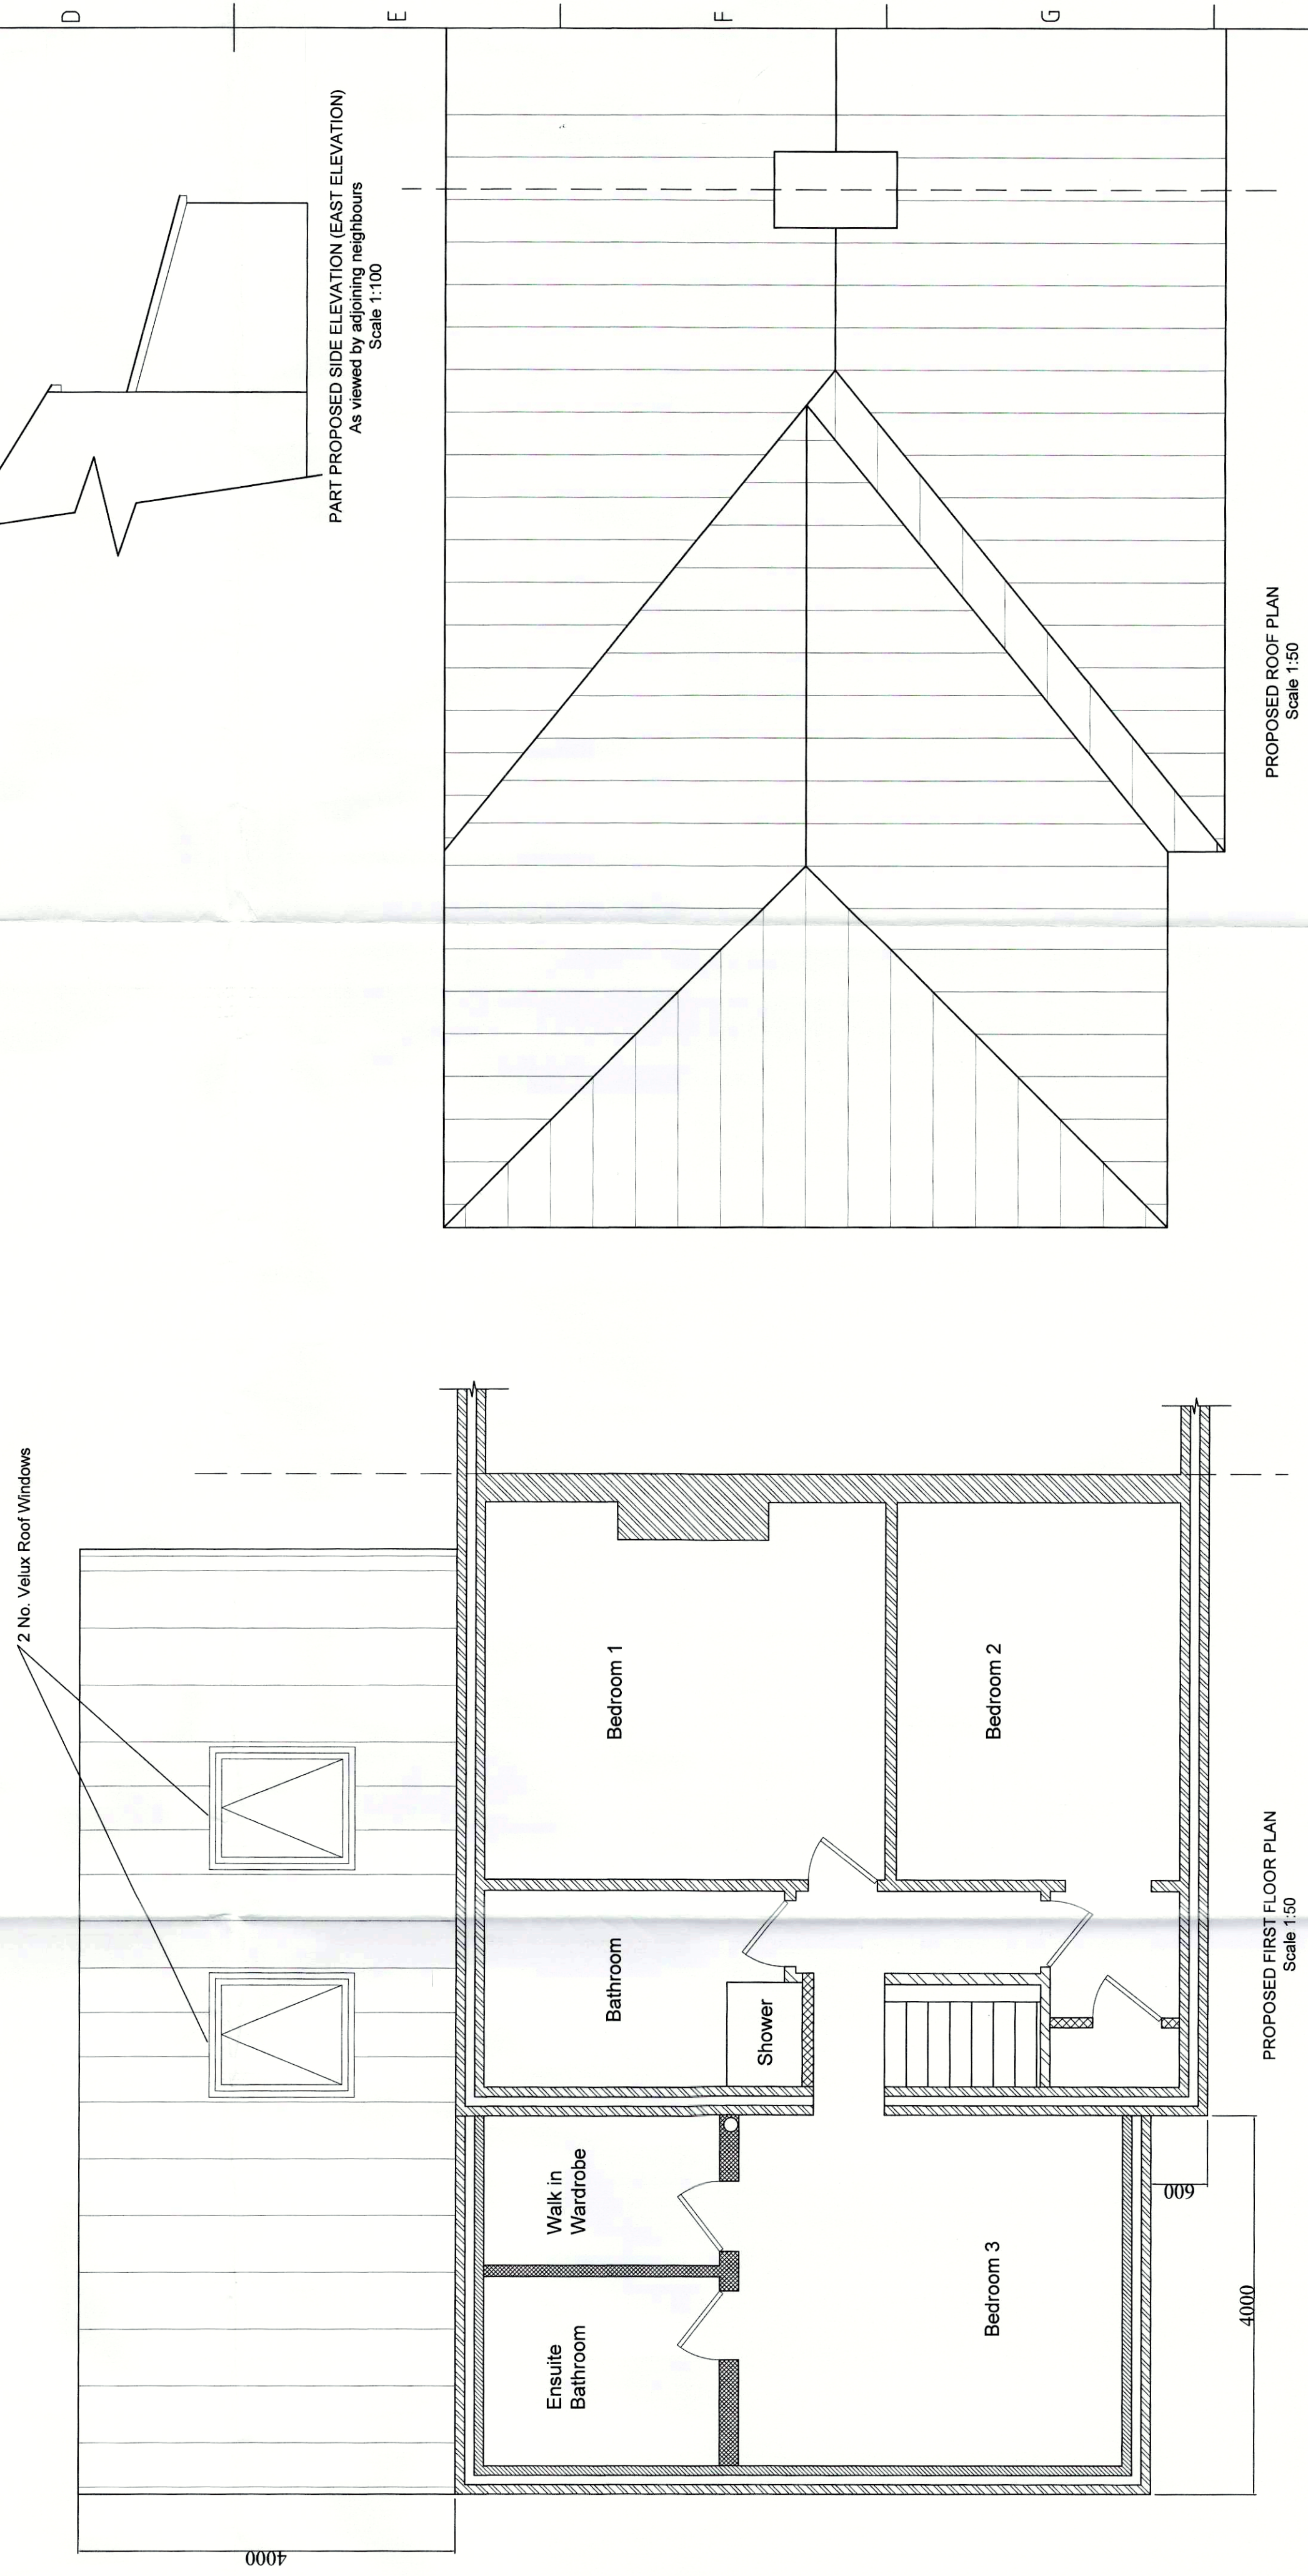

Rev/No	Revision note	Date	Signature	Checked
	Two Storey Extension PROPOSED ARRANGEMENT			

						Sd/- As shown
		Checked by AKN	JG	Dt/- 5th Dec 2015		
The Stamping Extension PROPOSED STAMPMENT						
						Brg Size
						Rev - A1
Extension 02						
Mr & Mrs Edmundson 28 Firlong Road Bolton on Dearne Rotherham S63 8HU						14 15 16