
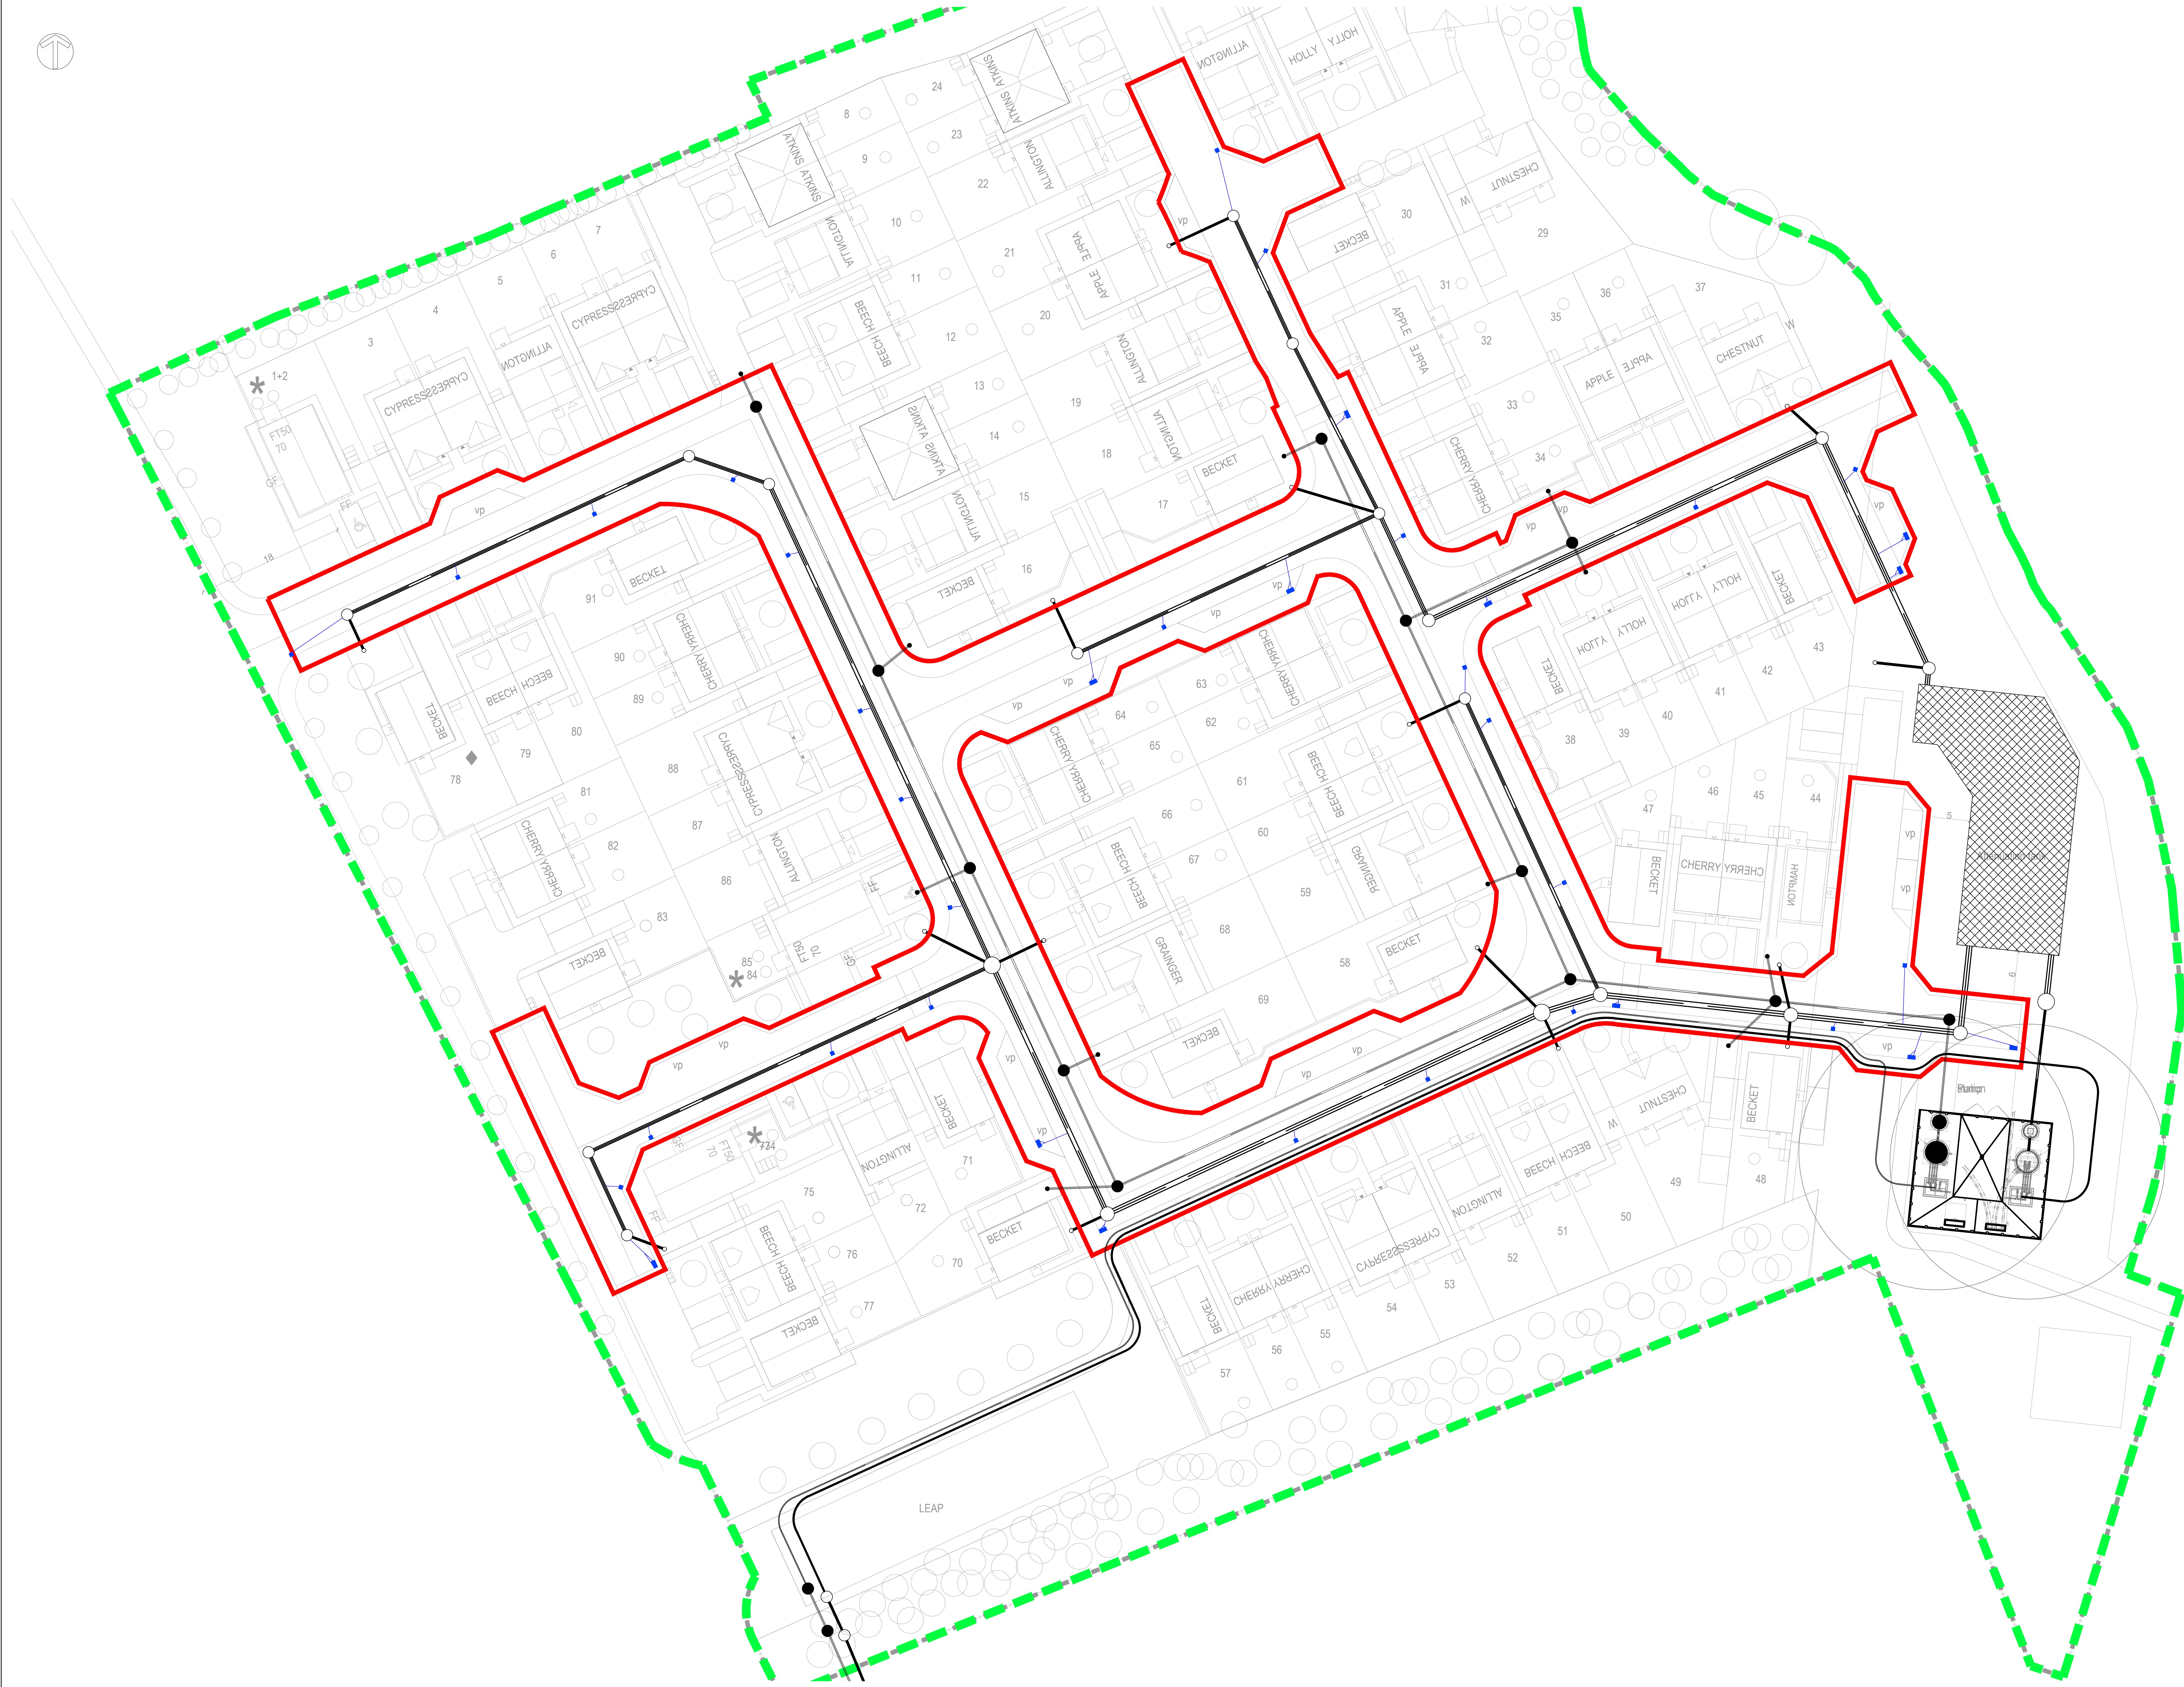


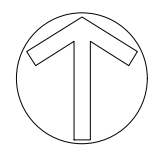

Do Not Scale

Drawing Notes

Drawing & schedule based on the following information:
Architect's VVYM2-PHS-XX-XX-DR-A-07000_Site
drawing/model: Layout_For Information
Revision: P13
Topographic Survey: 4830_25 Surveys - Topo and
Utility Mapping Survey (April
2026)_For Information_1_0

Residual Hazards

Health, Safety & Environmental Notes

Key

Adoptable Highway Drain

Other FW

Other SW

Site Boundary

Adoptable Gully

S38 Boundary

Attenuation Tank

26.08.26

Revised to suit new turning head arrangement

BHB

AL

P2

21.08.26

Initial Issue

BHB

RP

P1

Date

Description

By

Chk

Rev

ADEPT

CIVIL AND STRUCTURAL CONSULTING ENGINEERS

Web: www.adeptcse.com
Email: info@adeptcse.com
Tel: 0113 299 4538

Office Address:
1912 Mill, Sunny Bank Mills, Town
Street, Farsley, LS28 5UJ

Project:
Wakefield Road,
Mapplewell - Phase 2

Title:
Section 38 - Drainage
Layout

Client:
Vistry

Scale @ A0
1:250

Initial author
BHB

Initial checker
RP

Approver
RP

Initial Date
AUG 26

Status
S2

Purpose
Preliminary

Adapt Project Number
08.26003

Project Originator Functional Breakdown Spatial Breakdown Form Discipline Number
08.26003-ACE-ZZ-ZZ-D-C-2100

Rev.
P2