




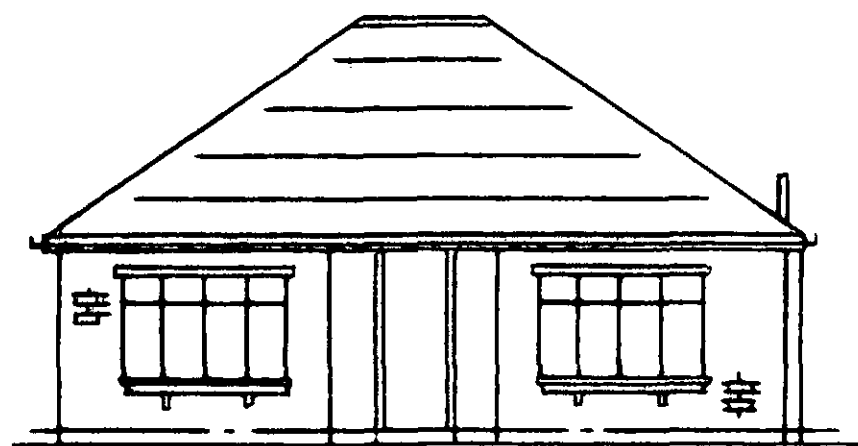


EXISTING FRONT ELEVATION

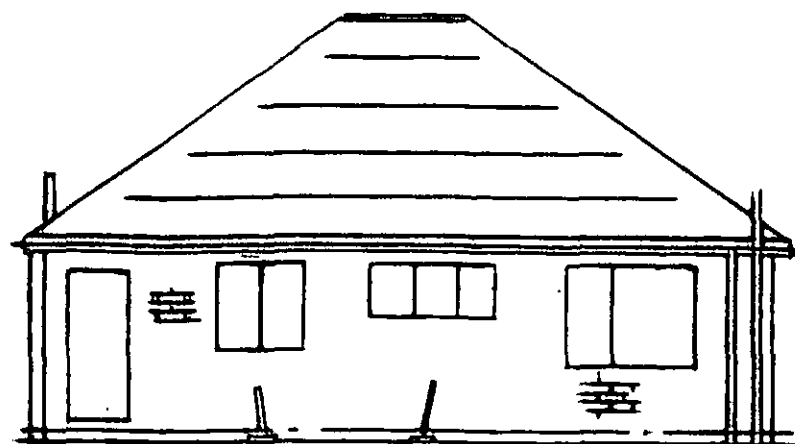


EXISTING REAR ELEVATION

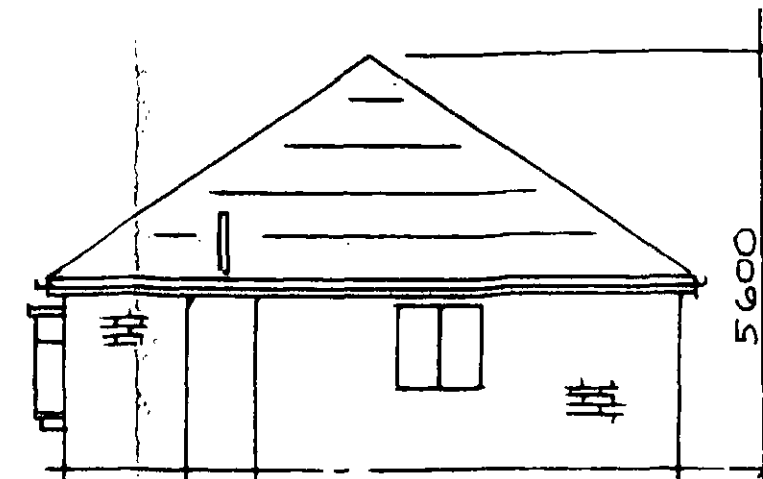

EXISTING GABLE ELEVATION FROM N°68

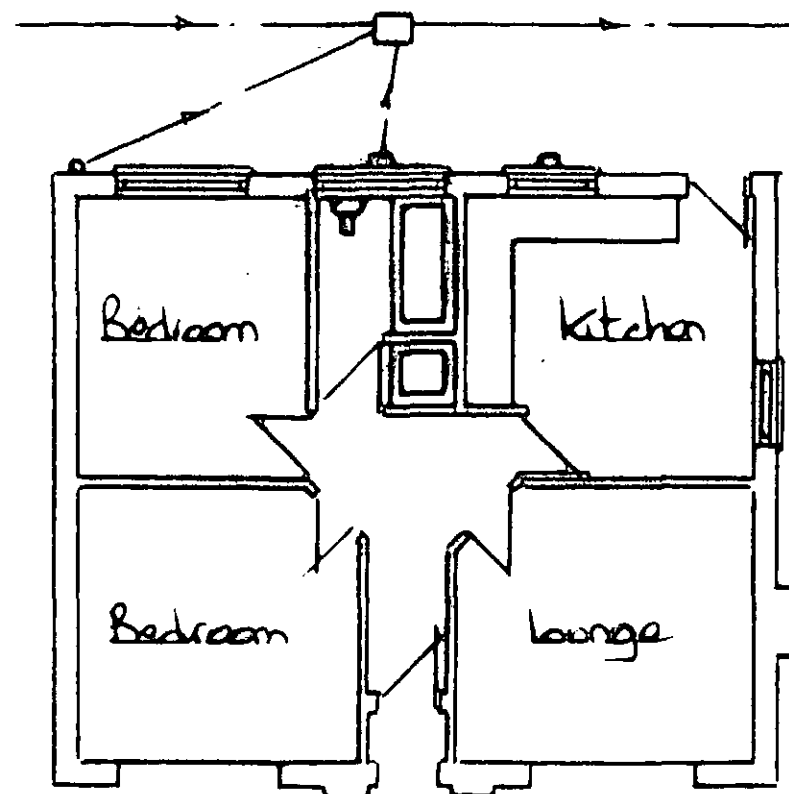


EXISTING GROUND FLOOR PLAN

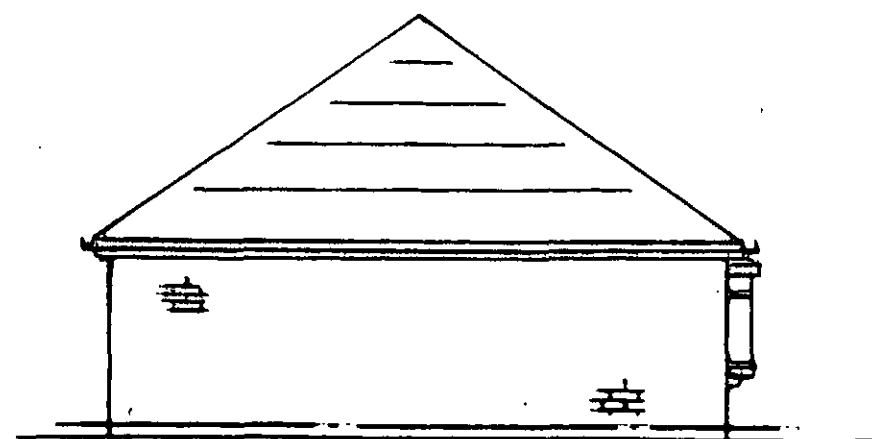


EXISTING GABLE ELEVATION FROM N°72

1:100


PROPOSED REAR AND GABLE
EXTENSION AND ATTIC CONVERSION
TO 70, WOODWALK,
WOMBWELL, BARNSLEY

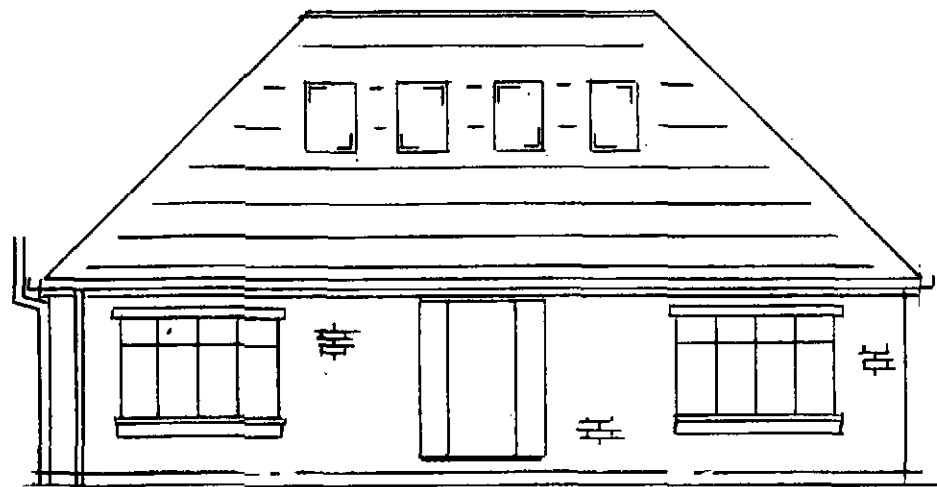

PROPOSED FRONT ELEVATION

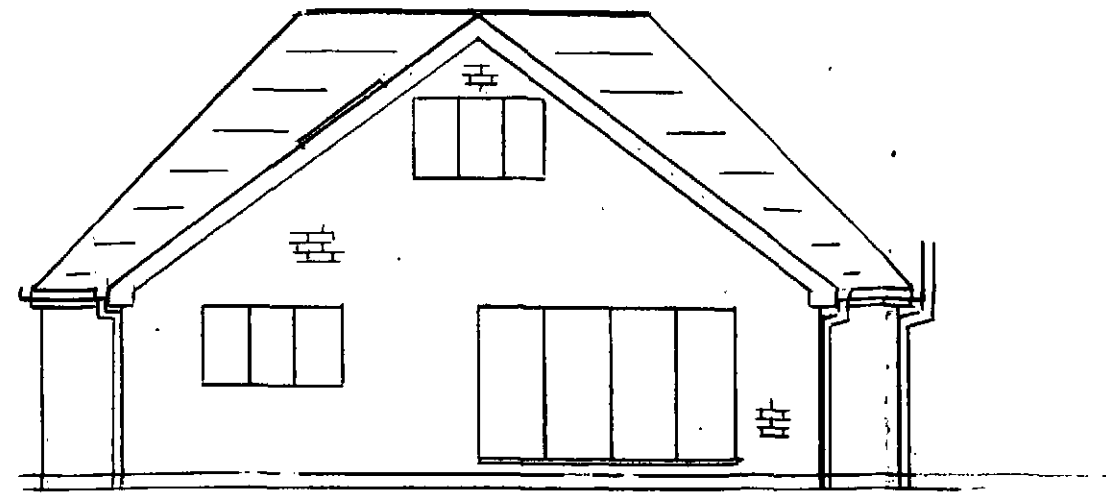


PROPOSED REAR ELEVATION

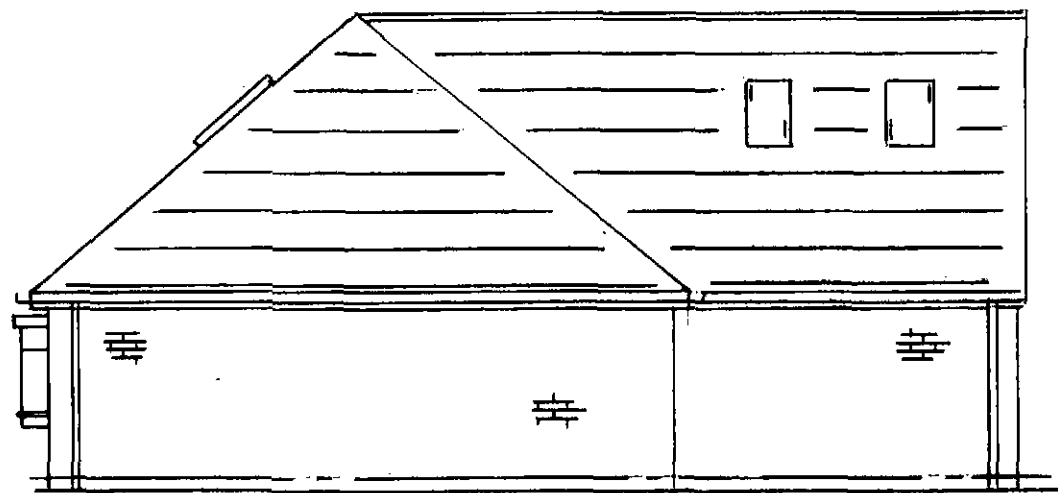


PROPOSED GABLE ELEVATION FROM N°68


Existing roof to be totally removed and gable wall and front to be taken down. Build new Gable extended to side by 1500mm and reconfigure front as shown. Ridge height to new roof to be raised by 500 mm to accommodate bedrooms @ first Floor Lvl. The facing brick of outer skin to be taken down on front to match. New bricks and tiles for roof to be to approval of Planning officer.

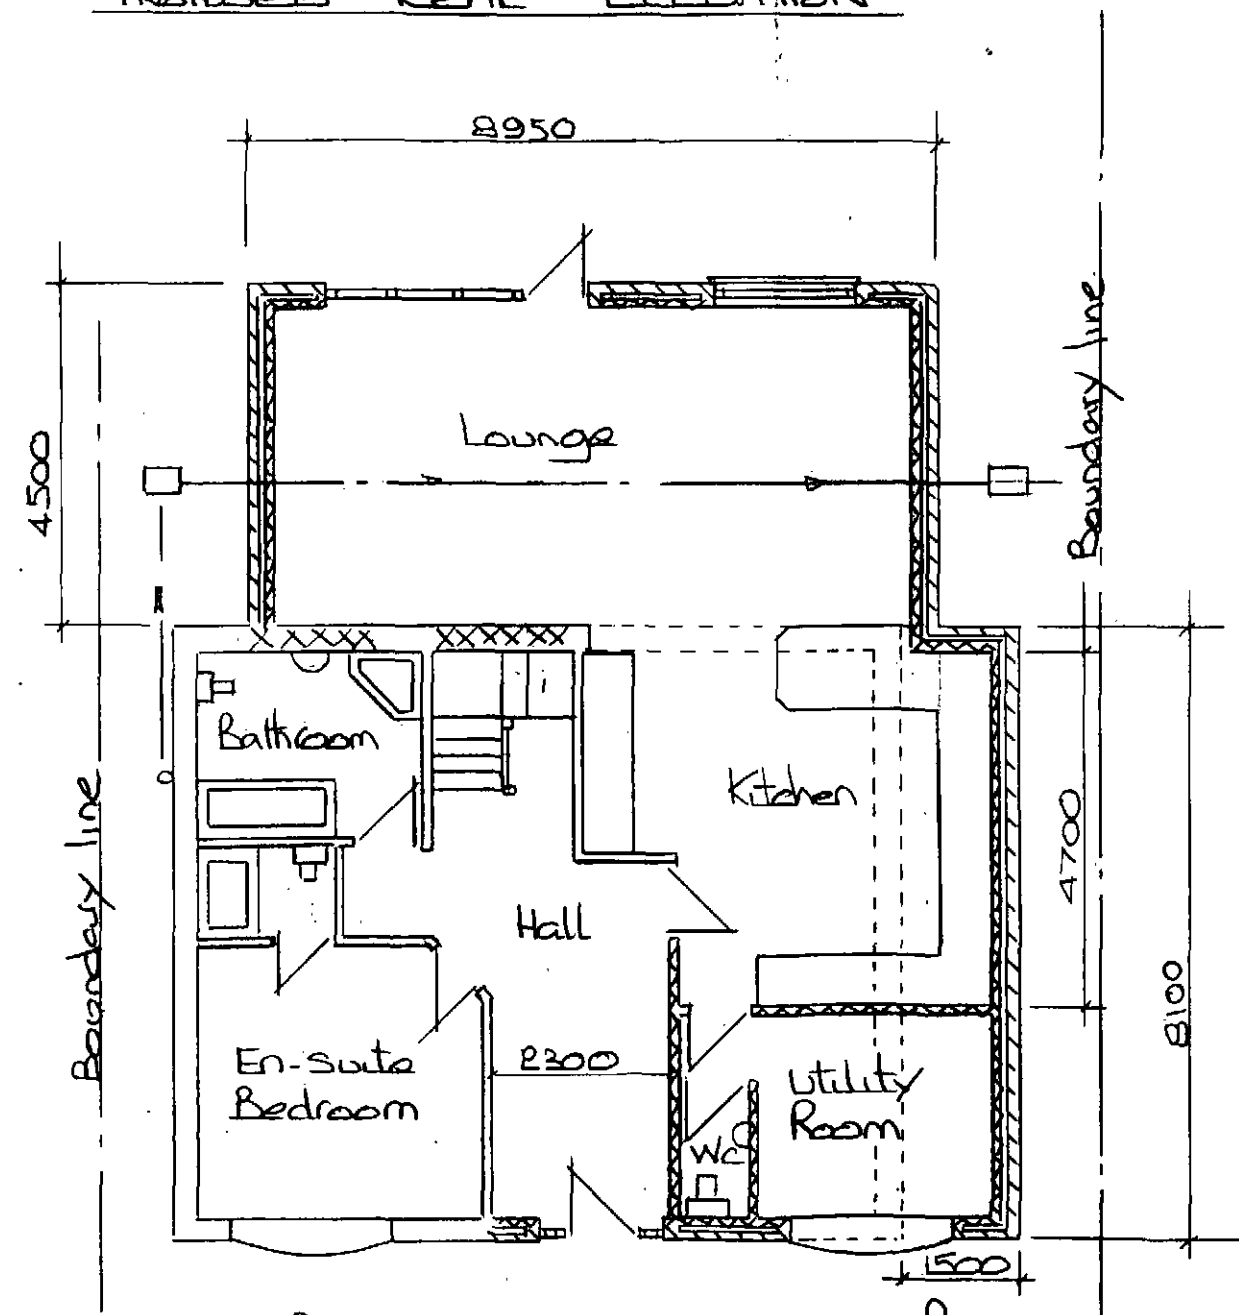


PROPOSED GROUND FLOOR PLAN

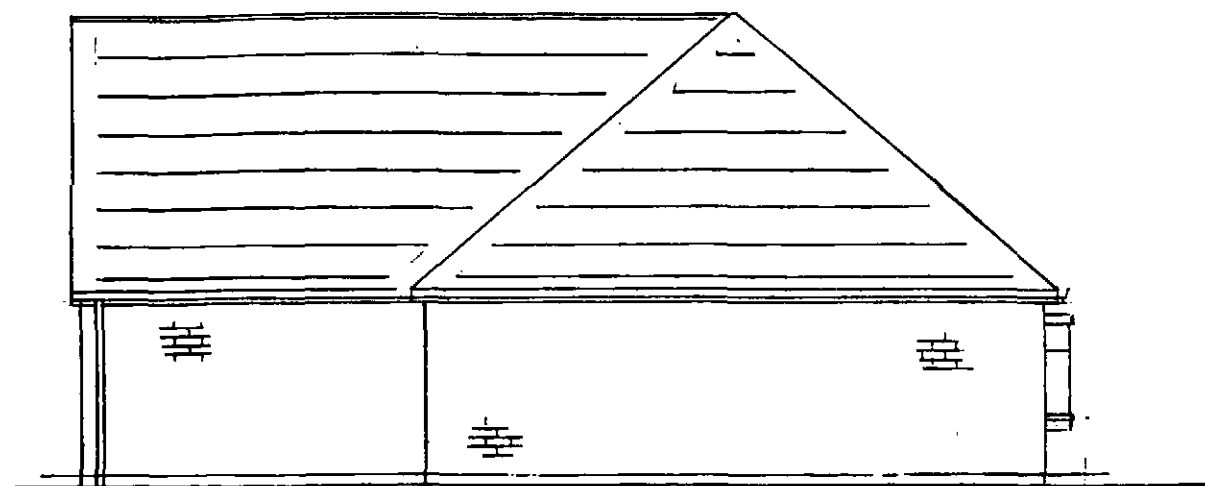


PROPOSED GABLE ELEVATION FROM N°72

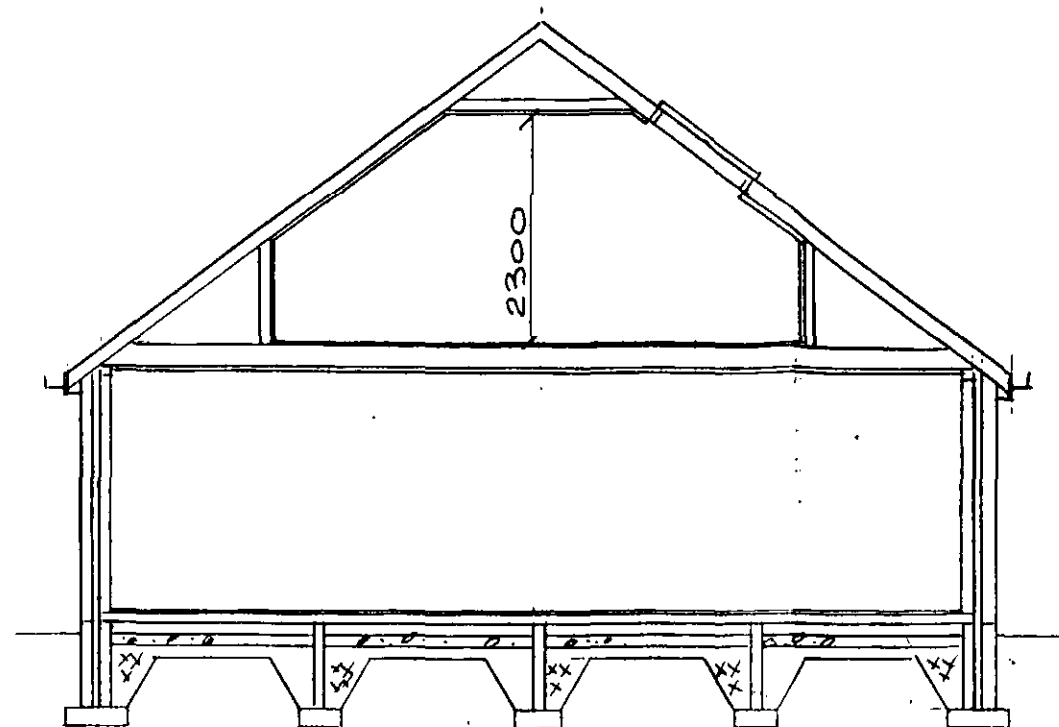


SECTION AA (1-75)

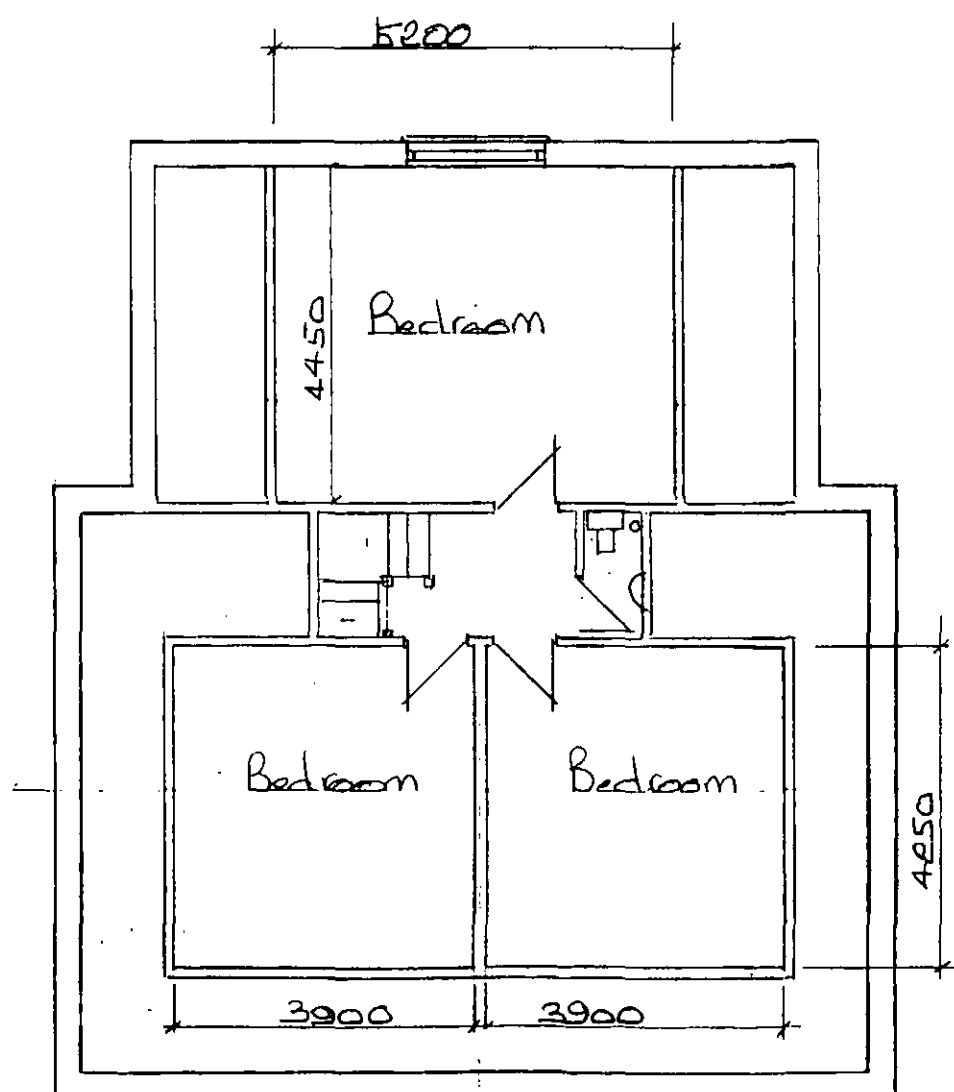

PROPOSED FIRST FLOOR PLAN

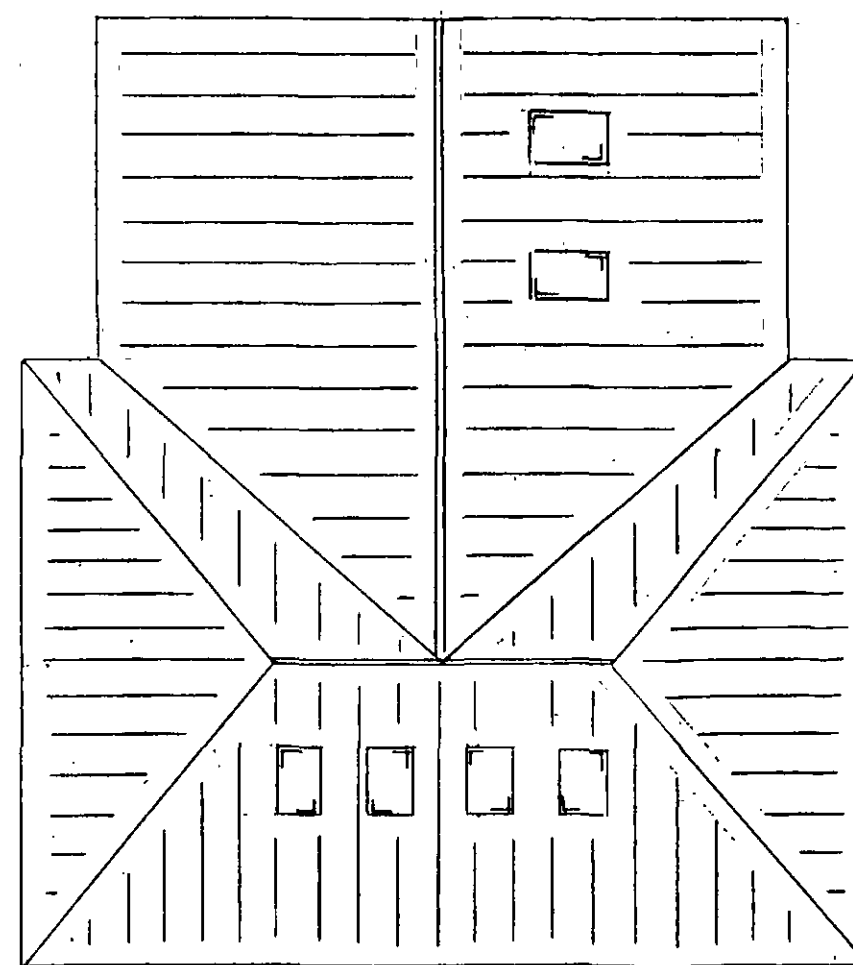


PROPOSED ROOF PLAN

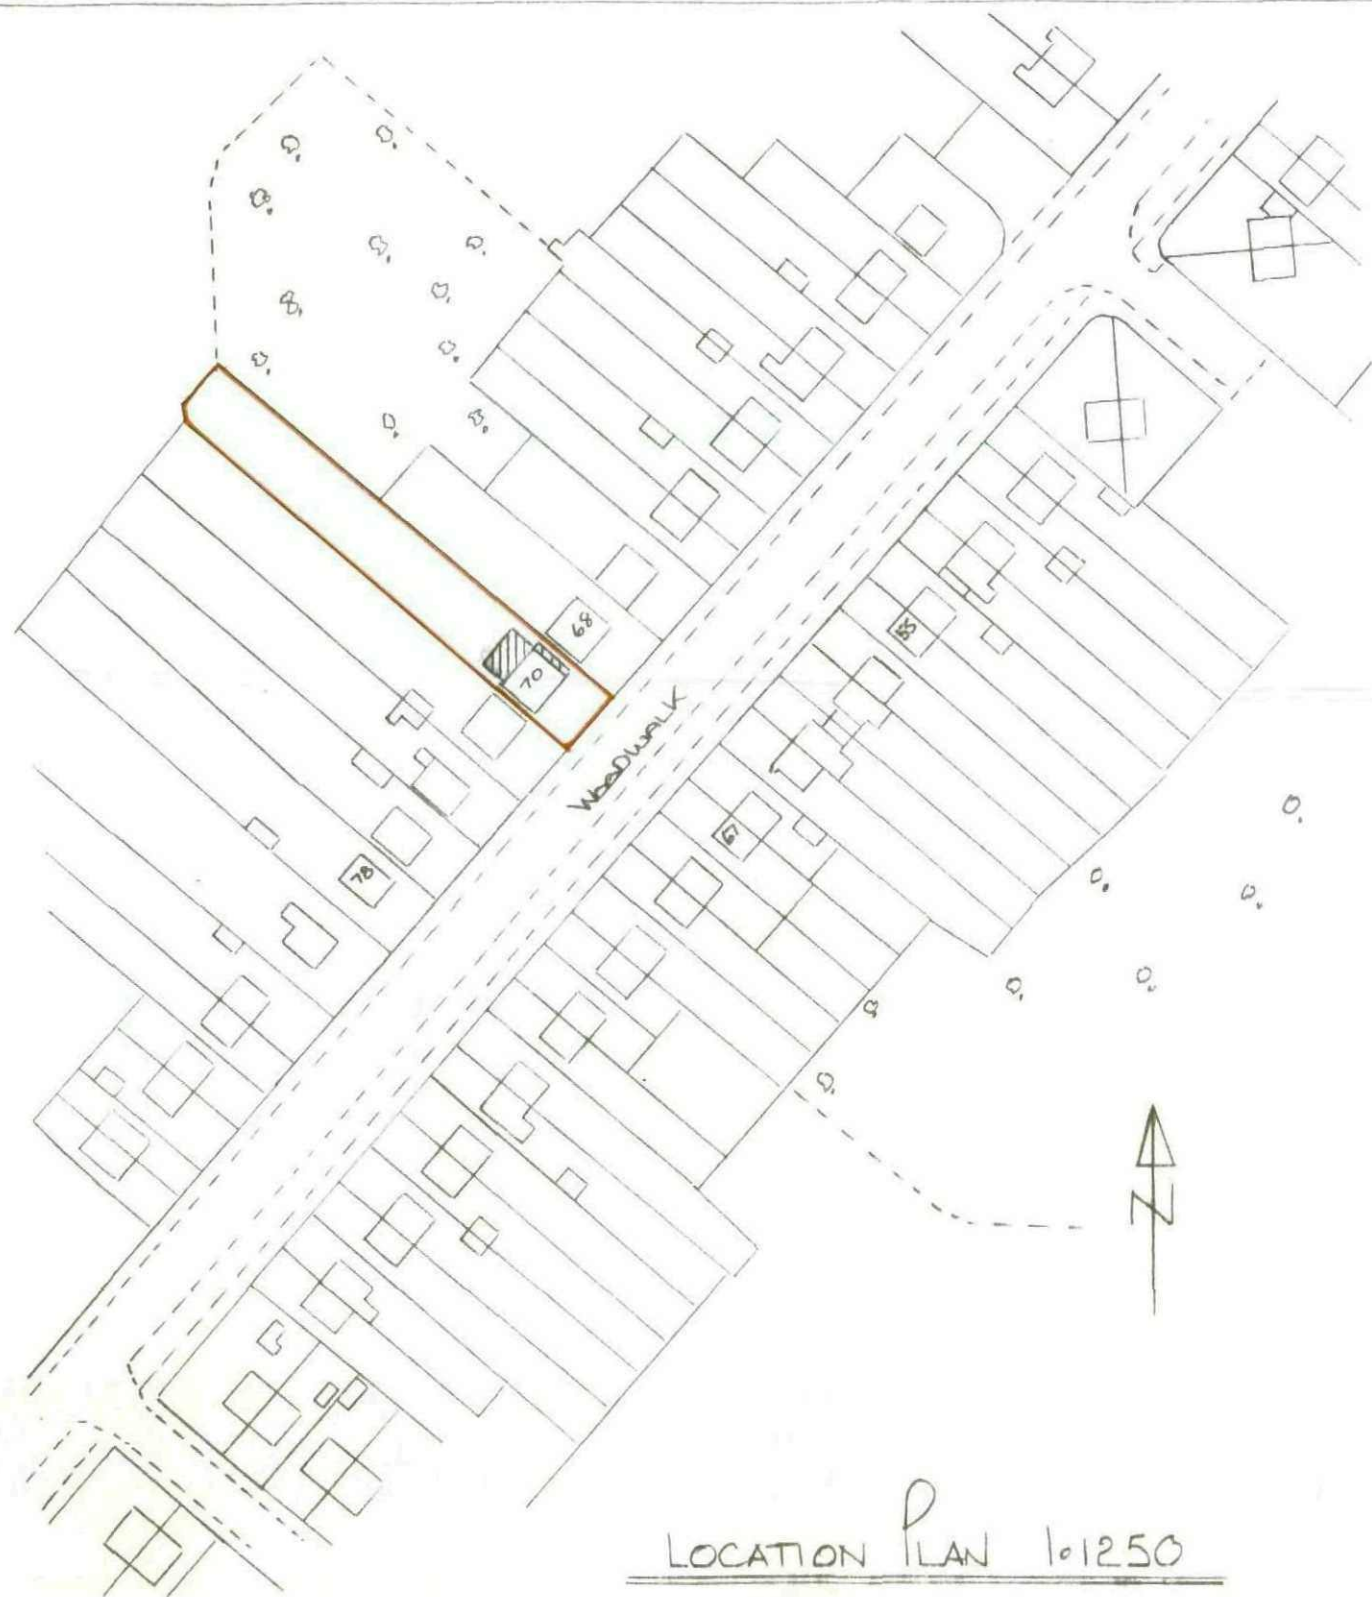

LOCATION PLAN 1:1250

Proposal

The Proposal is to remove existing roof and to build extension to the rear side with complete new roof. The intention is to increase ground floor area and to add 3 bedrooms and a toilet to the new first floor lvl.

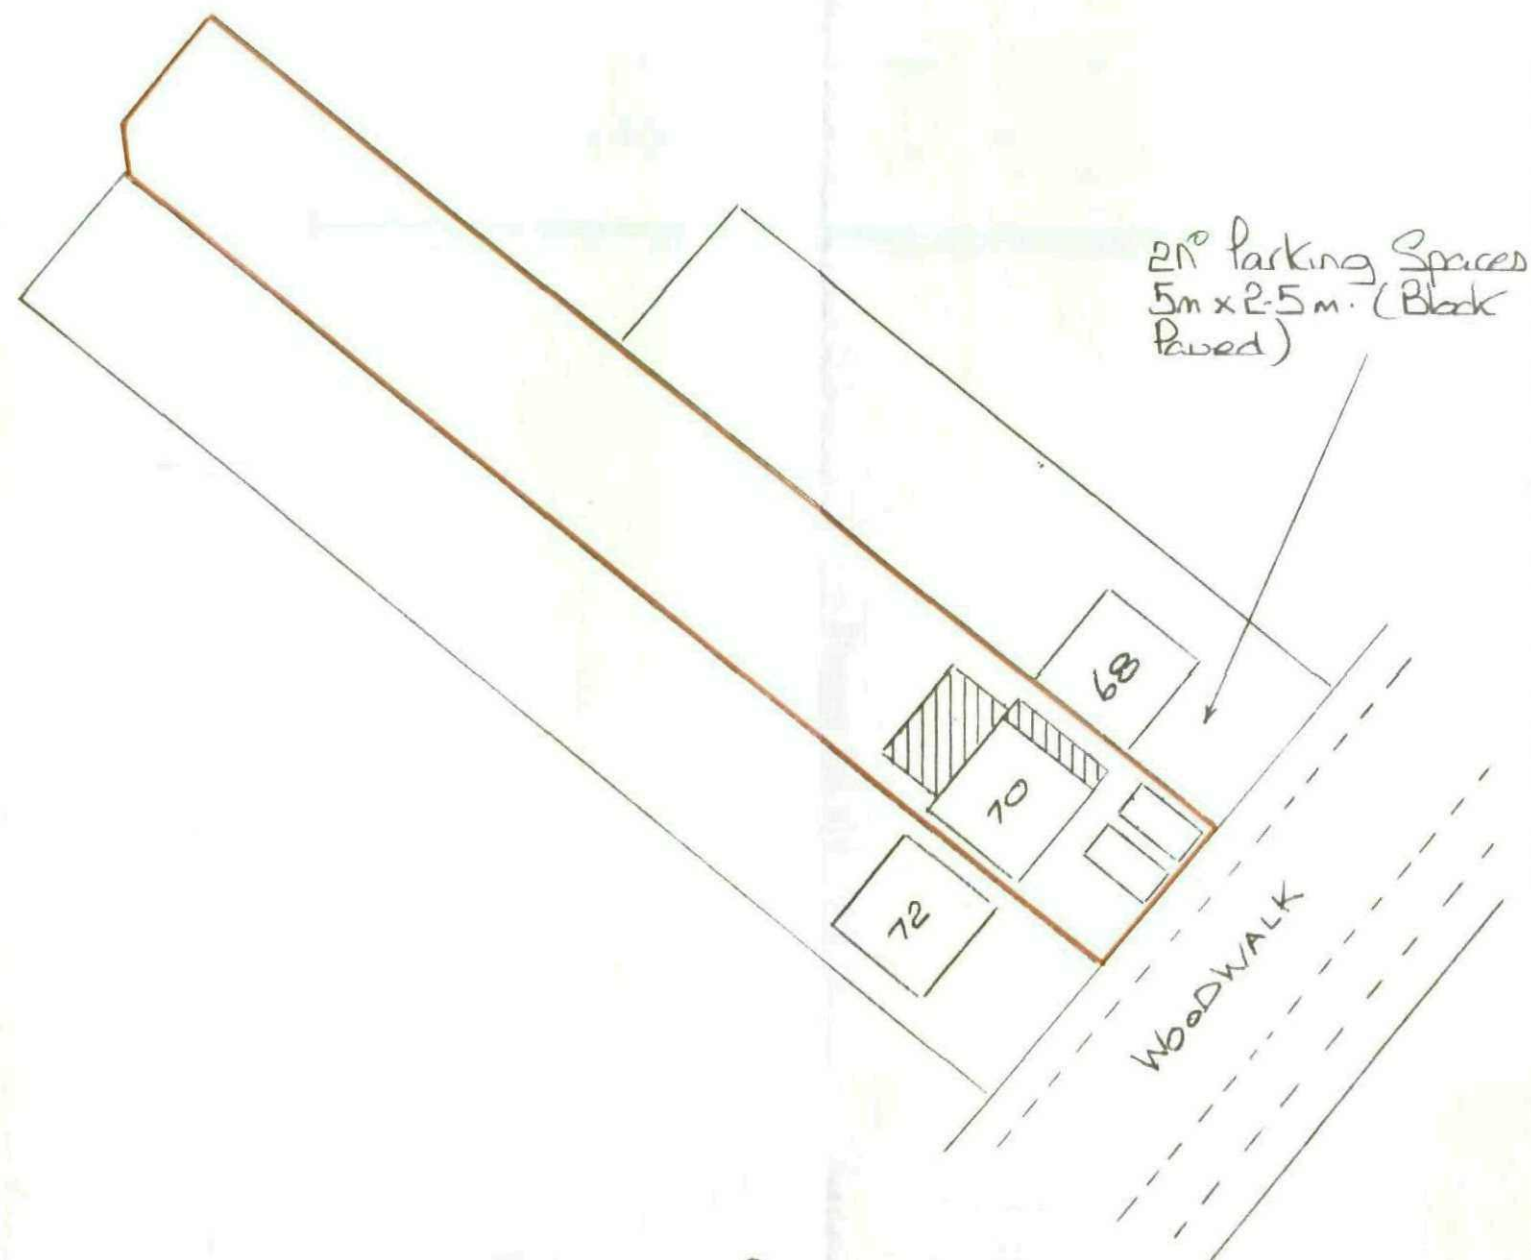

SITE PLAN (1:500)