
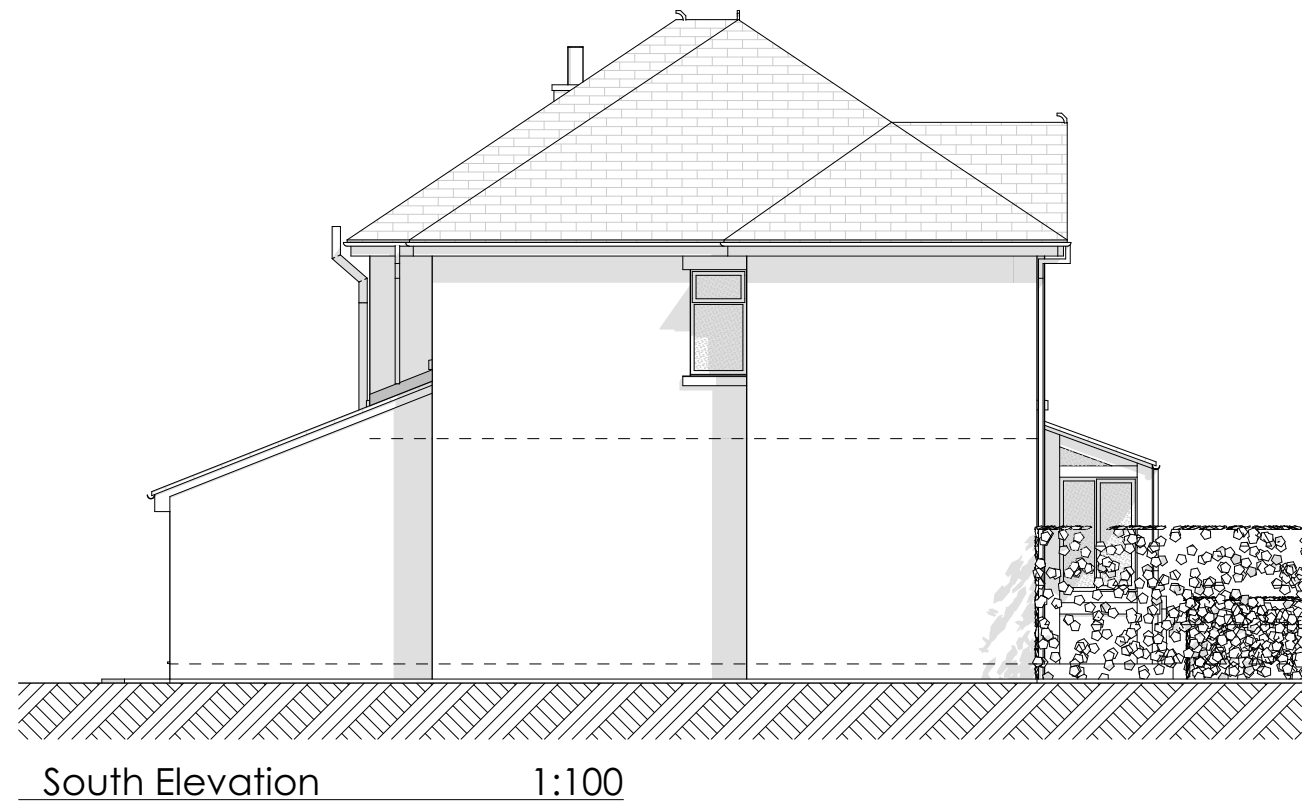
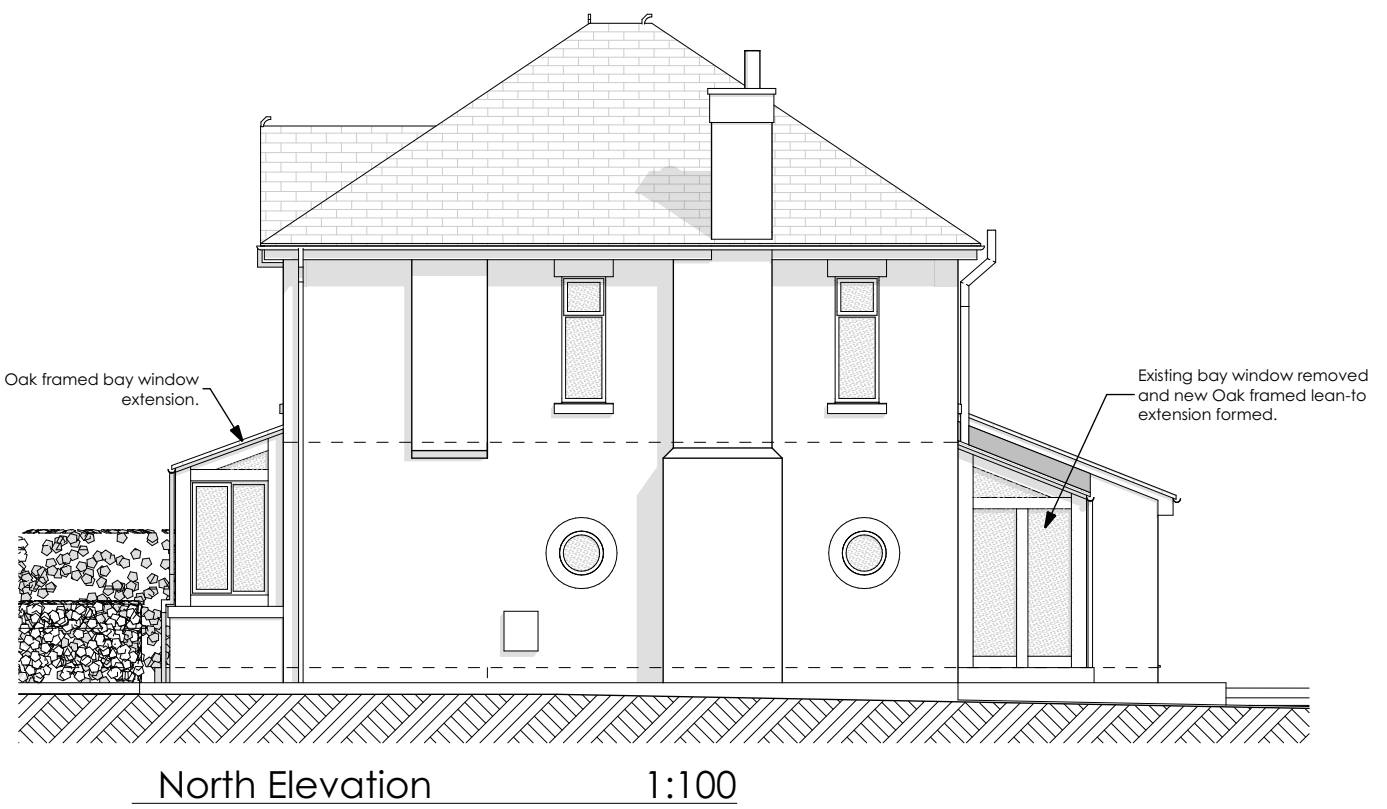


General Notes

THIS DRAWING HAS BEEN PREPARED FROM HAND MEASURED SURVEY INFORMATION AND IS FOR INFORMATION PURPOSES ONLY. DO NOT SCALE FROM DRAWING. USE FIGURED DIMENSIONS ONLY. ALL DIMENSIONS MUST BE CHECKED AND VERIFIED ON SITE PRIOR TO COMMENCEMENT OF WORK AND DESIGNER TO BE NOTIFIED OF ANY DISCREPANCIES.

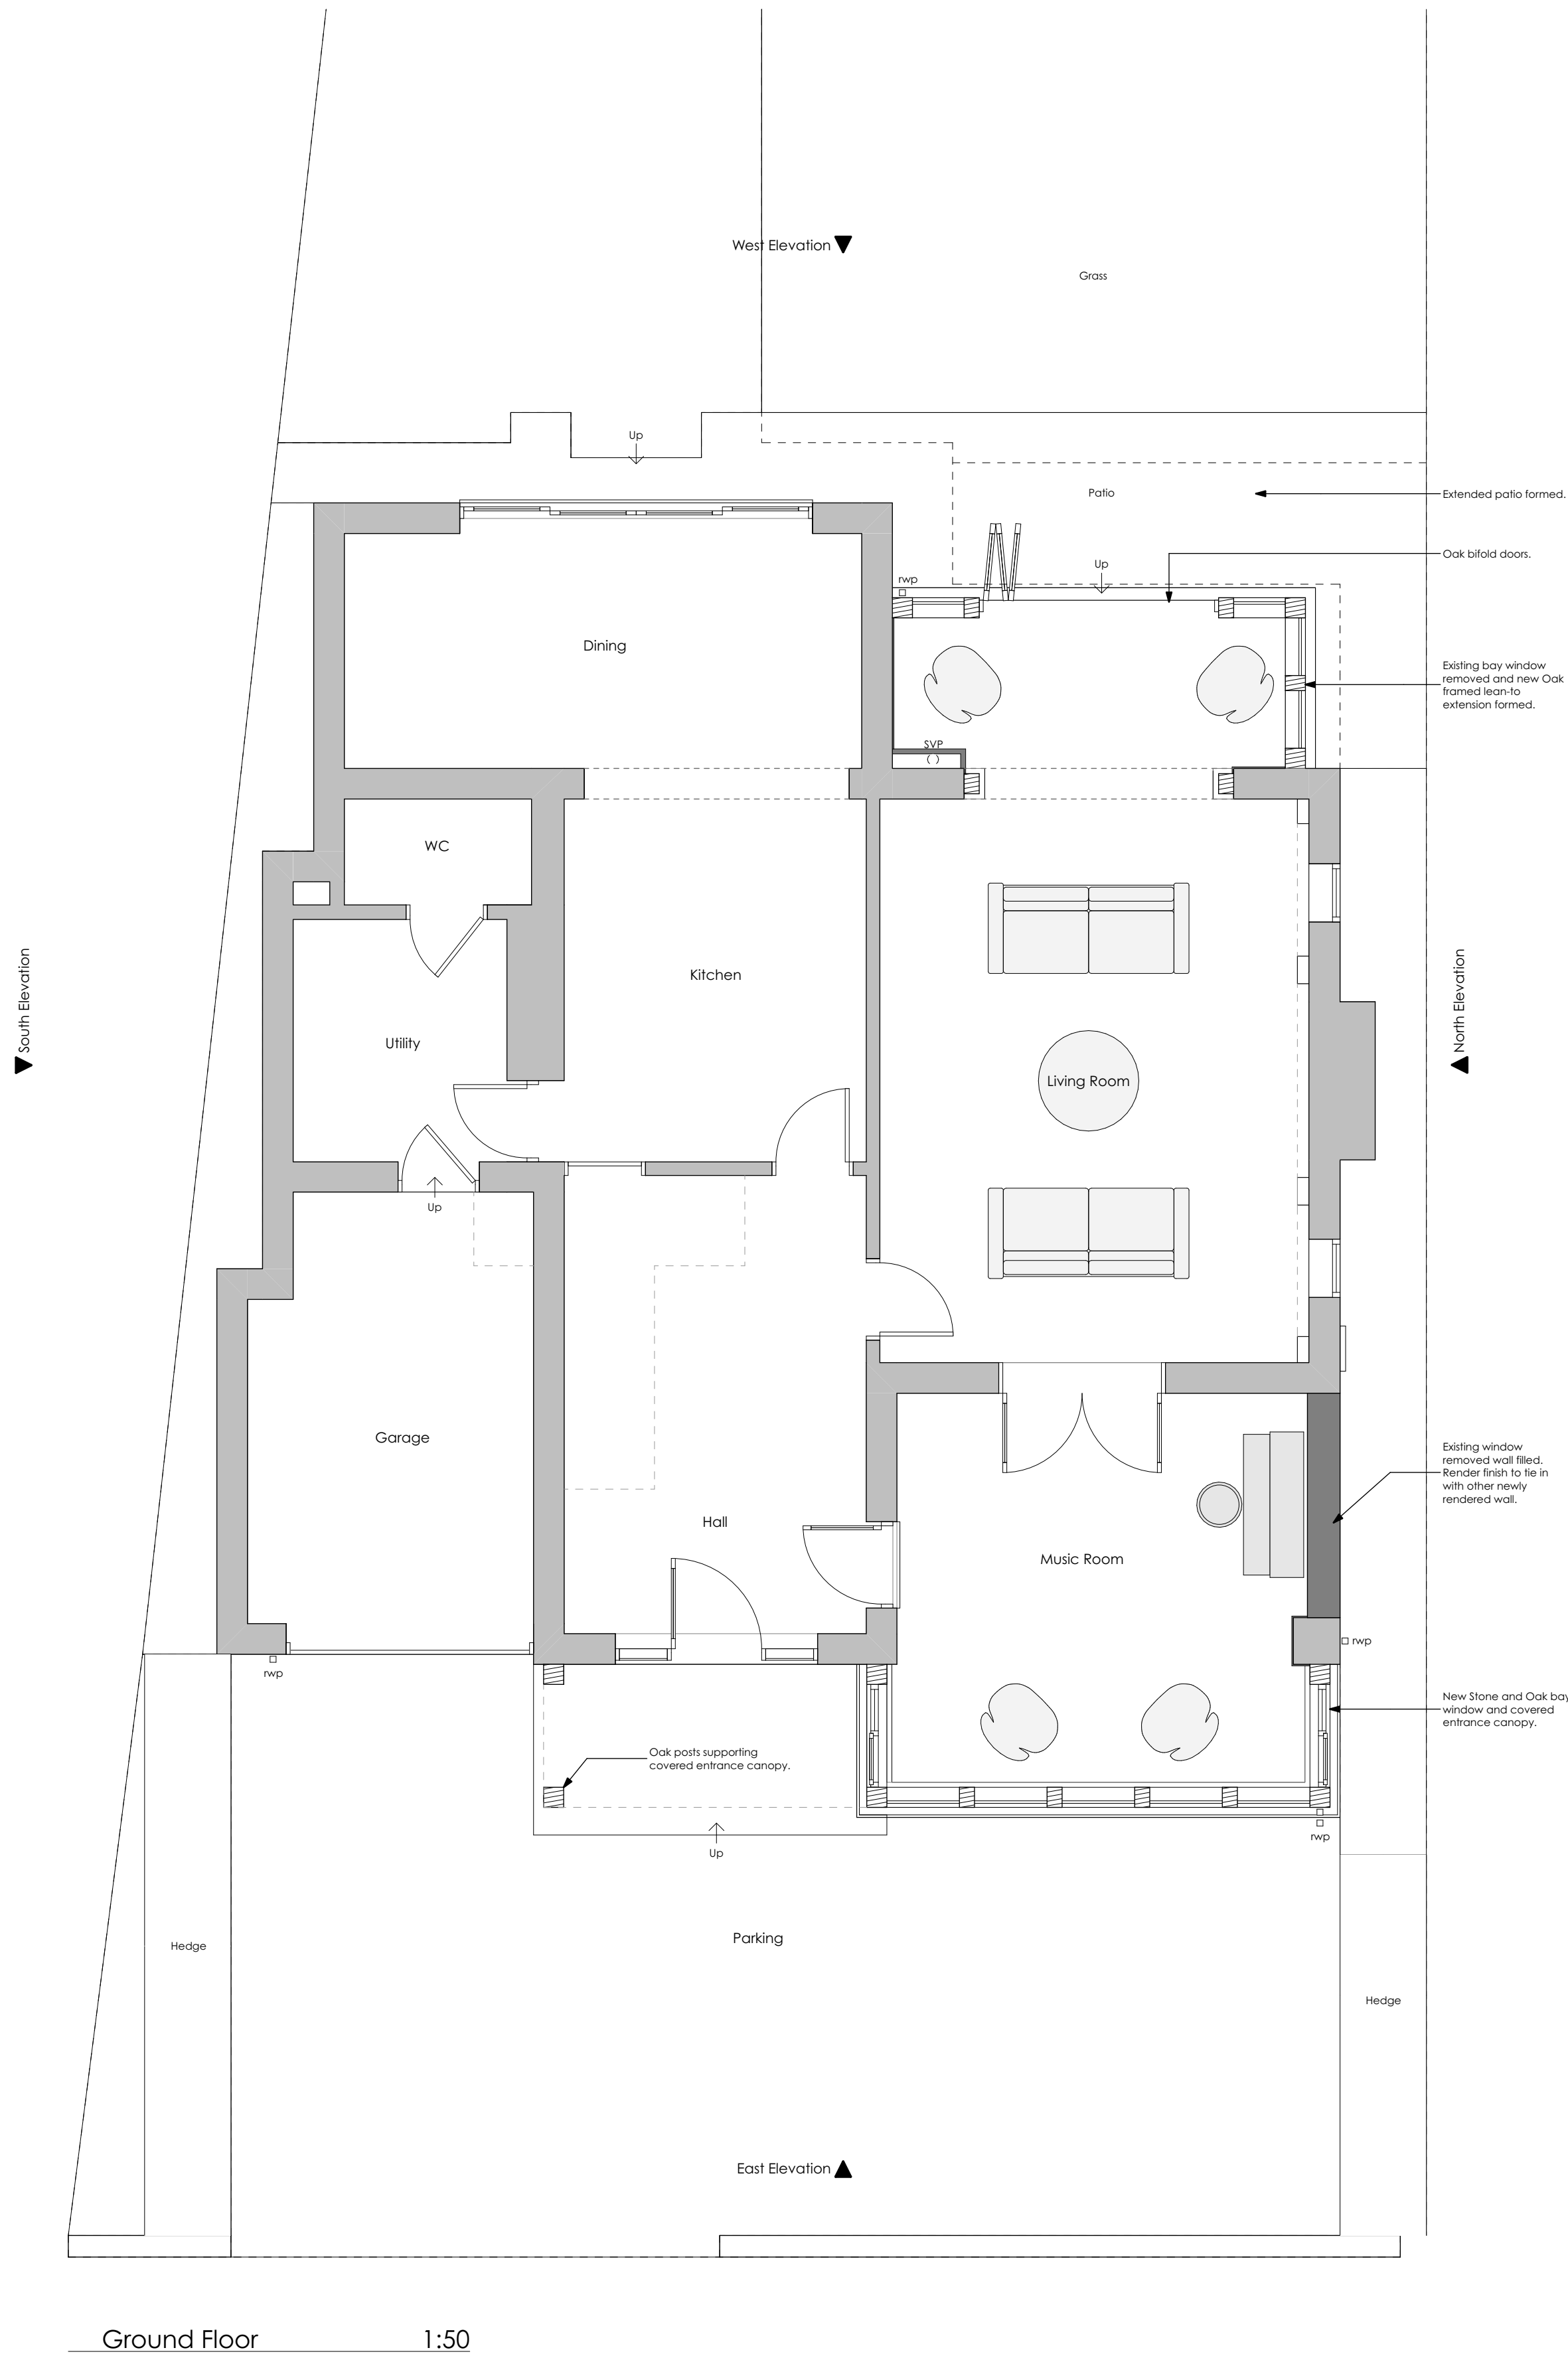

Revision	Description	AB	Issued	Checked	Date
A	Entrance amended, bay extended, render added to walls, music room amended.	AB			10/10/2020

Client:
Mr G Kenny

Project:
31 Cone Lane,
Silkstone Common,
Barnsley

Drawing:
Proposed Scheme - Planning

Drawing Status:

PLANNING

Date:	Scale @ A1:	Drawn by:
OCT 20	1:50/100	AB
Project No:	Drawing No:	Revision:
123	(0-) 03	A