



NOT FOR CONSTRUCTION

ECT

STERS OF BARNSELY
BARNSELY ROAD
IBWELL BARNSELY S73 8DJ

NT:

ANNING

EXISTING BUILDING PLAN


DRAWING: HA-21-24-P 03

[illegible]

50

ARCHITECTURE LTD

021

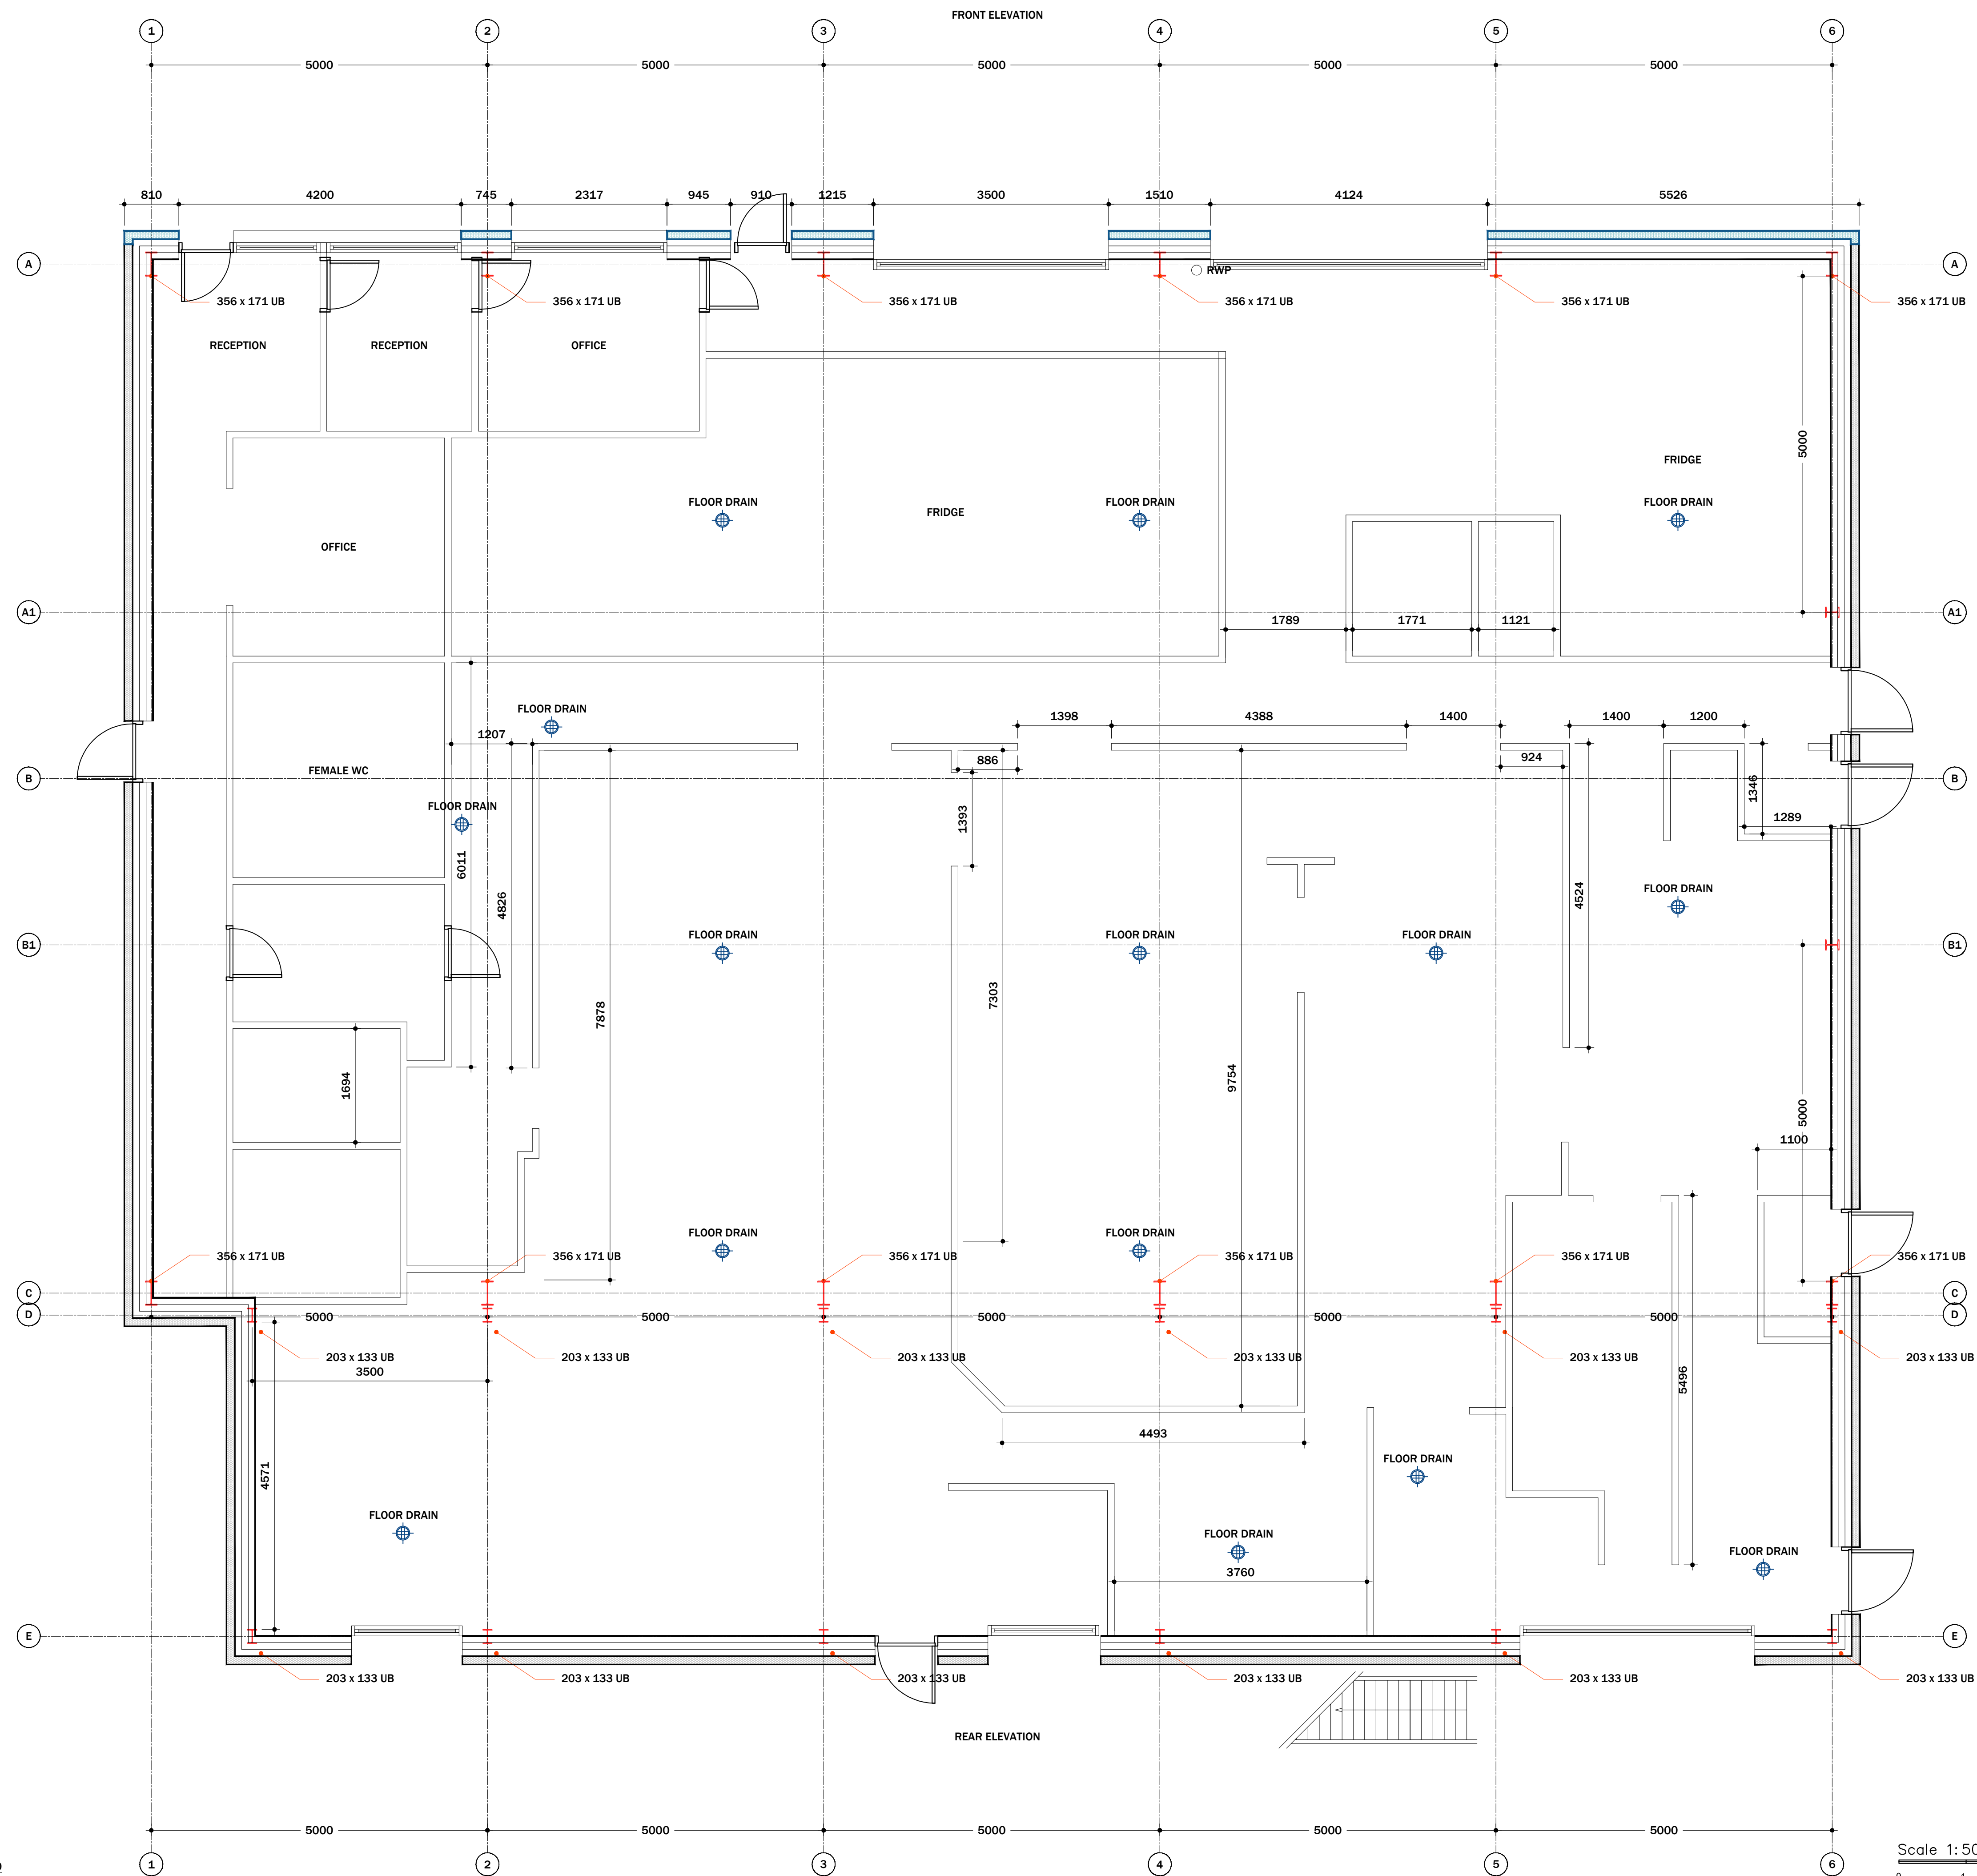

EXISTING BUILDING PLAN SCALE 1:50

Scale 1:50

