
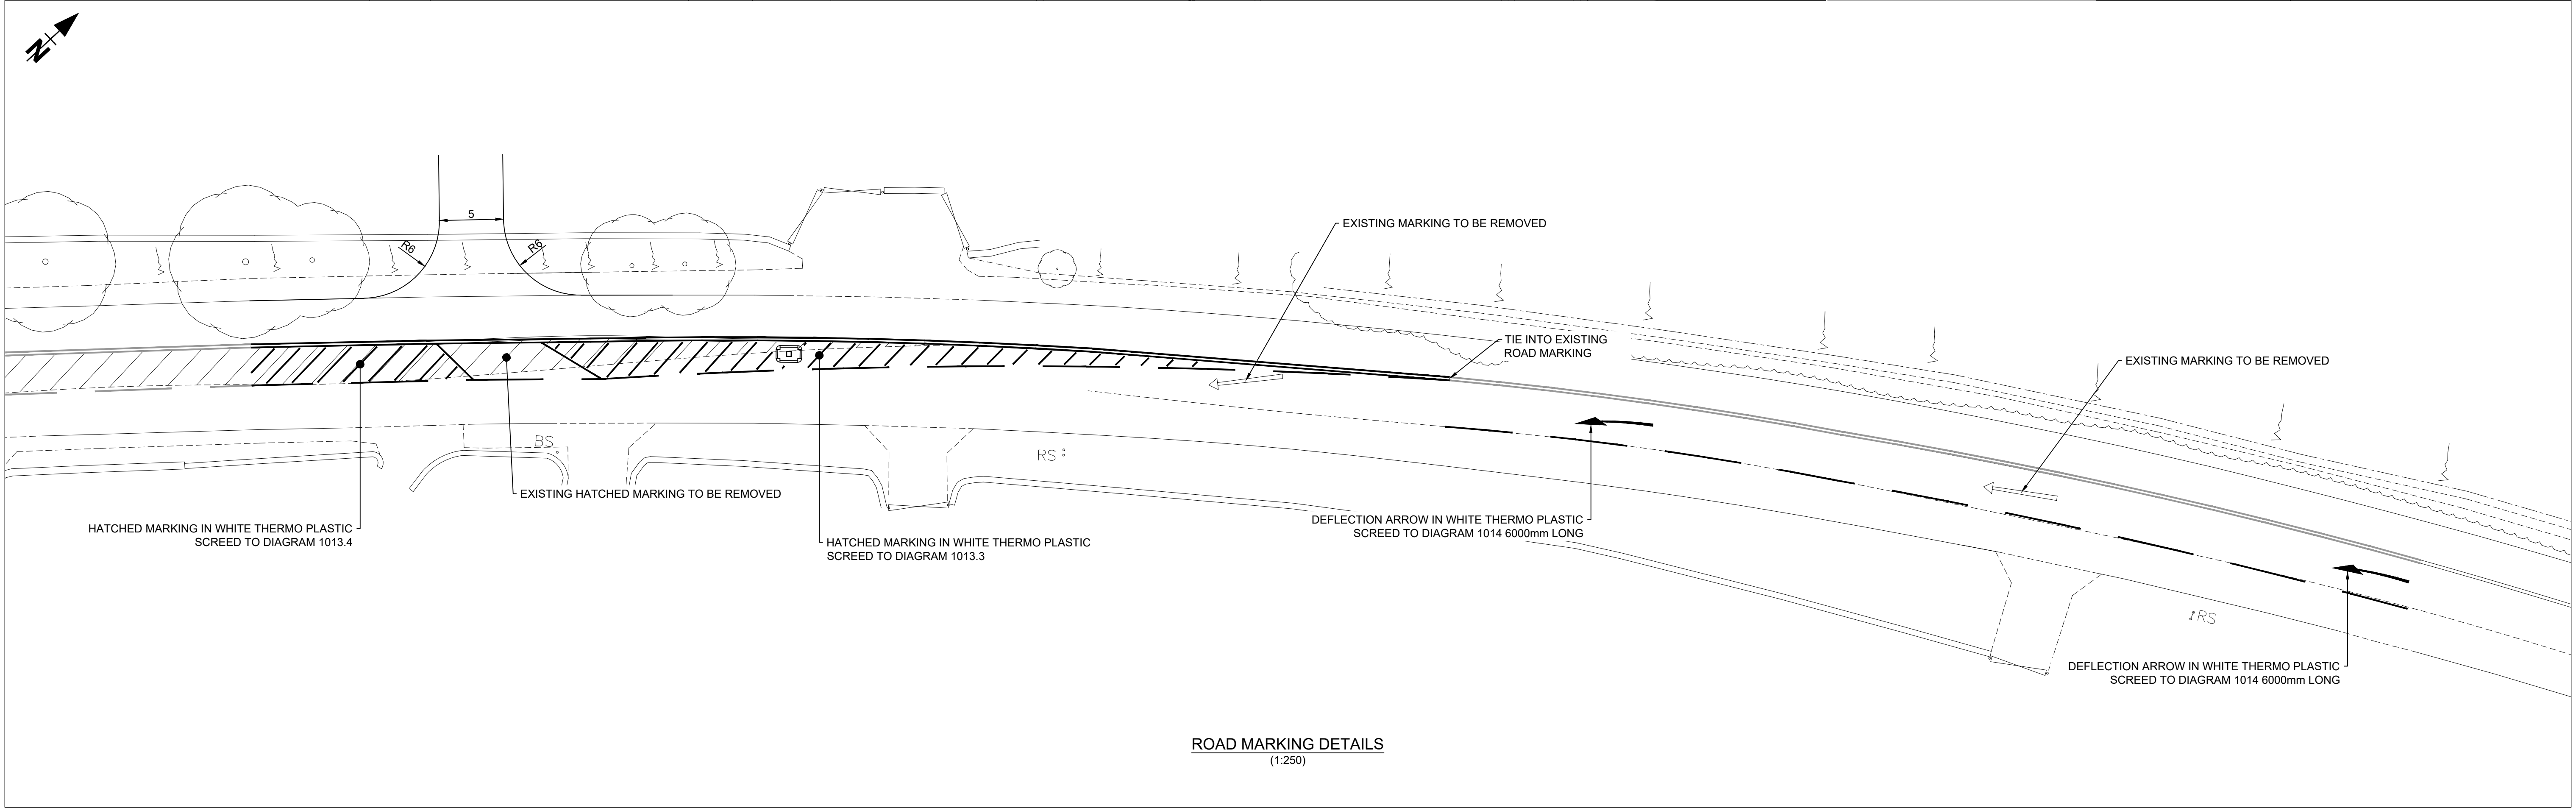
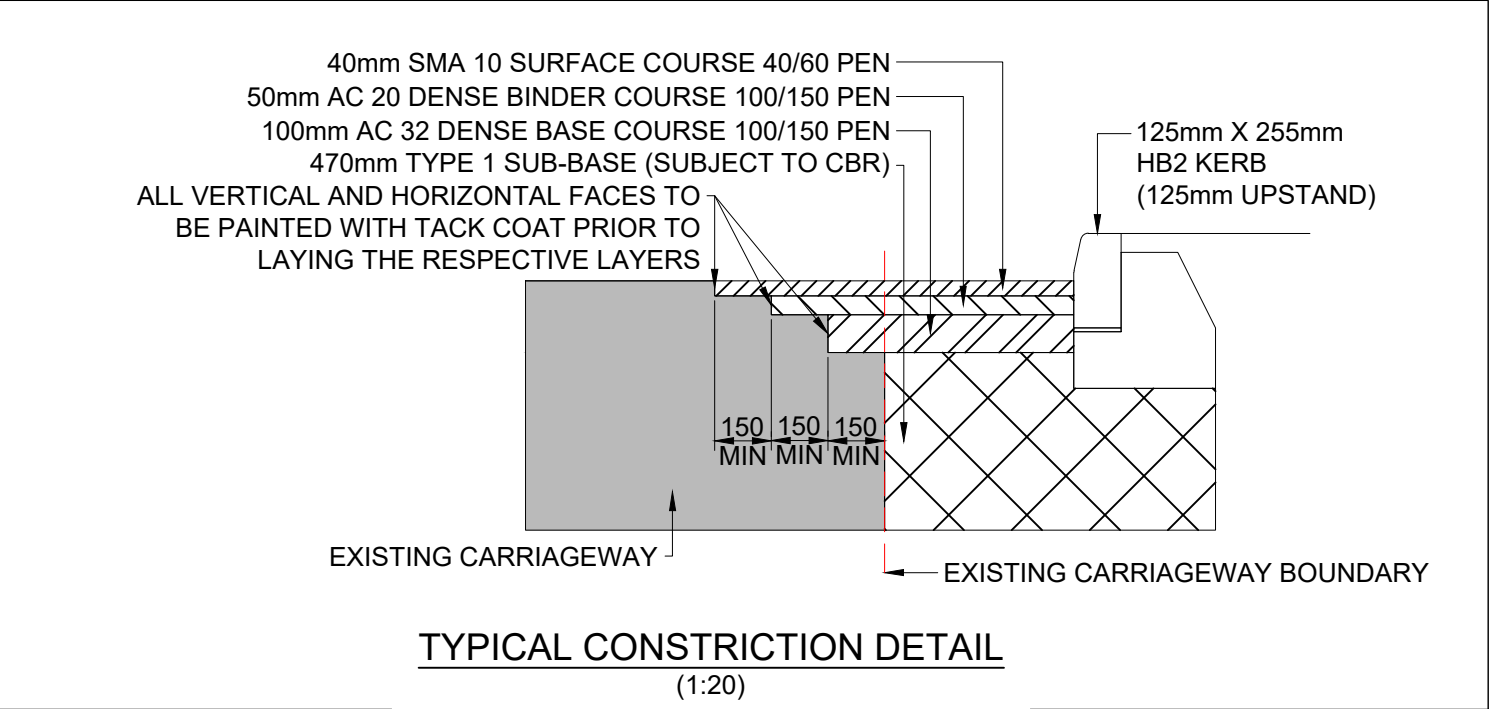
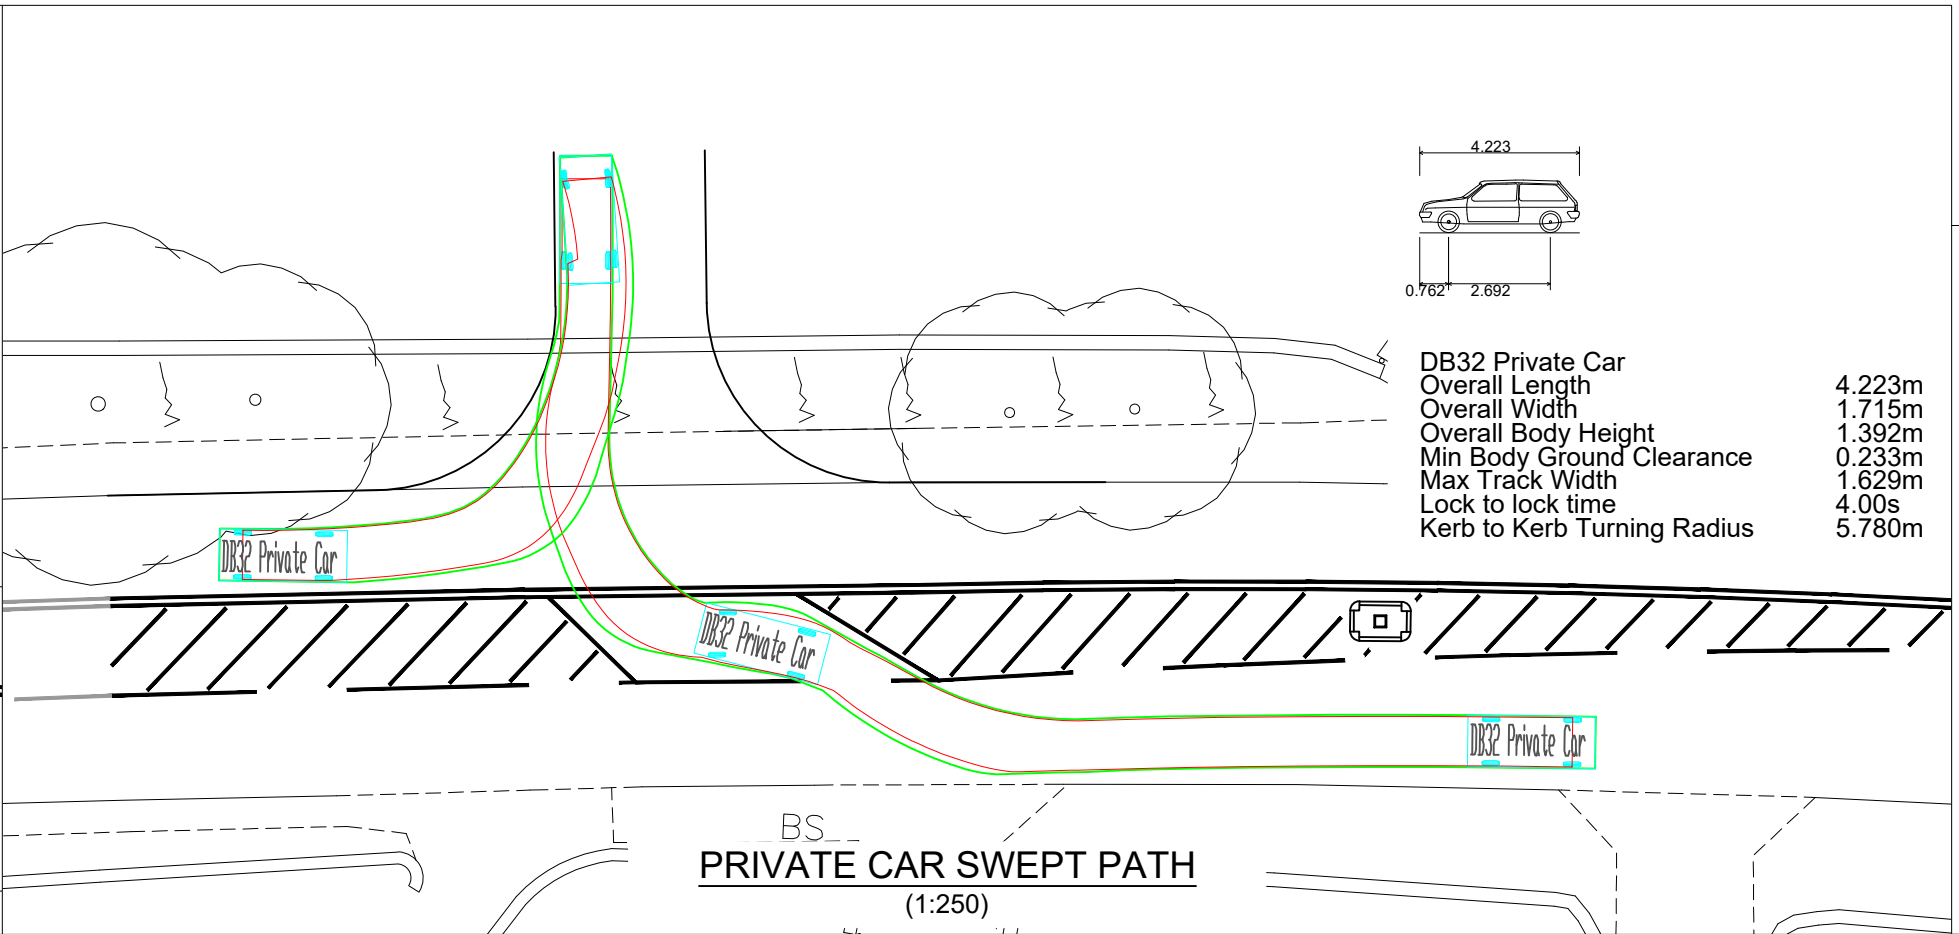
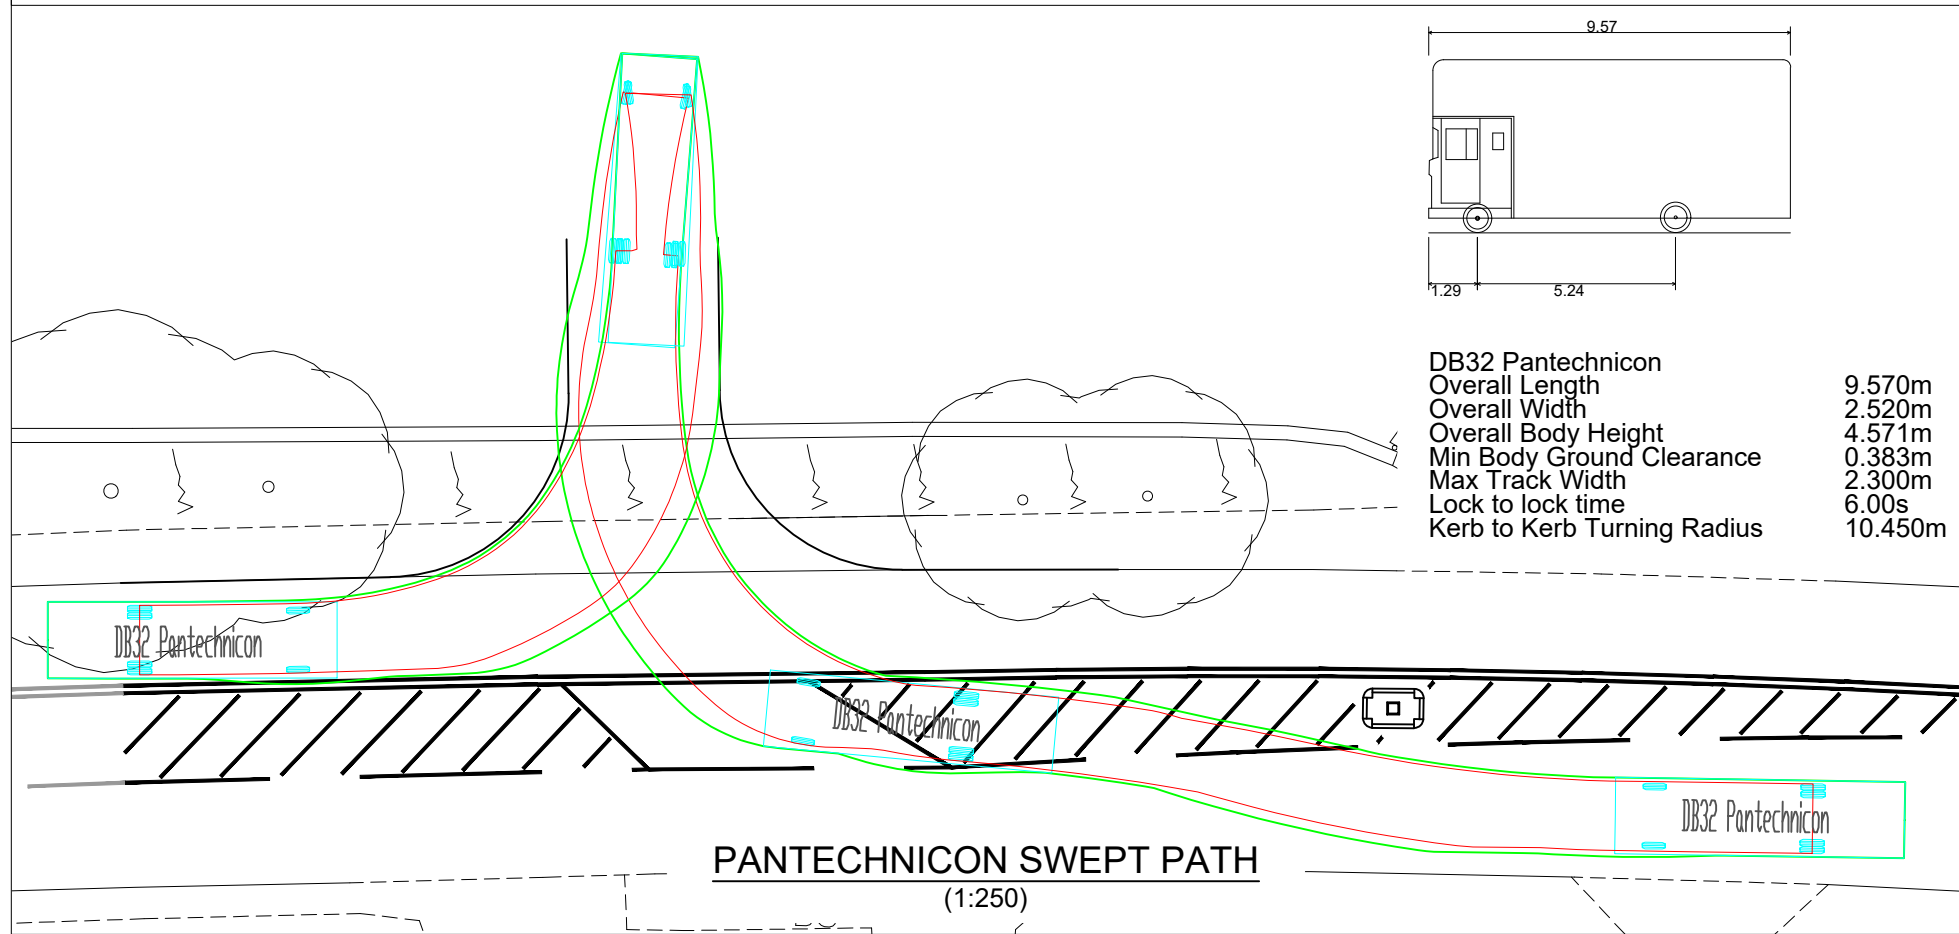
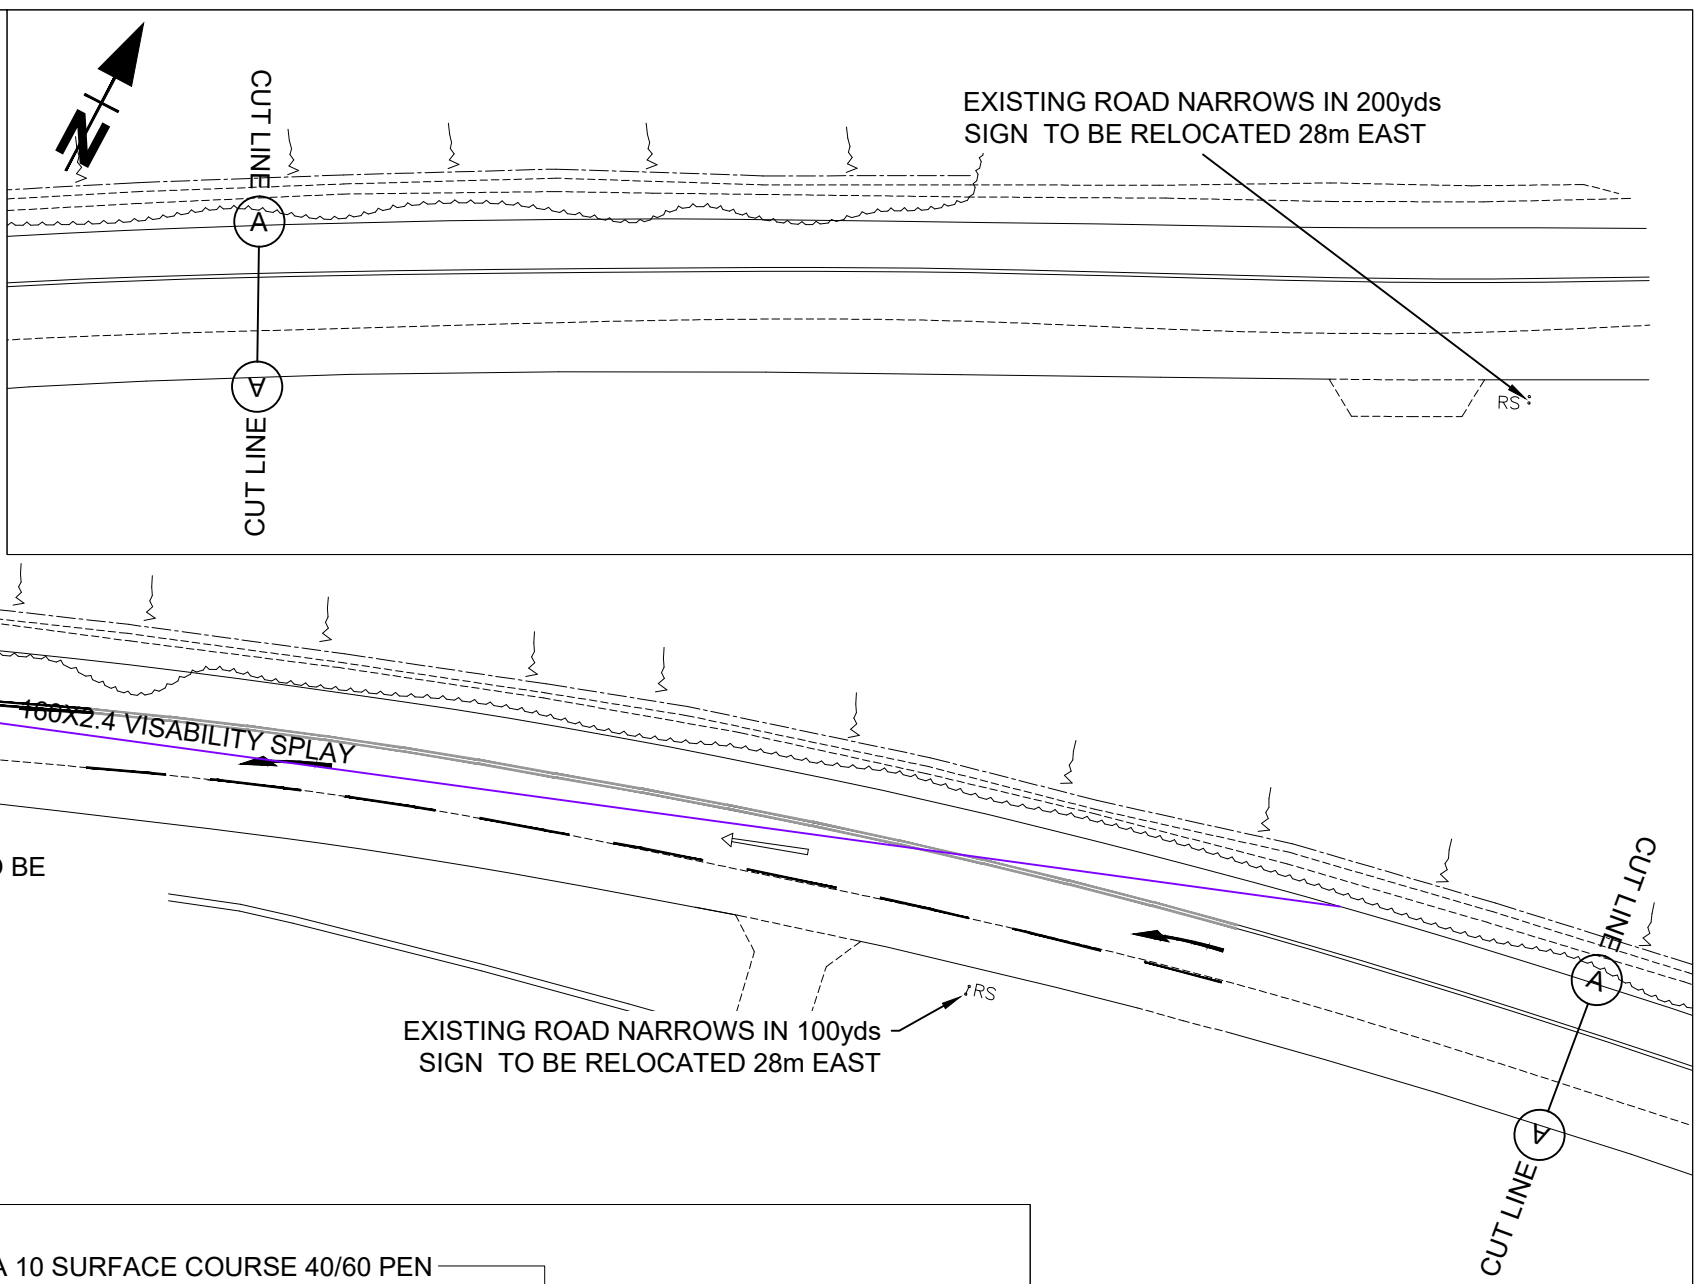


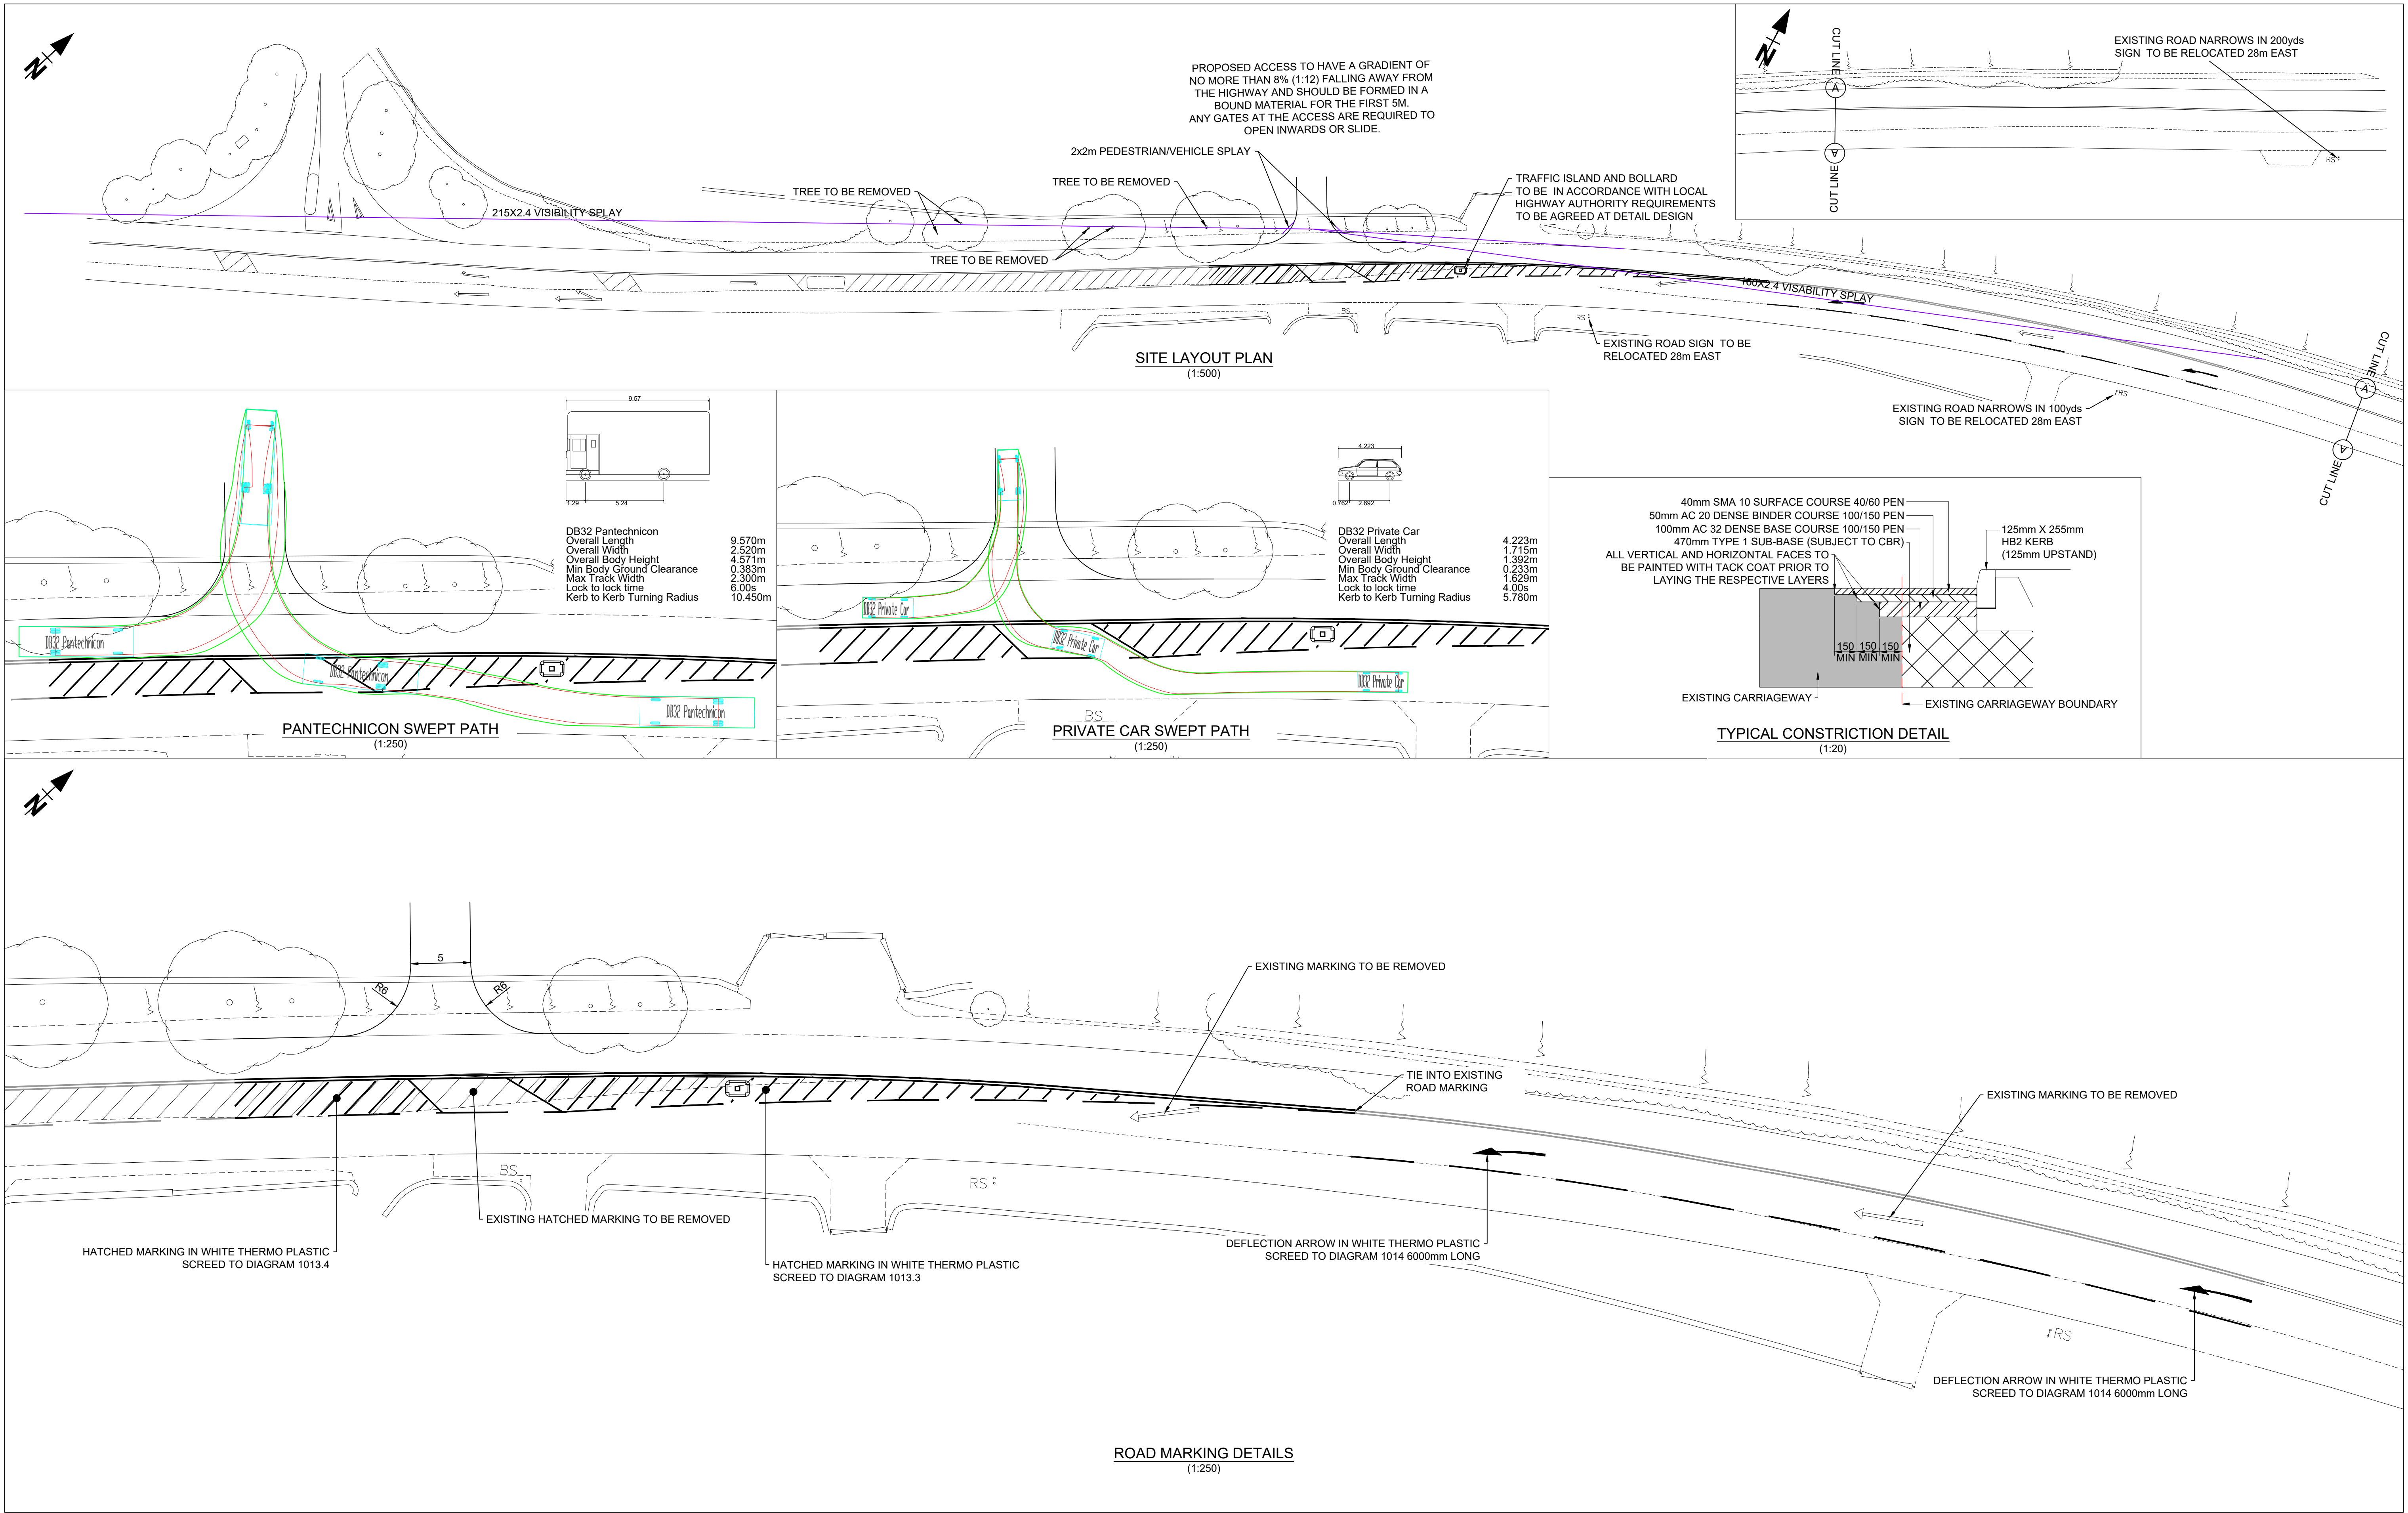

						CLIENT: PAUL TESTA ARCHITECTURE	PROJECT: HOYLANDSWAINE HOUSE	DRAWING TITLE: HIGHWAYS GENERAL ARRANGEMENT	DRAWING STATUS: FOR INFORMATION			DATE: 16 October 2018	SCALE @ A1: AS SHOWN
P3	09/09/19	AJS	LDB	RSA COMMENTS					THIS DOCUMENT HAS BEEN PREPARED IN ACCORDANCE WITH THE SCOPE OF INSPIRE DESIGN & DEVELOPMENT LTD'S APPOINTMENT WITH ITS CLIENT AND IS SUBJECT TO THE TERMS OF THAT APPOINTMENT. INSPIRE DESIGN & DEVELOPMENT LTD ACCEPTS NO LIABILITY FOR ANY USE OF THIS DOCUMENT OTHER THAN BY ITS CLIENT AND ONLY FOR THE PURPOSES FOR WHICH IT WAS PREPARED AND PROVIDED. © INSPIRE DESIGN & DEVELOPMENT LTD 2018				
P2	07/08/19	AJS	LDB	LHA COMMENTS									
P1	26/11/18	AJS	LDB	SWEPT PATH ADDED									
REV	DATE	NAME	CHECK	NOTE					DRAWN:	CHECKED:	APPROVED:	DRAWING No.:	REVISION No.:
									AJS	LDB	LDB	PTA-1394-01-HW-001	P3