


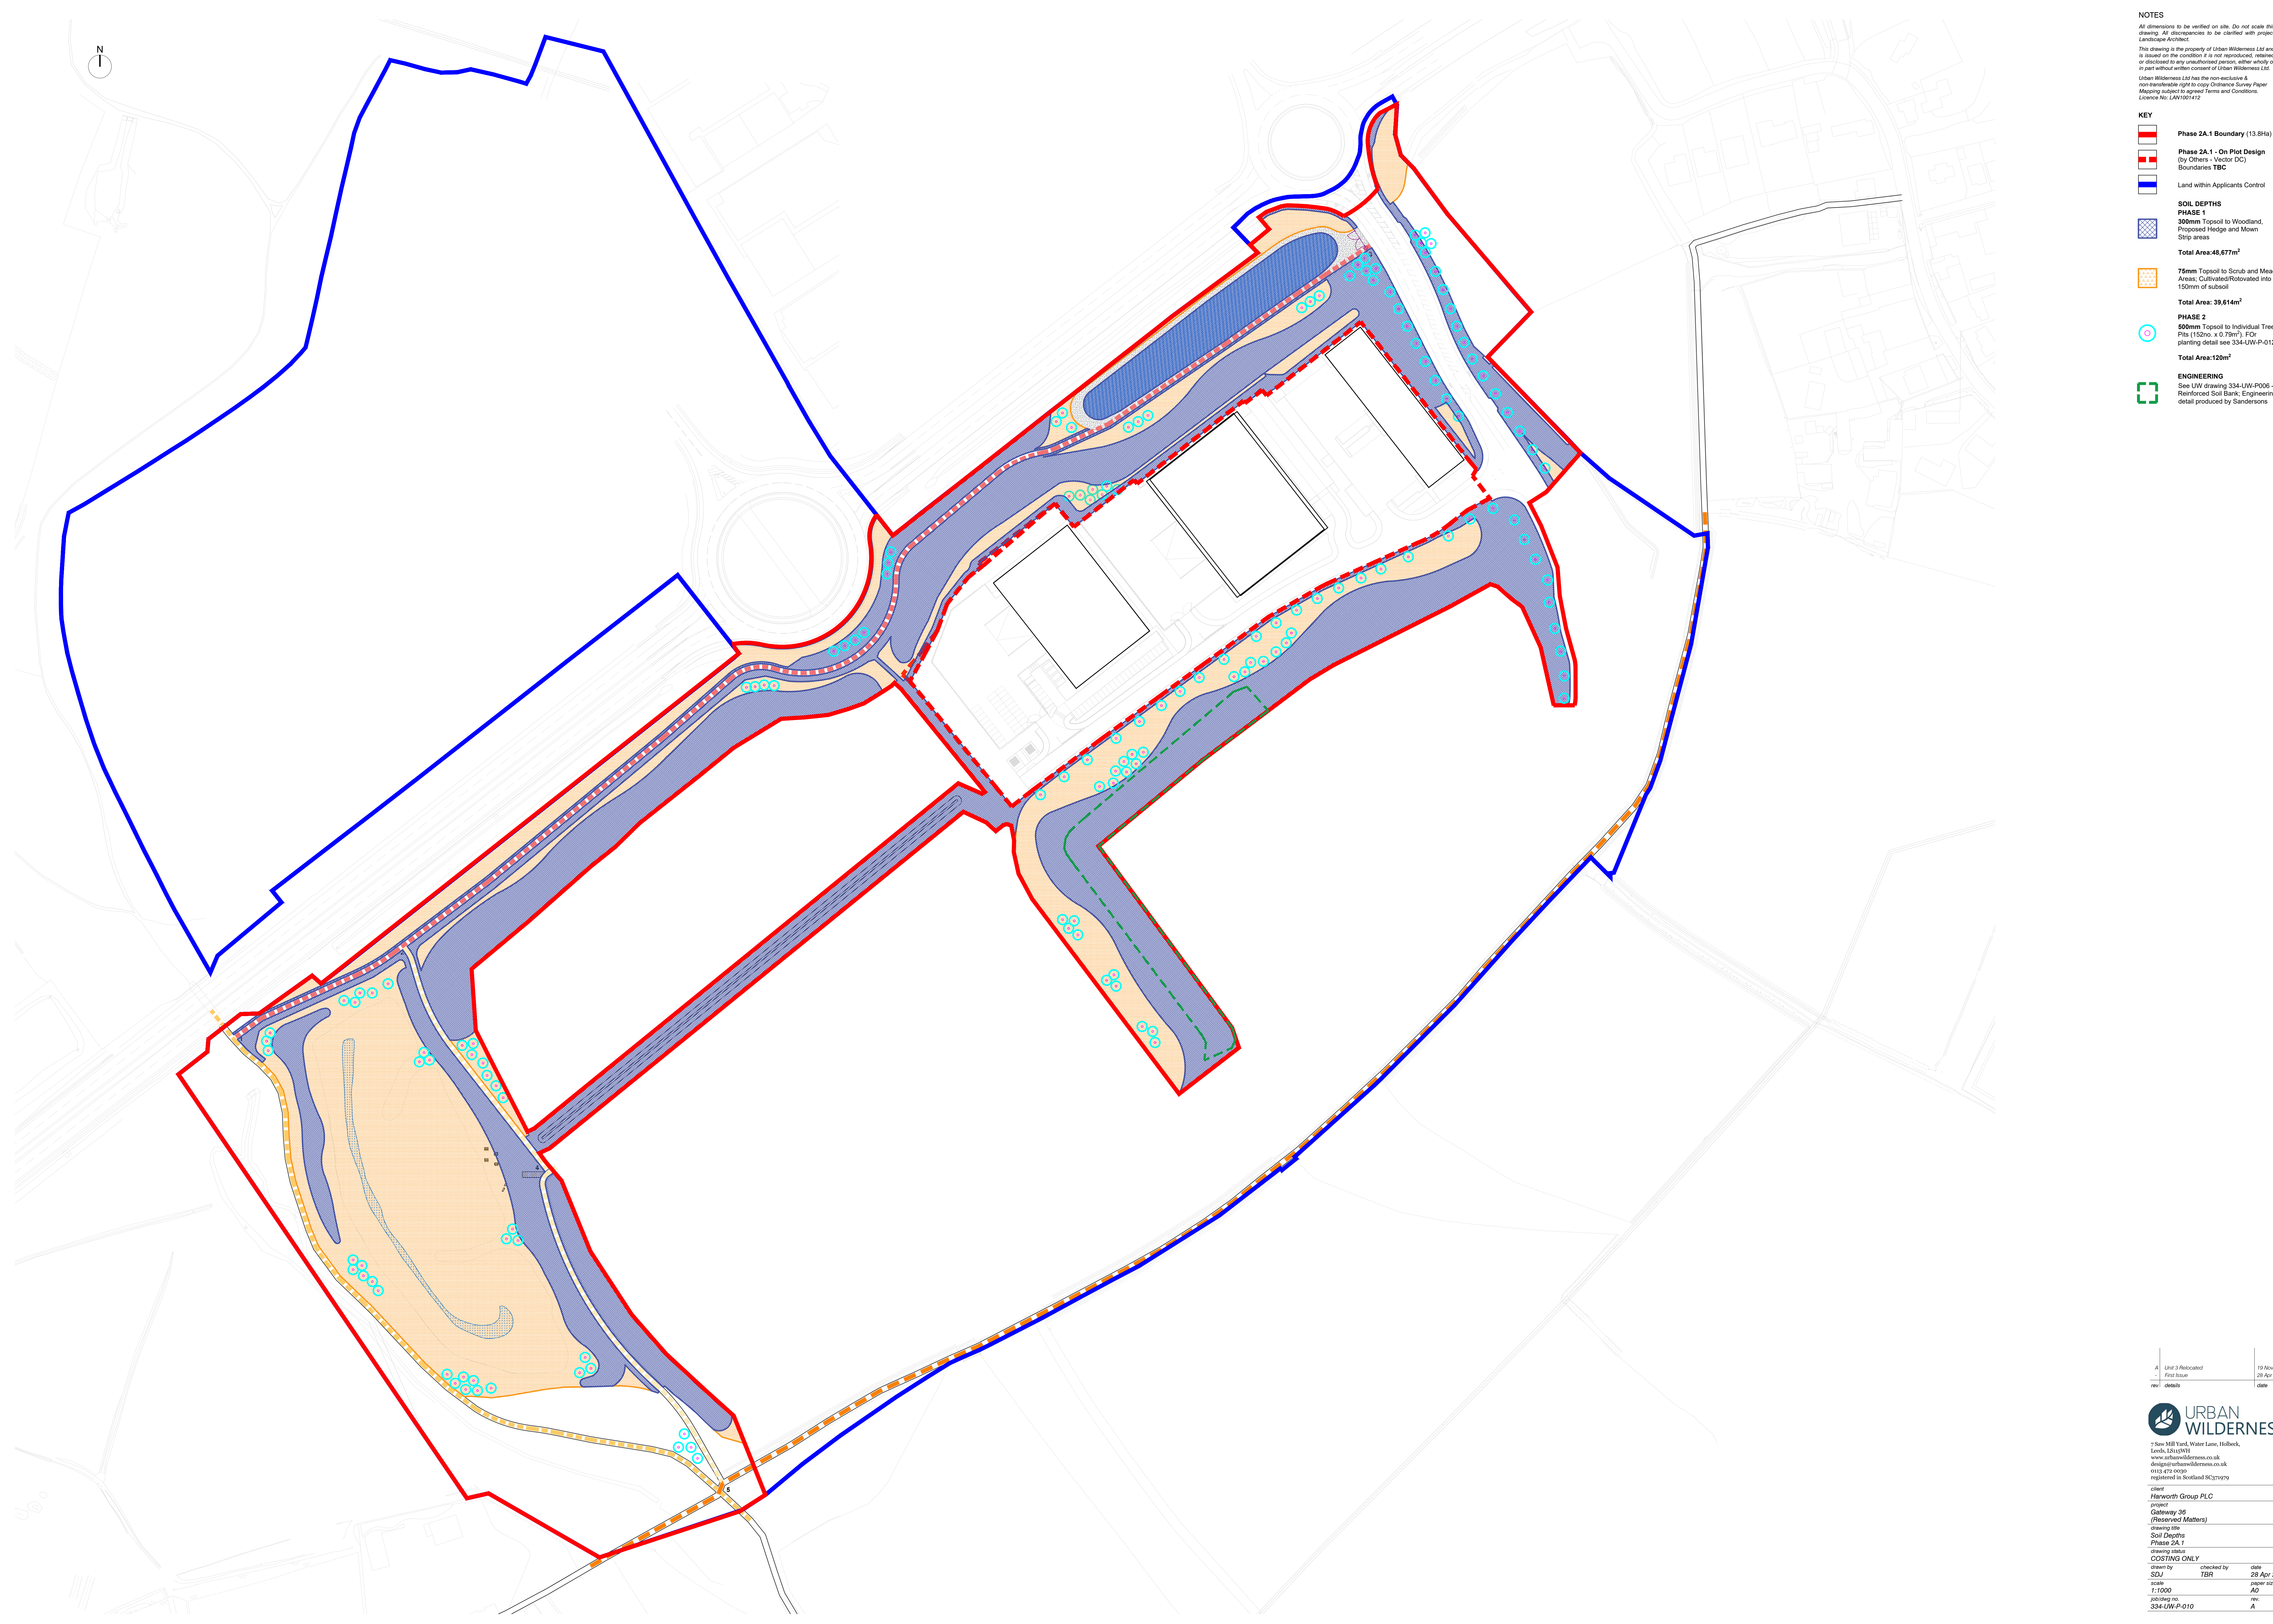

NOTES

All dimensions to be verified on site. Do not scale this drawing. All discrepancies to be clarified with project Landscape Architect.

This drawing is the property of Urban Wilderness Ltd and is issued on the condition it is not reproduced, released or disclosed to any unauthorised person, either wholly or in part without written consent of Urban Wilderness Ltd.

Urban Wilderness Ltd has the non-exclusive & non-transferable right to copy Ordnance Survey Paper Mapping subject to agreed Terms and Conditions.
Licence No: LAM1001412

KEY

- Phase 2A.1 Boundary (13.8ha)
- Phase 2A.1 - On Plot Design (by Others - Vector DC) Boundaries TBC
- Land within Applicants Control

SOIL DEPTHS

PHASE 1

- 300mm Topsoil to Woodland, Proposed Hedge and Mown Strip areas

Total Area: 48,677m²

75mm Topsoil to Scrub and Meadow Areas; Cultivated/Rotivated into top 150mm of subsoil

Total Area: 39,614m²

PHASE 2

- 500mm Topsoil to individual Tree Pits (150mm x 0.75m²). For planting detail see 334-UW-P-012

Total Area: 120m²

ENGINEERING

- See UW drawing 334-UW-P008 - Reinforced Soil Bank: Engineering detail produced by Sandersons

A	UW 3 Relocated	19 Nov 21
	First Issue	28 Apr 21
rev	details	date

URBAN WILDERNESS

7 Saw Mill Yard, Water Lane, Holbeck,
Leeds, LS1 5NH
www.urbanwilderness.co.uk
design@urbanwilderness.co.uk
0113 474 0039
registered in Scotland SC171979

client
Harworth Group PLC

project
**Gateway 36
(Reserved Matters)**

drawing title
**Soil Depths
Phase 2A.1**

drawing notes
COSTING ONLY

drawn by	checked by	date
SDJ	TBR	28 Apr 21
scale		paper size
1:1000		A0
plotting no.	rev	
334-UW-P-010	A	