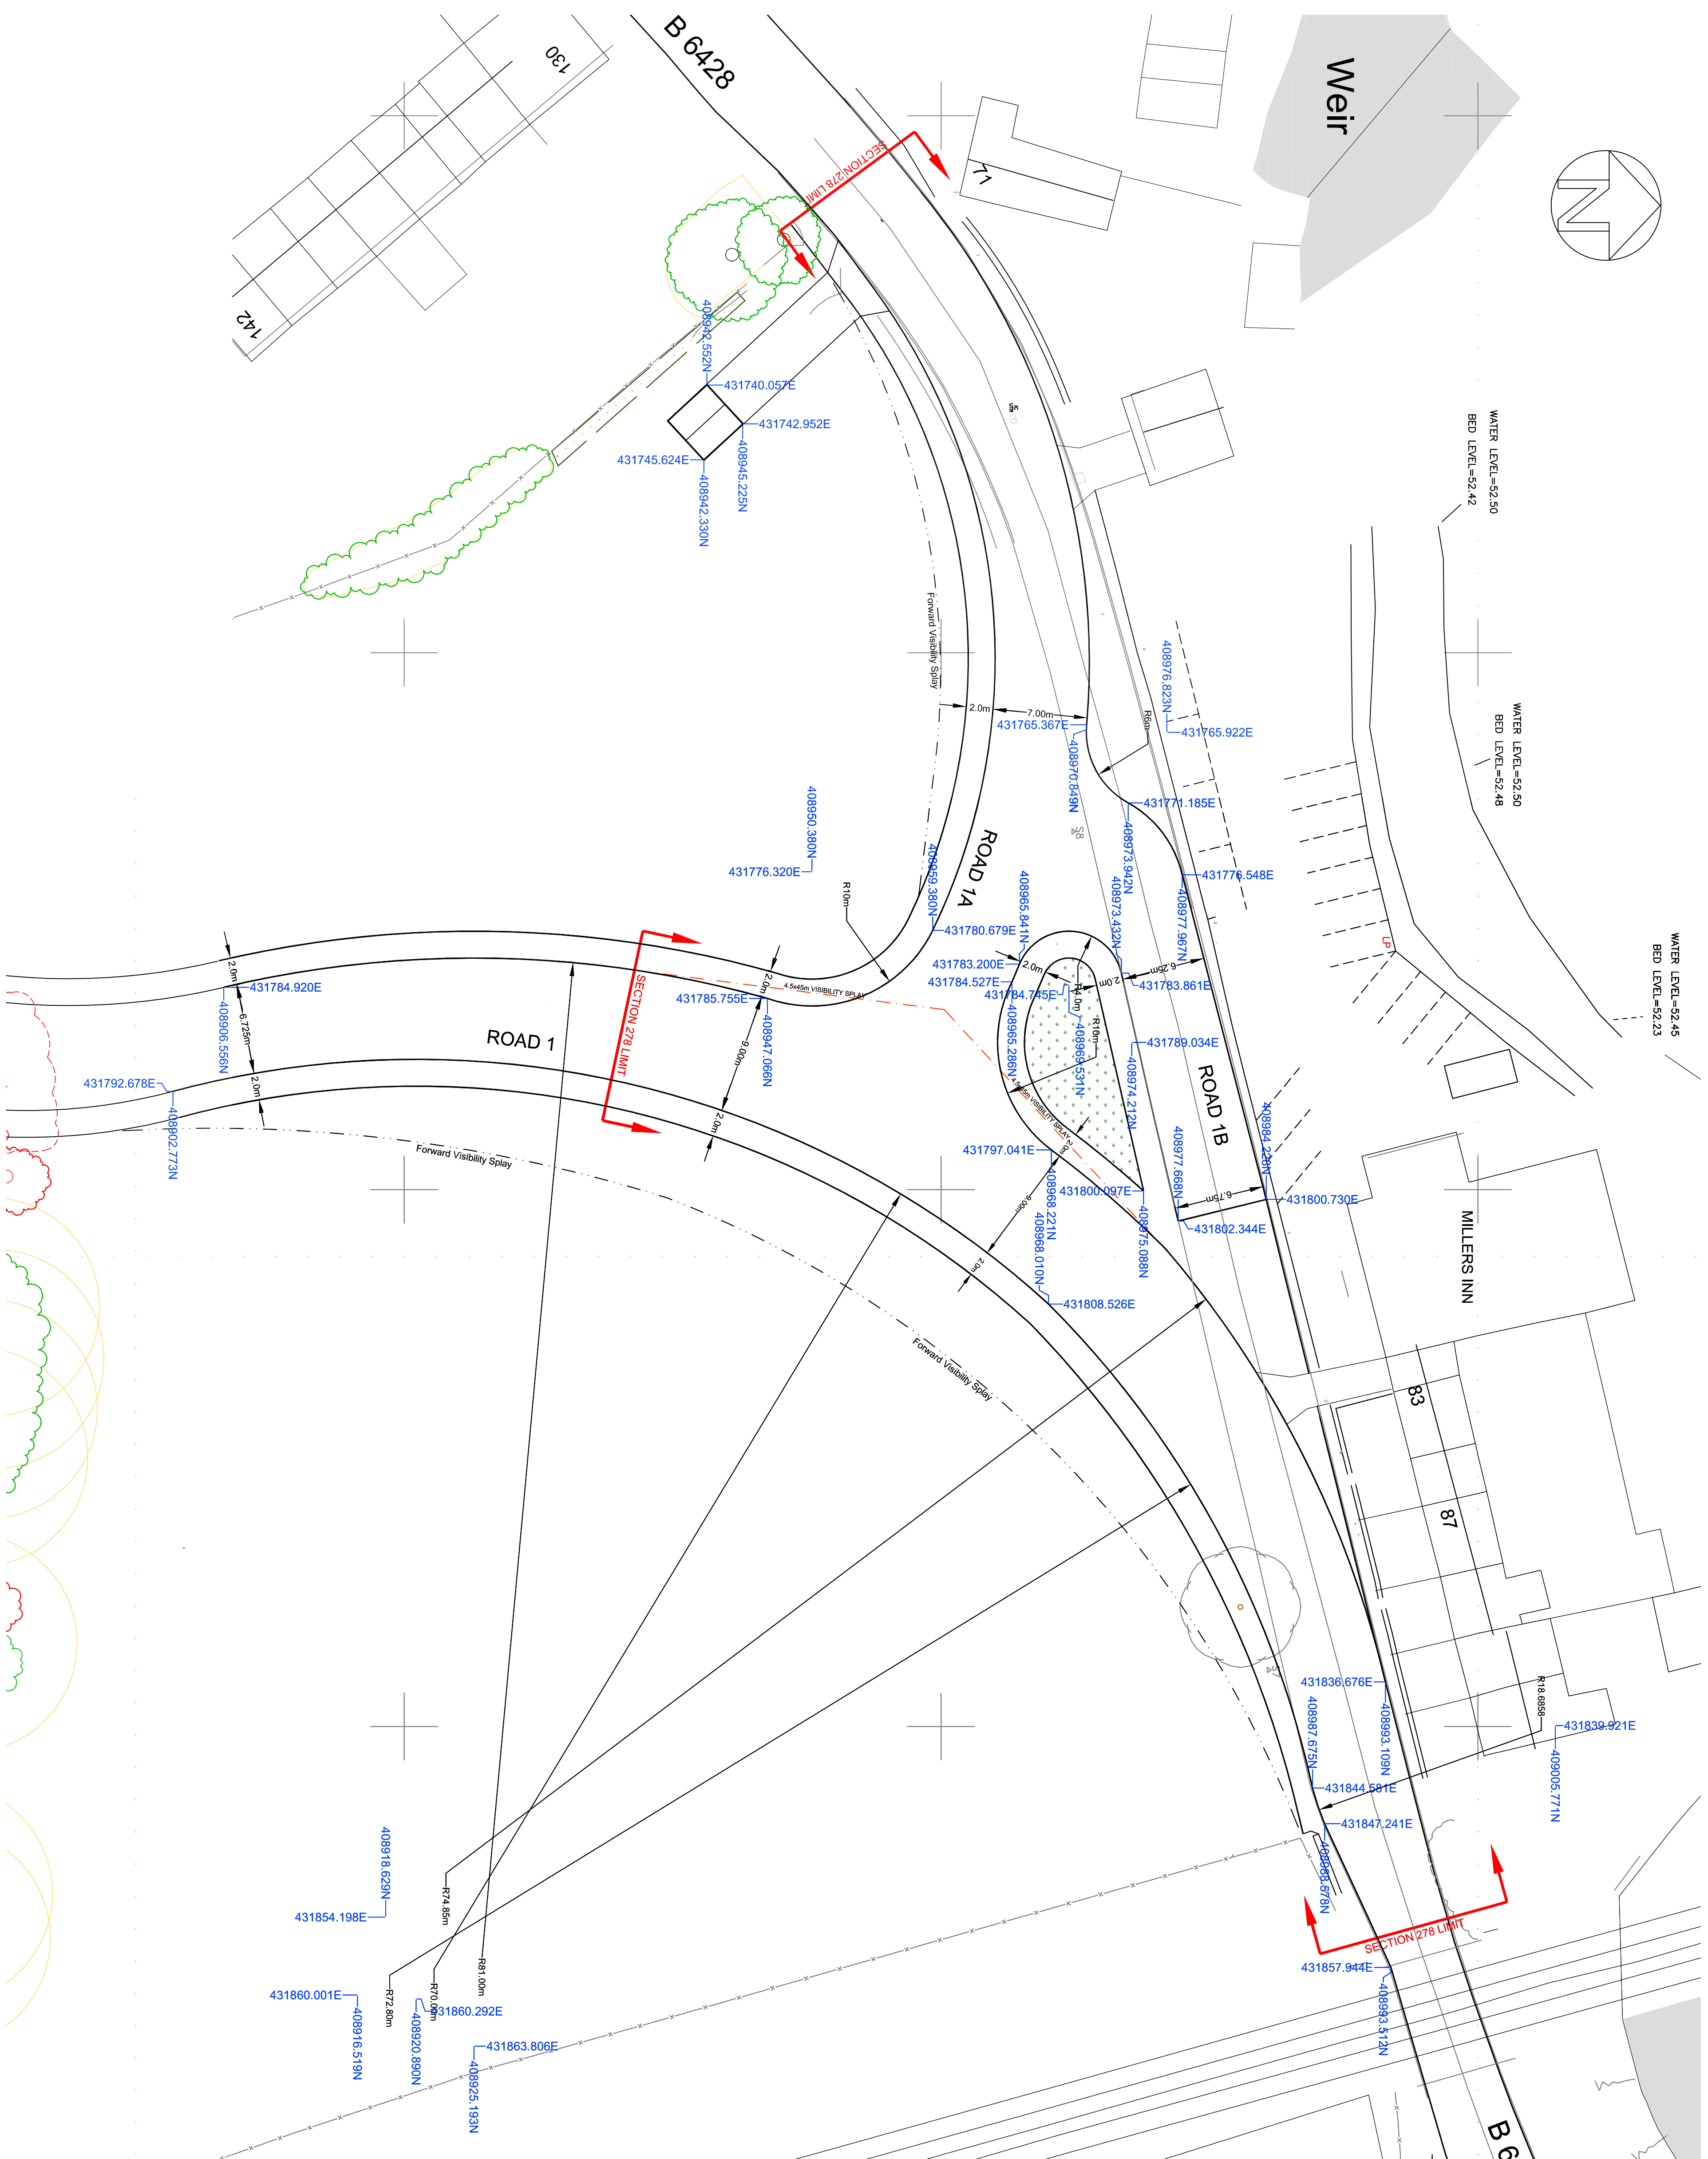


Haign Huddleston & Associates
Civil Structural Engineering Consultants

Fifth Buildings, 99 - 101 Leeds Rd, Dewsbury, WF12 7BU
t 01924 464342 f 01924 450662
e trevor.haigh@haighuddleston.co.uk

Client
BARRATT DAVID WILSON HOMES

Project
LOW BARUGH

Detail
PROPOSED ROAD KERBLINE SETTING OUT
(located near Millers Inn, Deane Hall Road)

Dwn	Chkd	Date	Scale	Dwg No.
HH		Feb-17	1:250 @A1	E14/6120/033-14