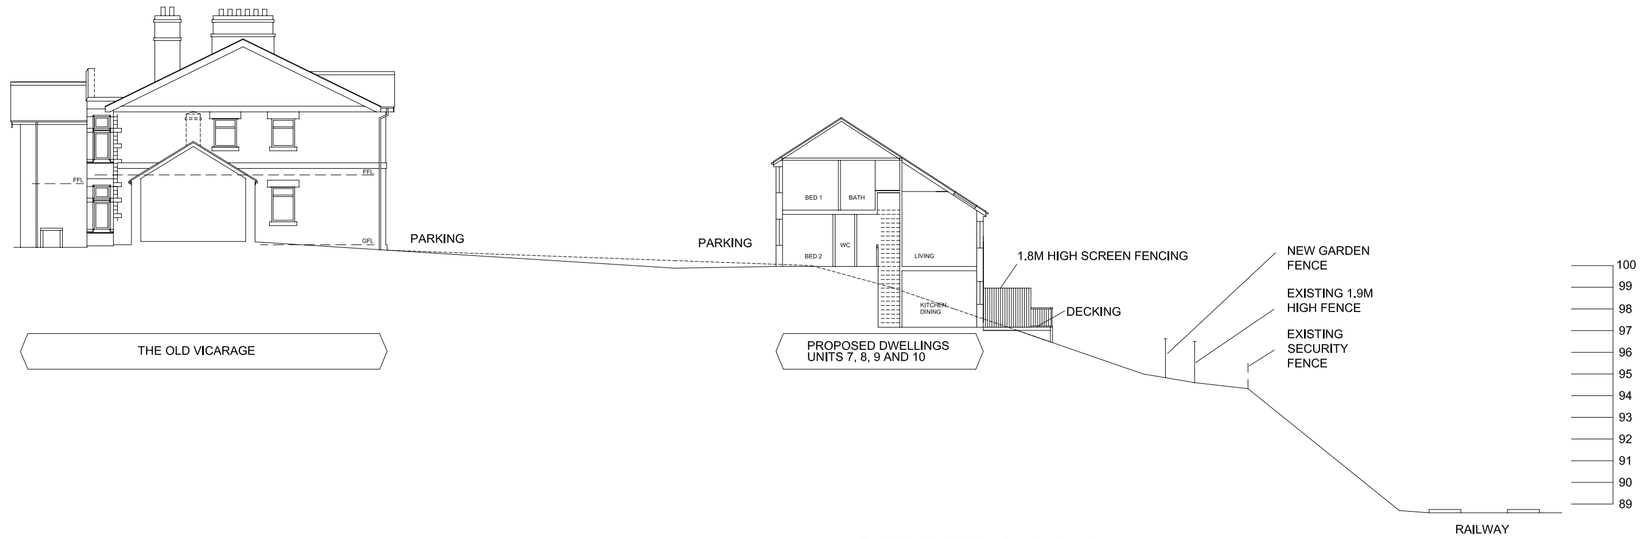
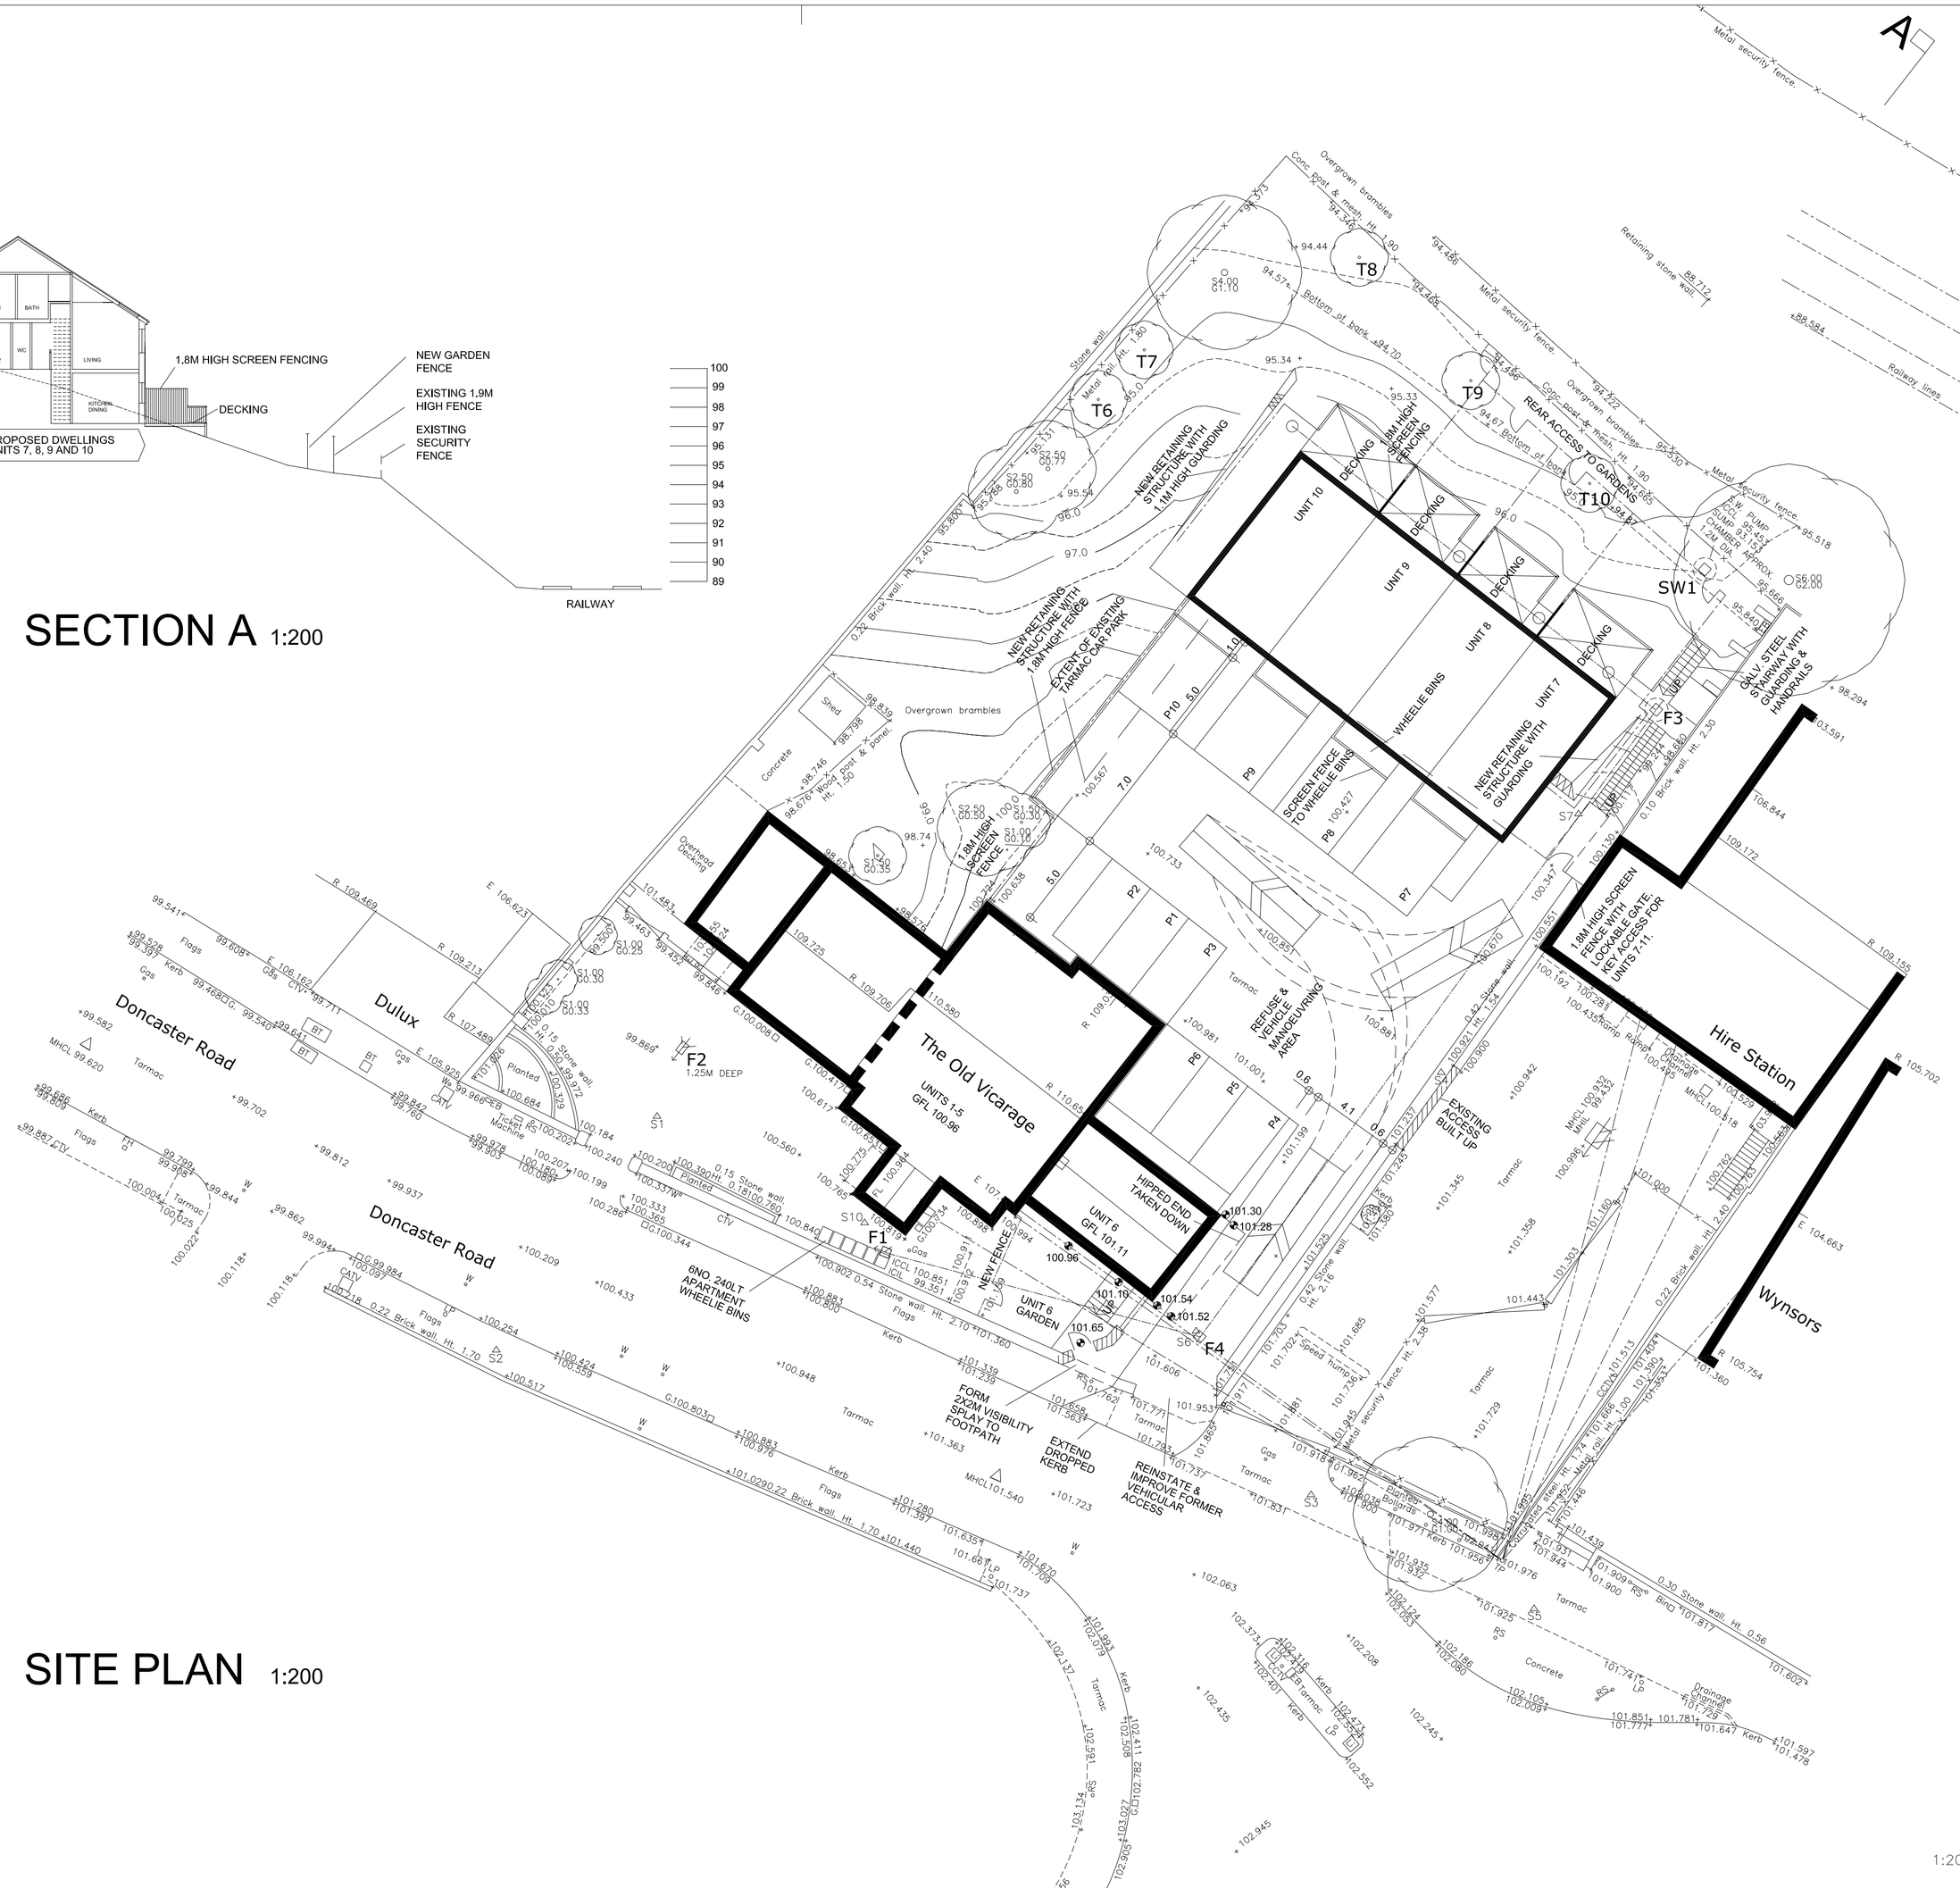


SECTION A 1:200


A
Metal security fence.
Overgrown brambles
Retaining stone wall
Railway lines
T6
T7
T8
T9
T10
Stone wall
Metal security fence
Overgrown brambles
Bottom of bank
REAR ACCESS TO GARDENS
NEW RETAINING STRUCTURE WITH 1.0M HIGH GUARDING
1.8M HIGH SCREEN FENCING
DECKING
UNIT 10
UNIT 9
UNIT 8
UNIT 7
WHEELIE BINS
SCREEN FENCE TO WHEELIE BINS
NEW RETAINING STRUCTURE WITH GUARDING
EXTENT OF EXISTING TARMAC GAP PARK
NEW RETAINING STRUCTURE WITH 1.8M HIGH FENCE
1.8M HIGH SCREEN FENCE
Shed
Concrete
Overgrown brambles
Overgrown Decking
Doncaster Road
Dulux
The Old Vicarage
UNITS 1-5
HIPPED END TAKEN DOWN
UNIT 6
GFL 101.11
UNIT 6 GARDEN
6NO. 240LT APARTMENT WHEELIE BINS
NEW FENCE
EXISTING ACCESS TO BE BUILT UP
REFUSE & VEHICLE MANOEUVRING AREA
Tarmac
Hire Station
1.8M HIGH SCREEN FENCE WITH GATE LOCKABLE GATE KEY ACCESS FOR UNITS 7-11
SW1
FW
F1
F2
1.25M DEEP
F3
F4
S1
S2
S3
S4
Wynsors
Railway lines
Metal security fence
Metal security fence. 95.518
Concrete
Drainage Channel
Kerb
Flags
Tarmac
Speed hump
Stone wall
Brick wall
