



Notes:

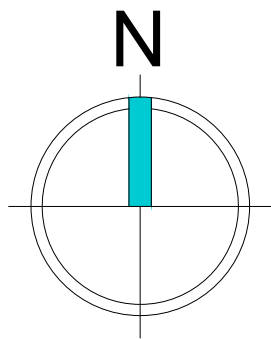

Style	Below DPC	Walls	Mortar	Eaves	Roof	Verge	Windows	Front Door	Obscure Glazing	Rainwater Goods	Meter Boxes	Canopies	Dormers	Garage Doors	Heads	Cills
STYLE 1	Ibstock Hardwicke Welbeck Autumn Antique	Ibstock Hardwicke Welbeck Autumn Antique	Natural	Upvc fascia/soffit, Grey	Flat Tiles Grey	Sandtrot standard dry verge system, colour matched to roof tile	uPVC Grey with Astragal Cross	Black 6 Panel Door, Top 2 Panels Glazed	Pilkington Stippolyte	Half round gutter, fascia mounted with circular fall pipes in black	Wall mounted/ ground box in black	Contemporary Flat Grey	Contemporary Flat Grey	Novofirm Thomby Up & Over Garage Door, Black	Artstone Heads (225mm)	Buff Artstone Boot End (150mm)
STYLE 2	Ibstock Hardwick Minster Bexstone	Ibstock Hardwick Minster Bexstone			Flat Tiles Terracotta Red											

Boundary walls to match main facing brick as indicated by colour

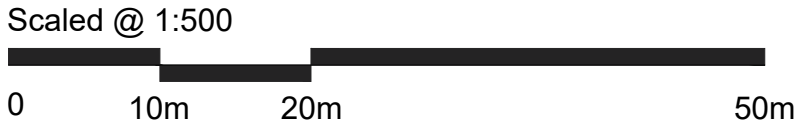

L	Updated to coincide updated re-plan layout	JP	01.01.21
K	Updated to coincide with latest re-plan planning layout	JP	06.11.20
J	Updated brick type to Style 1 character area.	SH	08.09.20
H	Materials plan update to construction planning layout Rev B, screen walls identified & Plot 7 brick type updated	JP	21.07.20
G	Materials plan update to construction planning layout Rev A	JP	09.07.20
F	Materials key updated to clients comments	TW	11.03.20
E	Updated to planning layout revision U	TW	27.01.20
D	Updated to planning layout revision T	TW	22.01.20
C	Updated to planning layout revision S	TW	20.01.20
B	Updated to planning layout revision O	TW	08.01.20
A	Updated to planning layout revision J	TW	10.10.19
REV:	DESCRIPTION:	BY:	DATE:

STEN

ARCHITECTURE

Suite 4, Unit 6
Benton Office Park,
Bennett Avenue,
Horbury,
Wakefield,
WF4 5RA
Tel: 01254 659424

Web: www.sten-architecture.co.uk
Twitter: [@STEN_arch](https://twitter.com/STEN_arch)
Facebook: [stenarchitectureltd](https://facebook.com/stenarchitectureltd)
LinkedIn: [Sten Architecture](https://linkedin.com/company/sten-architecture)

CLIENT:	 Keepmoat Homes		
SITE:	Carlton Road Barnsley		
TITLE:	Materials Plan		
SCALE AT A1:	DATE:	DRAWN:	CHECKED:
1:500	18.07.19	TW	
PROJECT NO:	DRAWING NO:	REVISION:	
1931	1931.03	L	