


NOTES

LEVEL DATUM.....OS ORTHOMETRIC HTS  
GRID ORIENTATION.....OSGB36

NORTH

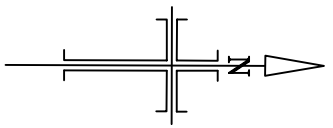

KEY

- FIRE HYDRANT
- BRITISH TELECOM MANHOLE
- ELECTRICITY INSPECTION COVER
- CABLE TV
- WATER STOP VALVE
- GAS VALVE
- ELECTRICITY POST/PYLON
- LIGHT
- TRAFFIC LIGHT
- ROAD SIGN
- TELEGRAPH POLE
- STAY WIRE
- ROAD GULLEY
- KERB OUTLET
- DRAINAGE MANHOLE
- WASHOUT
- DRAIN/DIKE WATER LEVEL
- DRAIN/DIKE INVERT LEVEL

- TOP OF BANK
- BOTTOM OF BANK
- WALL
- CONCRETE
- EDGE OF TARMAC
- BUILDING
- ROAD CHANNEL
- HEDGEROW
- TREE CANOPY
- FENCE

All critical dimensions to be checked on site prior to fabrications. Please report any discrepancies. If in doubt, ask.

REVISIONS

Date Details

**Landmark Surveys**  
*(UK) Ltd*  
148 ROYSTON ROAD  
OLD WICK  
BARNLEY  
S72 8BW  
TEL: 01226 780070  
FAX: 01226 780070  
E-MAIL: [mark@landmarksurveys.com](mailto:mark@landmarksurveys.com)

Client

THE PLOUGH INN  
SHEPHERD

Scale 1 : 200 Date JUNE 2011  
Drawn by: M.R.GILMORE Surveyed by: M.R.G.T.R.  
Checked by: Plan Ref: DY001SP

