



Architectural Design Consultant Ltd.
Architectural Technician
Tel & Fax: 01226 201391
Mobile: 0973 251730

Peter Thompson M.B.I.A.T.


PROPOSED SEMI-DETACHED DWELLINGS
ADJ.7 STATION RD
DODWORTH
SITE PLAN & LOCATION PLAN Rev D

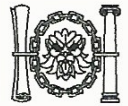

Linwood
Barnsley Road
Dodworth
Barnsley S75 3JR

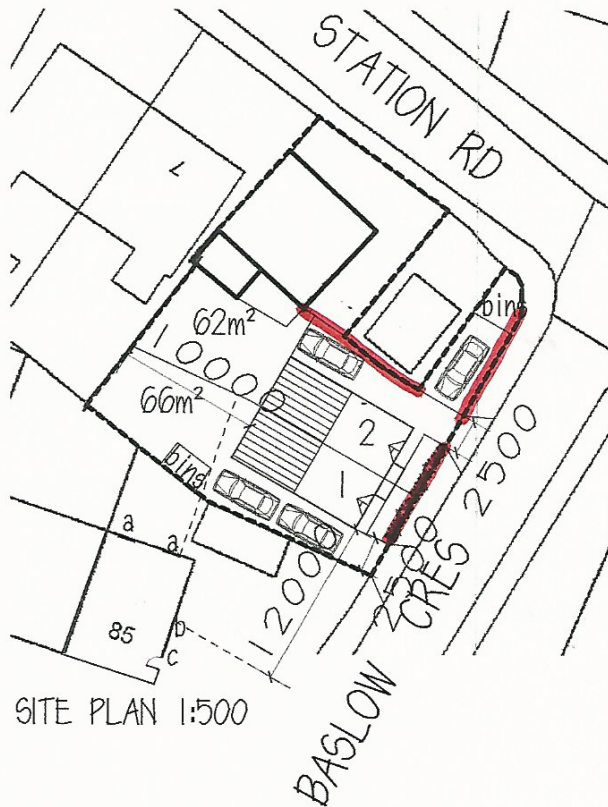

a=bedroom
b=bathroom
c=kitchen door
& window

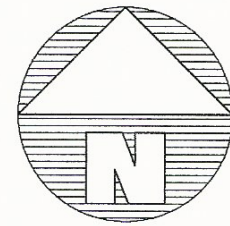

denotes 2.5m high
acoustic barrier

part of existing
hedge retained

2.75m wide
accesses with
2x2 ped. v.s.

