



F.A.O.
Laura Bennett
Planning Officer.

BHS C CORPORATE MAIL ROOM
DM NO CHU
16 MAY 2016
Received by: DU ORIGINAL COPY

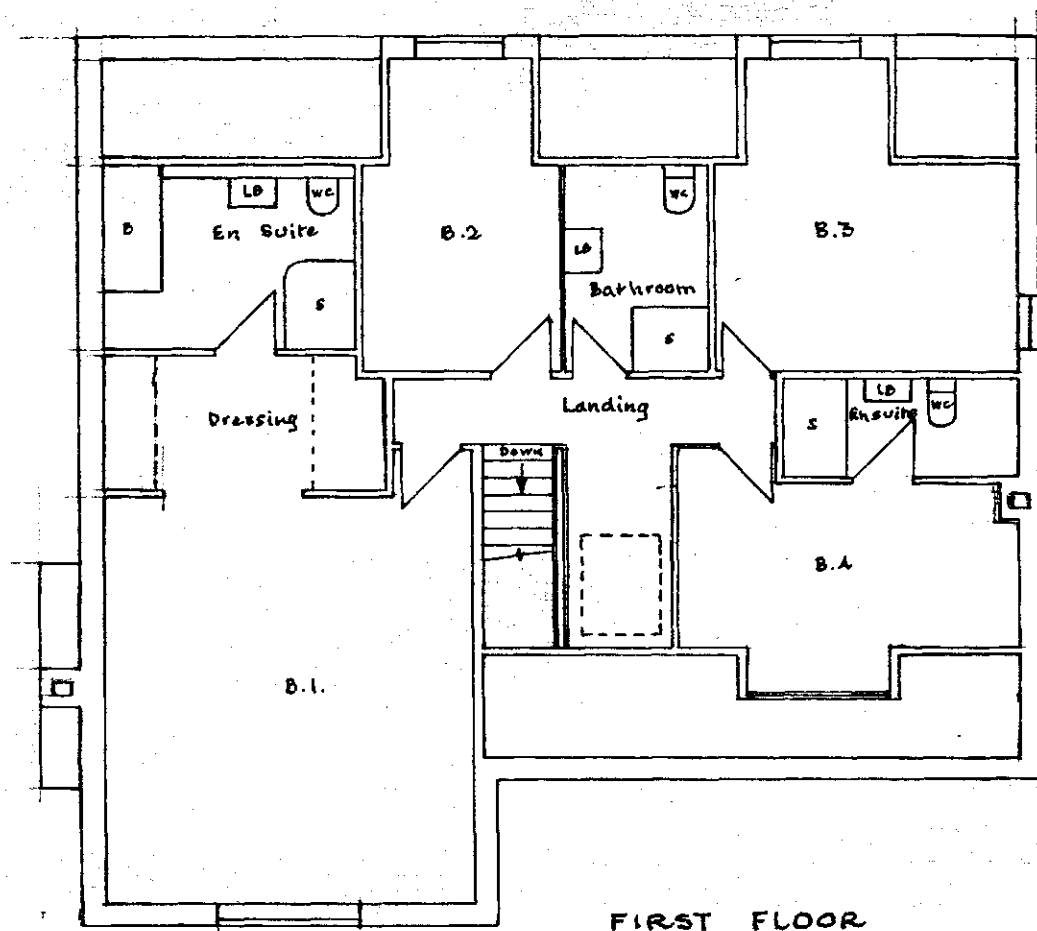


FIRST FLOOR

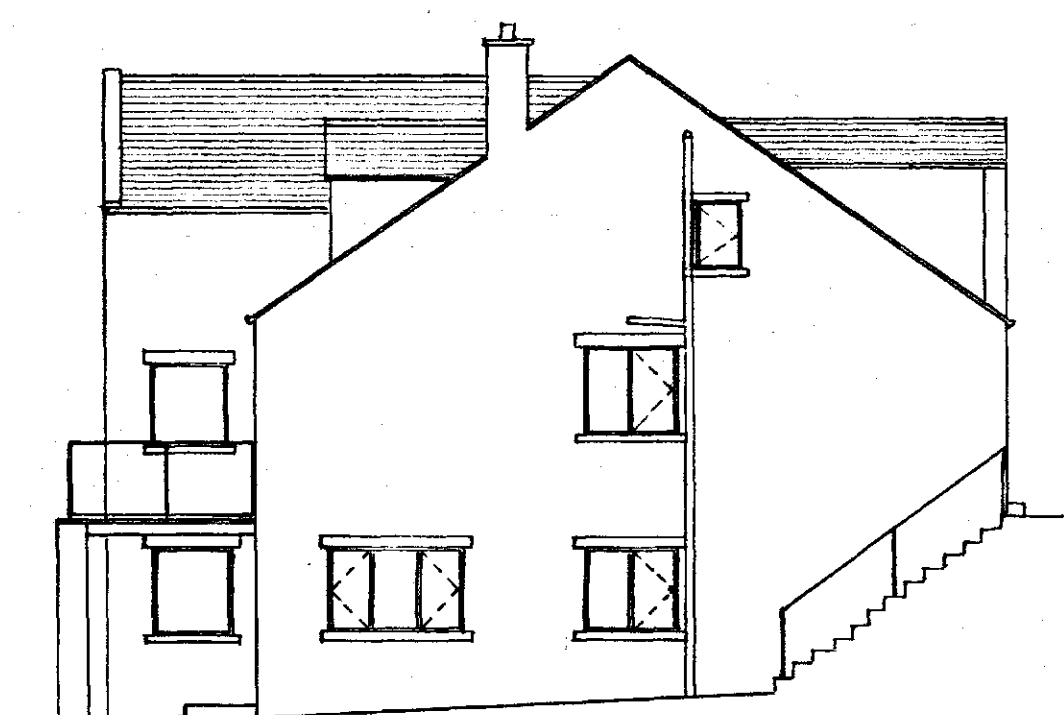


SIDE ELEVATION

Art stone slate roof
natural stone external
stone heads & cills
black traditional sash
P.V.C gutters & down pipes
P.V.C doors & windows
cable clench
obscure glazing to all
bathrooms & lavatories

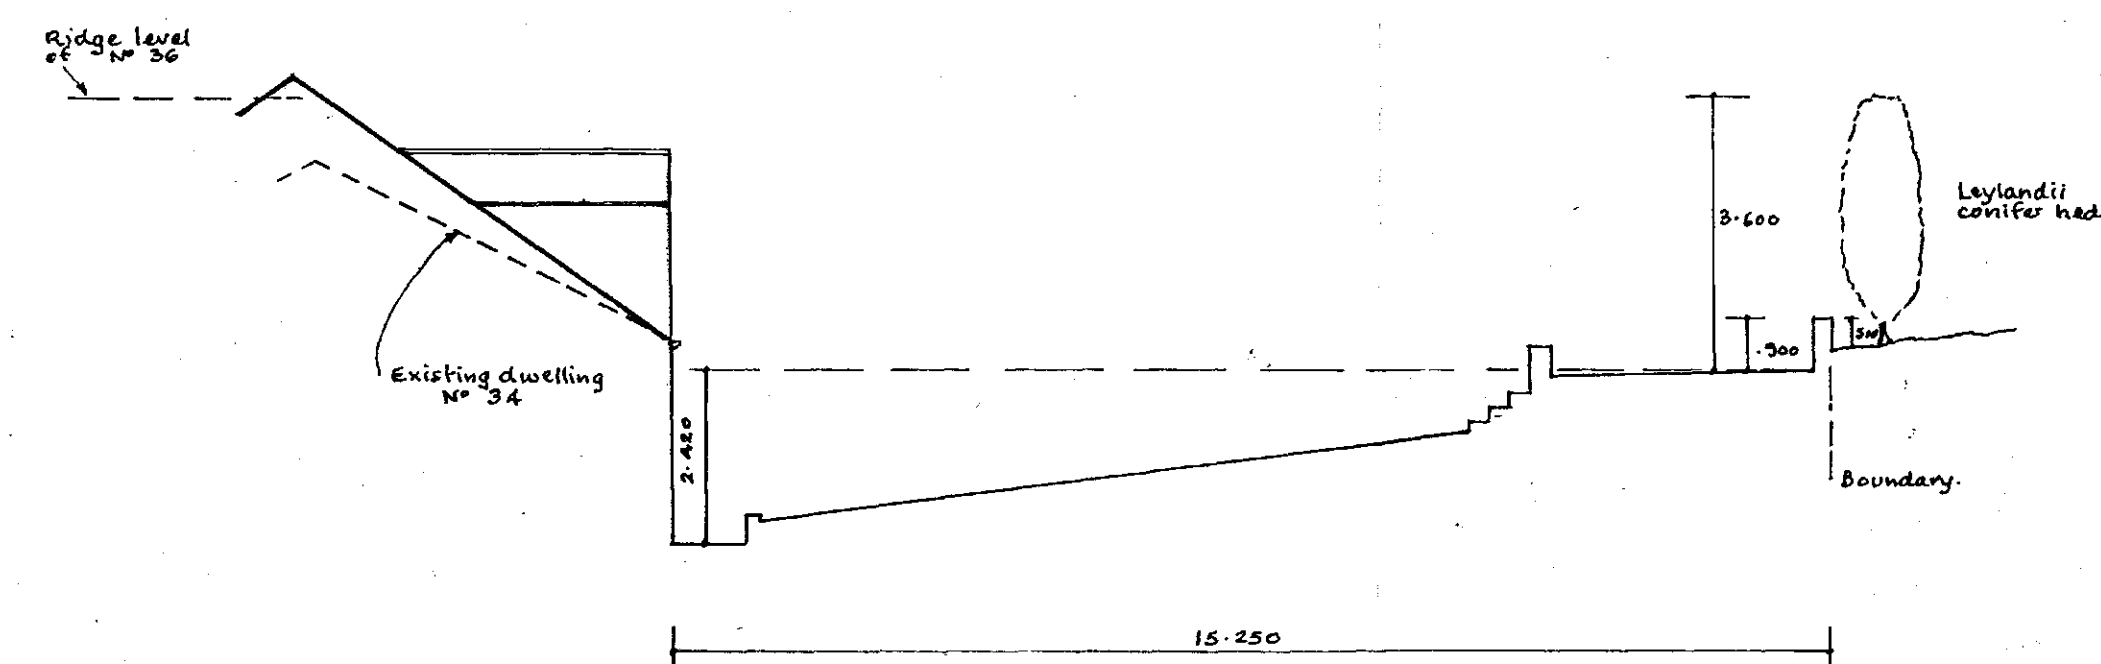


CROSS SECTION 1-100

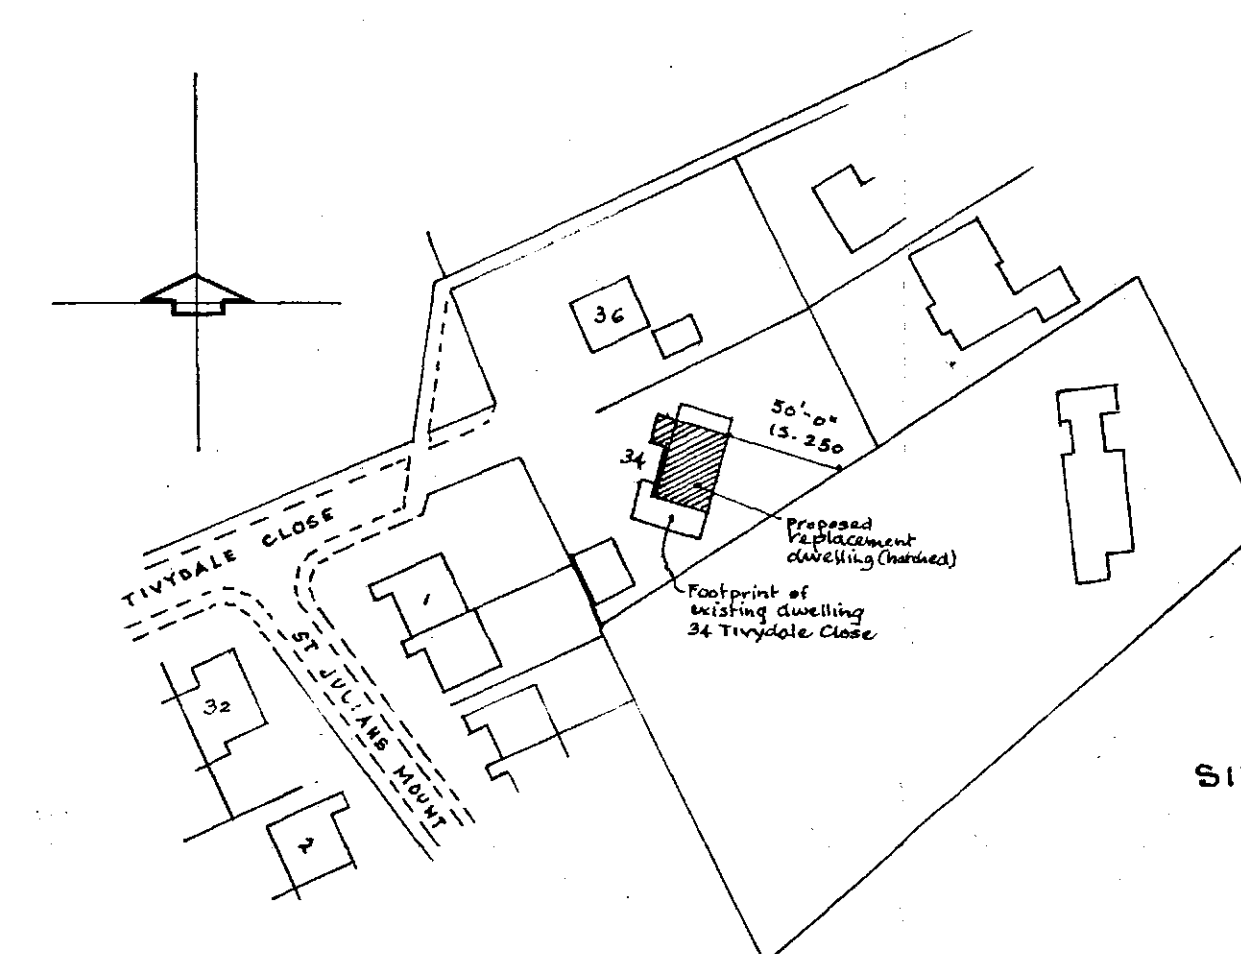


SITE PLAN

1/1250.

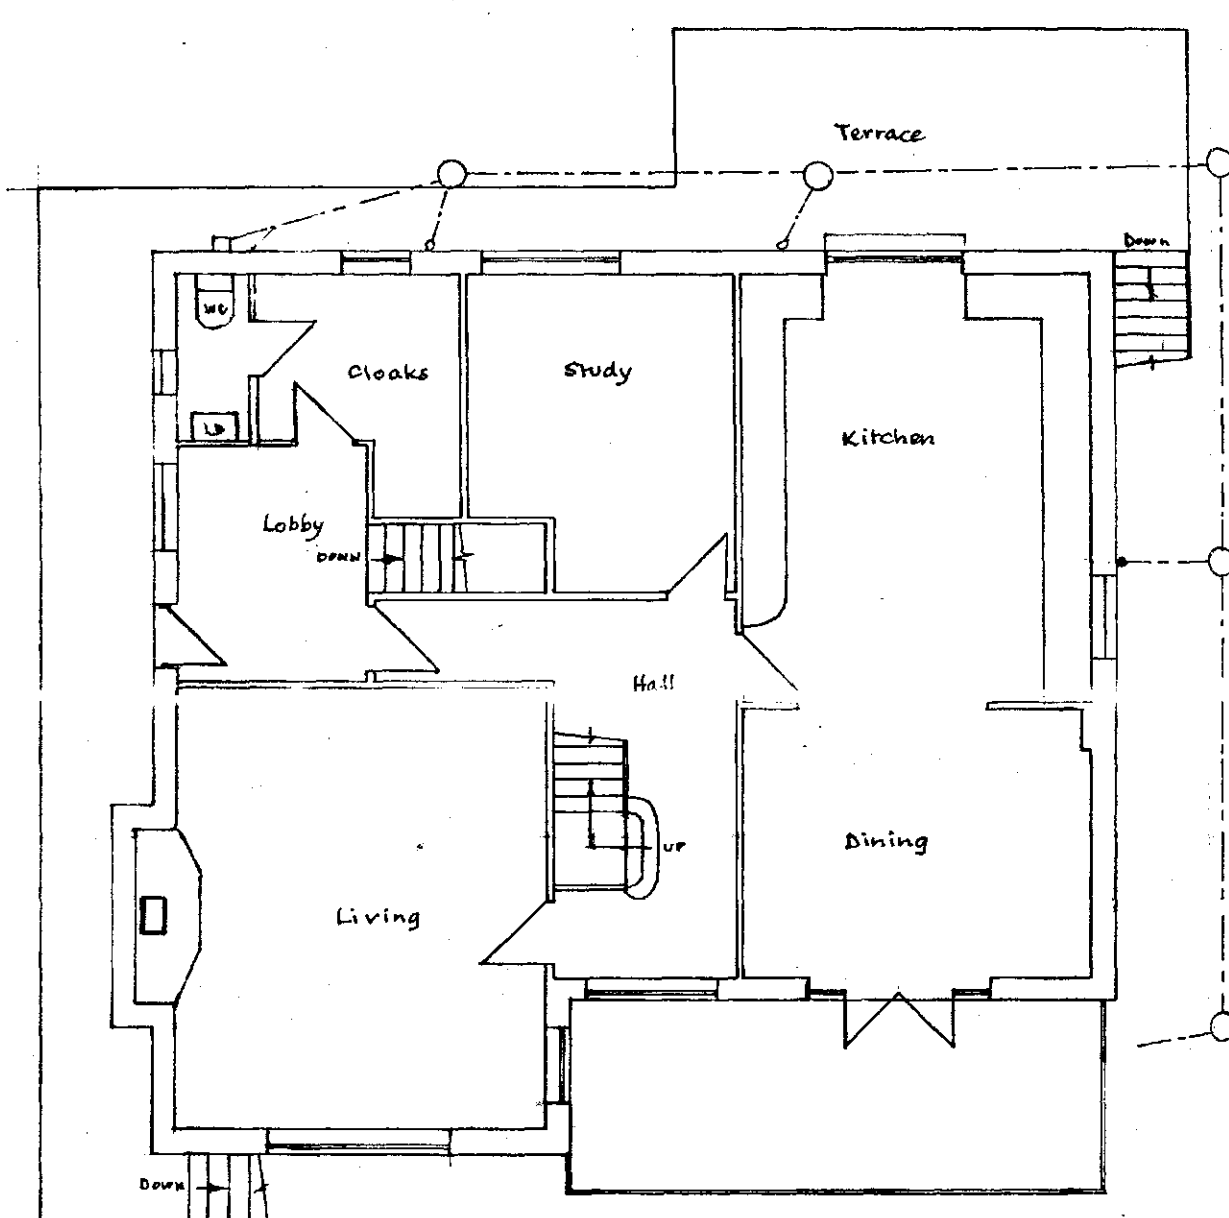


GROUND FLOOR

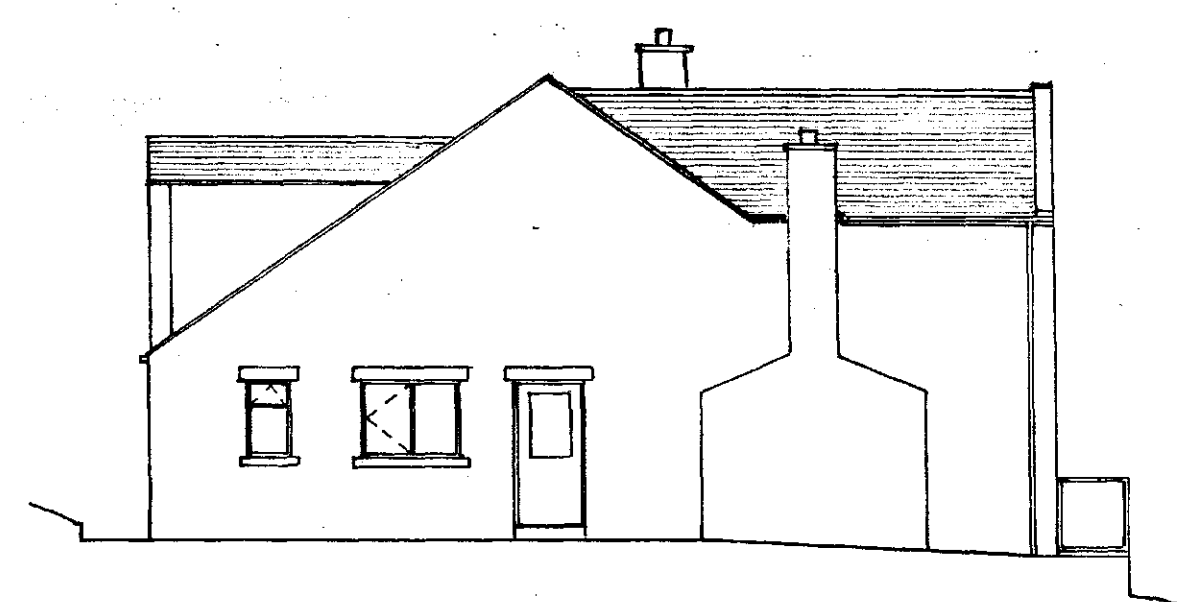

SIDE ELEVATION



REAR ELEVATION

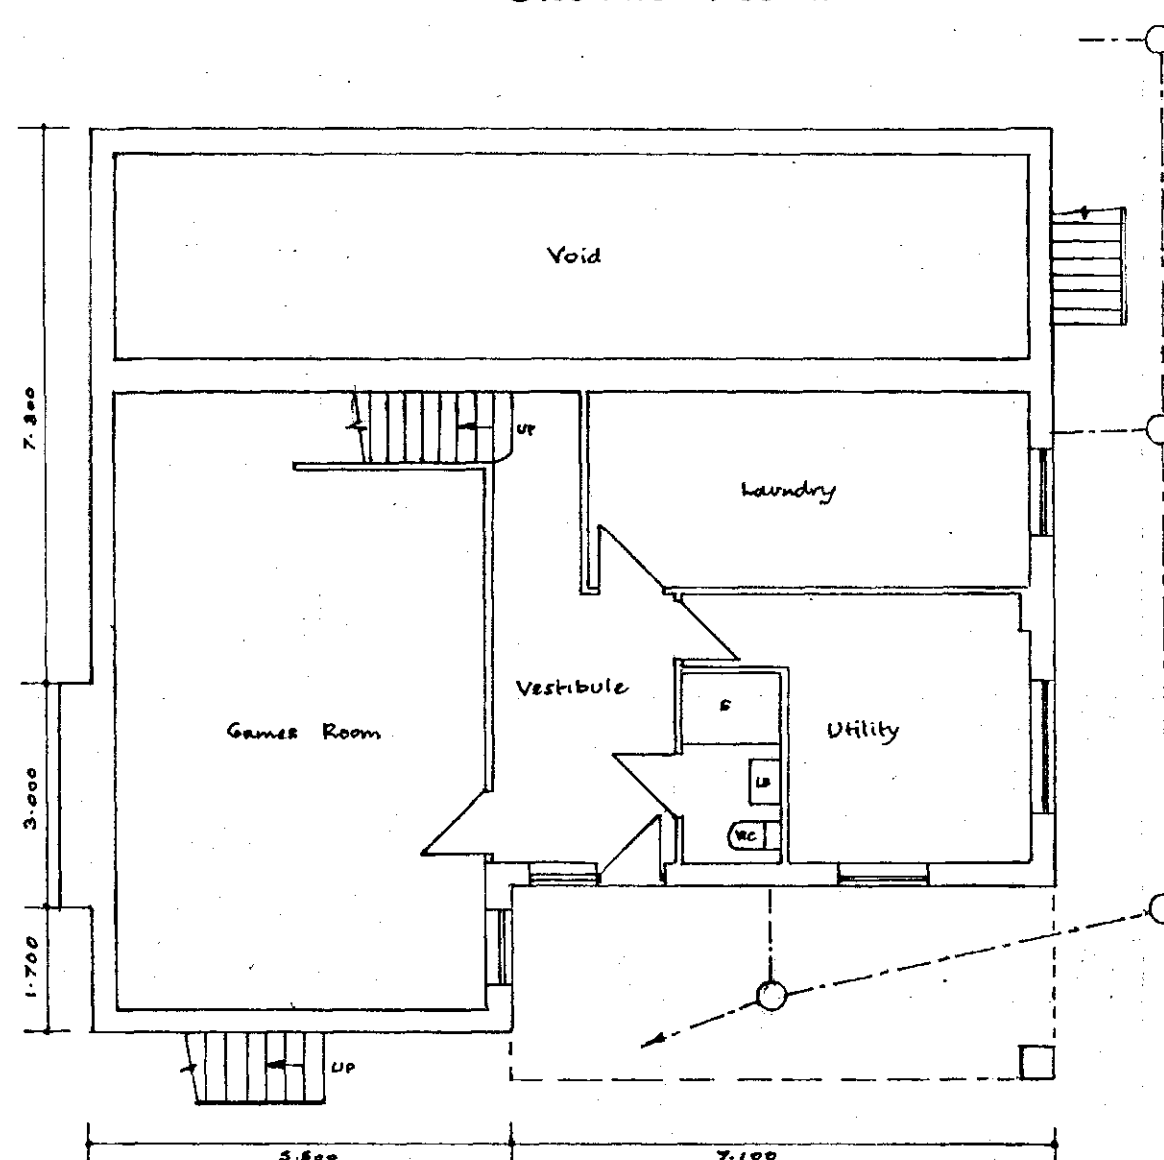

LOWER GROUND FLOOR



FRONT ELEVATION