


SITE PLAN 1:1250 - SITE OF ELSECAR MIDLAND WORKING MEN'S CLUB SHOWN IN RED



All dimensions to be checked on site. Indicative drawings for information purposes only.

BLOCK PLAN 1:500 - DEVELOPMENT SITE SHOWN IN RED

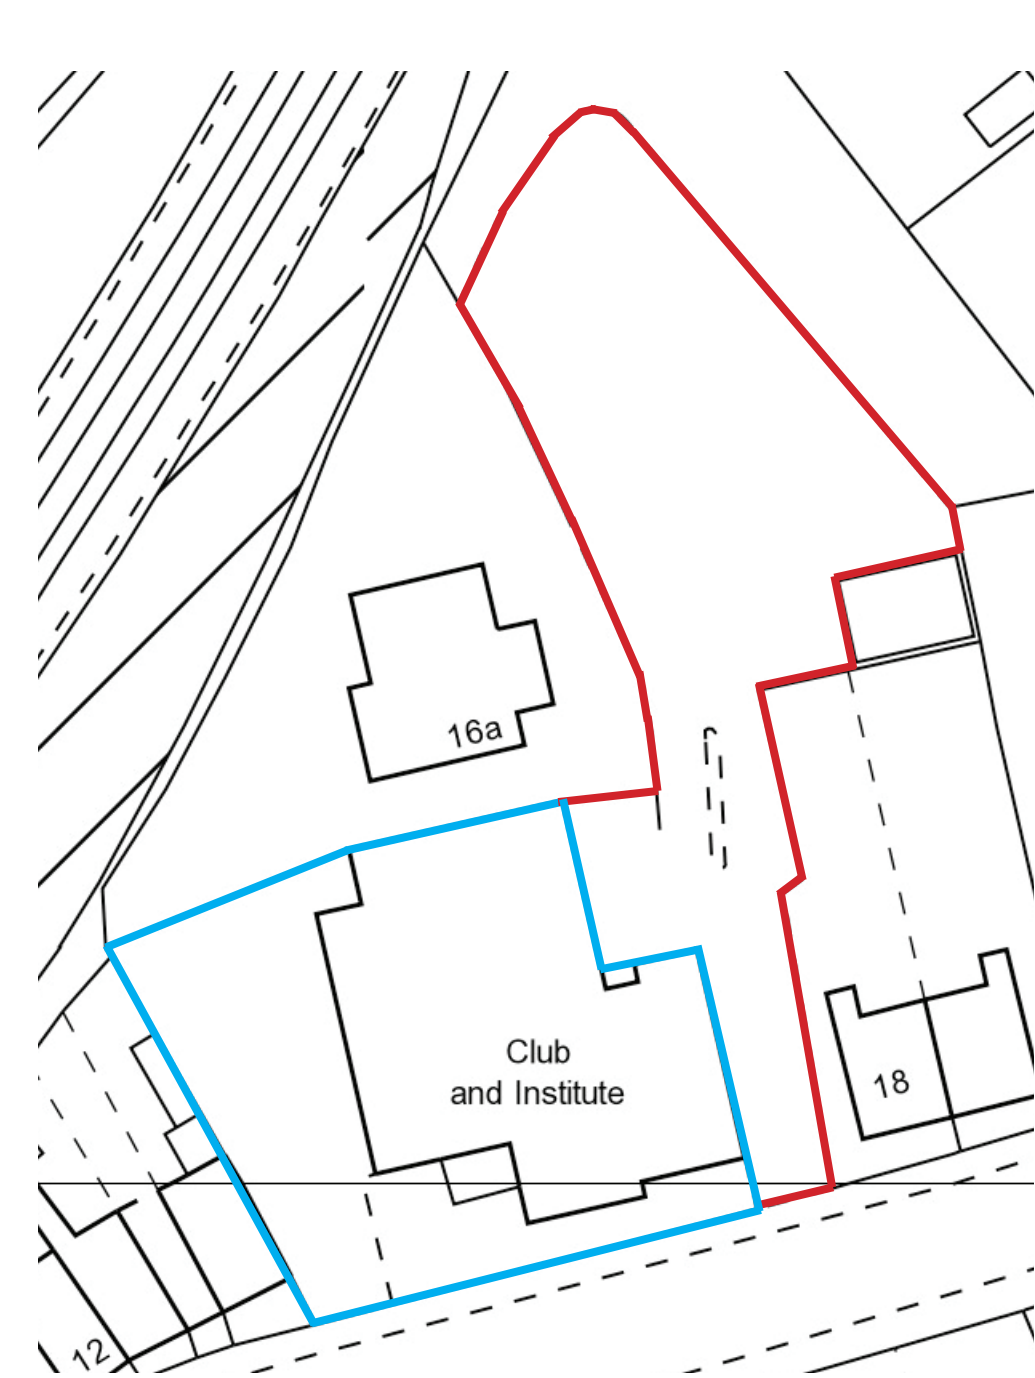

NOTES

Produced 02 Jun 2011 from the Ordnance Survey National Geographic Database and incorporating surveyed revision available at this date. Reproduction in whole or part is prohibited without the prior permission of Ordnance Survey. © Crown Copyright 2011. Ordnance Survey and the OS Symbol are registered trademarks of Ordnance Survey, the national mapping agency of Great Britain. The representation of a road, track or path is no evidence of a right of way. The representation of features as lines is no evidence of a property boundary.

Supplied by: Stanfords
Reference: OI274517
Centre coordinates: 438269 400536

COBCAR STREET
BARNSELY
S74 8DA

PROJECT	Elsecar Working Men's Club Yorkshire
CLIENT	Minotaur Construction Ltd.
TITLE	Proposed Site Plan
NUMBER	11ELS/001
SCALE	1:500 @ A3
REVISION	-
DRAWN	JC
DATE	31.05.2011
CHECKED	JJL
APPROVED	MF