
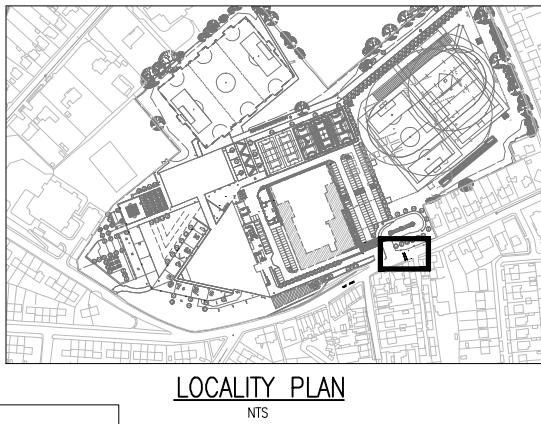
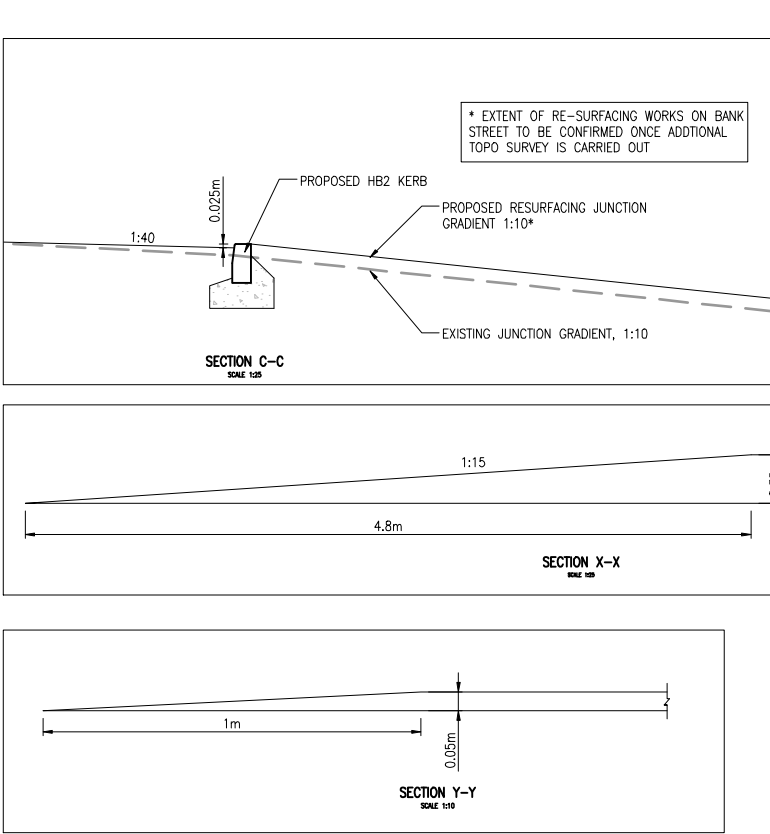


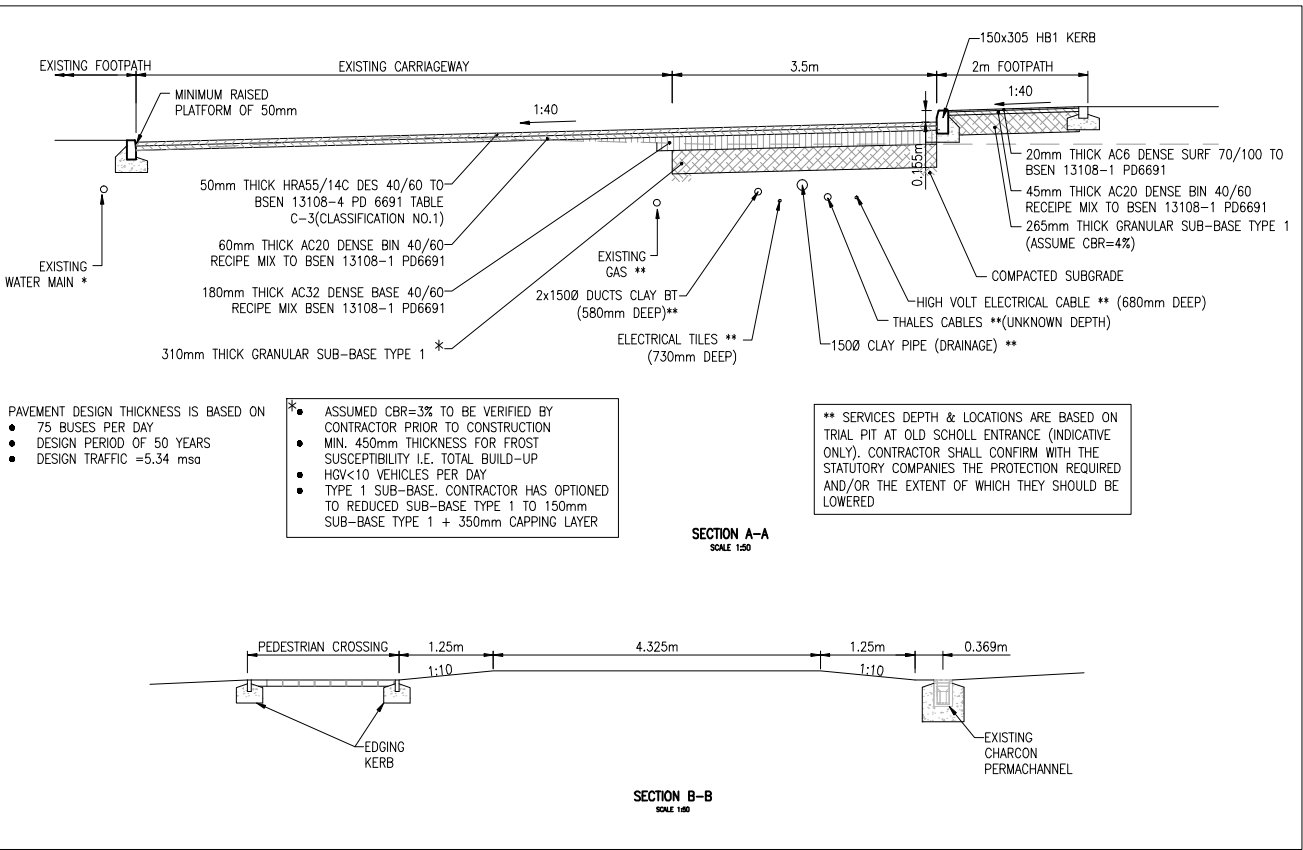

© Buro Happold Limited or its group companies
All Rights reserved. Buro Happold and its group companies accept no liability for errors or omissions in this drawing, design or plan.

DO NOT SCALE THIS DRAWING.

HEALTH AND SAFETY INFORMATION

IN ADDITION TO THE HAZARDS/RISKS NORMALLY ASSOCIATED WITH THE TYPES OF WORK DETAILED ON THIS DRAWING, NOTE THE FOLLOWING

CONSTRUCTION

- EXISTING SERVICES JUST ABOVE ROAD FORMATION
- CHILDREN TRAFFIC AREA

MAINTENANCE/CLEANING/OPERATION

- EXISTING SERVICES
- CHILDREN TRAFFIC AREA

DECOMMISSIONING/DEMOLITION

- EXISTING SERVICES
- CHILDREN TRAFFIC AREA

Notes

- THE LAYOUT PLAN IS BASED ON:
 - TOPOGRAPHICAL SURVEY '200801828SU1'
 - AWP'S LANDSCAPE DRAWING No. BP4L_KBK_AWP_DR_94_LL_01 REV D
- TO BE READ IN CONJUNCTION WITH TRAFFIC SIGNS REGULATIONS AND GENERAL DIRECTIONS 2002 AND TRAFFIC SIGNS MANUAL CHAPTER 5.
- THIS DRAWING TO BE READ IN CONJUNCTION WITH DRAWING BP4L_KBK_BUR_DR_95_SW_LL_06 (TO BE ISSUED FOR CONSTRUCTION WORK) & 15.
- THE CONTRACTOR SHALL OBTAIN ALL APPROVALS FROM THE UTILITIES COMPANIES FOR WORKS ABOVE AND ADJACENT TO SERVICES ASSOCIATED WITH MIN & MAX DEPTH OF COVER, AND PROTECTION OF SERVICES.

ALL WORKS SUBJECT TO HIGHWAY APPROVAL BY HIGHWAY AUTHORITY

LEGEND:

PROPOSED FULL KERB	EXISTING BT SERVICE
PROPOSED DROP KERB BN TYPE	EXISTING GAS SERVICE
EXISTING BT SERVICE	EXISTING ELECTRICAL CABLE (LOCATION T.B.C. ON SITE BY CONTRACTOR)
EXISTING GAS SERVICE	EXISTING WATER MAIN
EXISTING ELECTRICAL CABLE (LOCATION T.B.C. ON SITE BY CONTRACTOR)	EXISTING FIBRE OPTICS (THALES CABLES LOCATION T.B.C. ON SITE BY CONTRACTOR)
EXISTING WATER MAIN	EXISTING GPR
EXISTING FIBRE OPTICS (THALES CABLES LOCATION T.B.C. ON SITE BY CONTRACTOR)	UNKNOWN SERVICES
EXISTING GPR	PROPOSED ROAD LEVEL
UNKNOWN SERVICES	
PROPOSED ROAD LEVEL	

T08 PLANNING SUBMISSION	27.06.11	NP	NC
T07 NEW BUS PULL IN	19.05.11	NP	NC
T06 FOR COUNCIL APPROVAL	17.08.10	NP	NC
T05 ENTRANCE UPDATED	02.07.10	LIB	NC
T04 AWP LANDSCAPE PLAN UPDATED	25.06.10	LIB	NC
T03 BUS LAYBY AMENDED	22.06.10	CJC	NC
T02 REVISED ISSUE	07.05.10	CJC	NC
T01 REVISED ISSUE	16.03.10	NP	NC
T00 PRELIMINARY ISSUE FOR COMMENT	14.01.10	LIB	NC

FOR INFORMATION

Date of drawing

16.03.10

Barnsley Partnership for Learning

LAING O'ROURKE

Buro Happold Consulting Engineers

Architect: A/AMM

Project: Barnsley BSF - Kirk Balk ALC

Design Title: PROPOSED BUS LAYBY PLAN GENERAL ARRANGEMENT

Revision:

AS SHOWN	Job No.	022413
LJS	Date	December 2009
NC		

Drawing No. BP4L_KBK_BUR_DR_95_SW_LL_05

108

