


© Copyright Pegasus Planning Group Ltd. All rights reserved. Ordnance Survey Copyright Licence number 100020993. Pegasus Urban Design is part of Pegasus Planning Group Ltd. Any queries to be reported to Pegasus for clarification. Drawings prepared for Construction Purposes but should not be scaled. Work from dimensions shown on the plans.

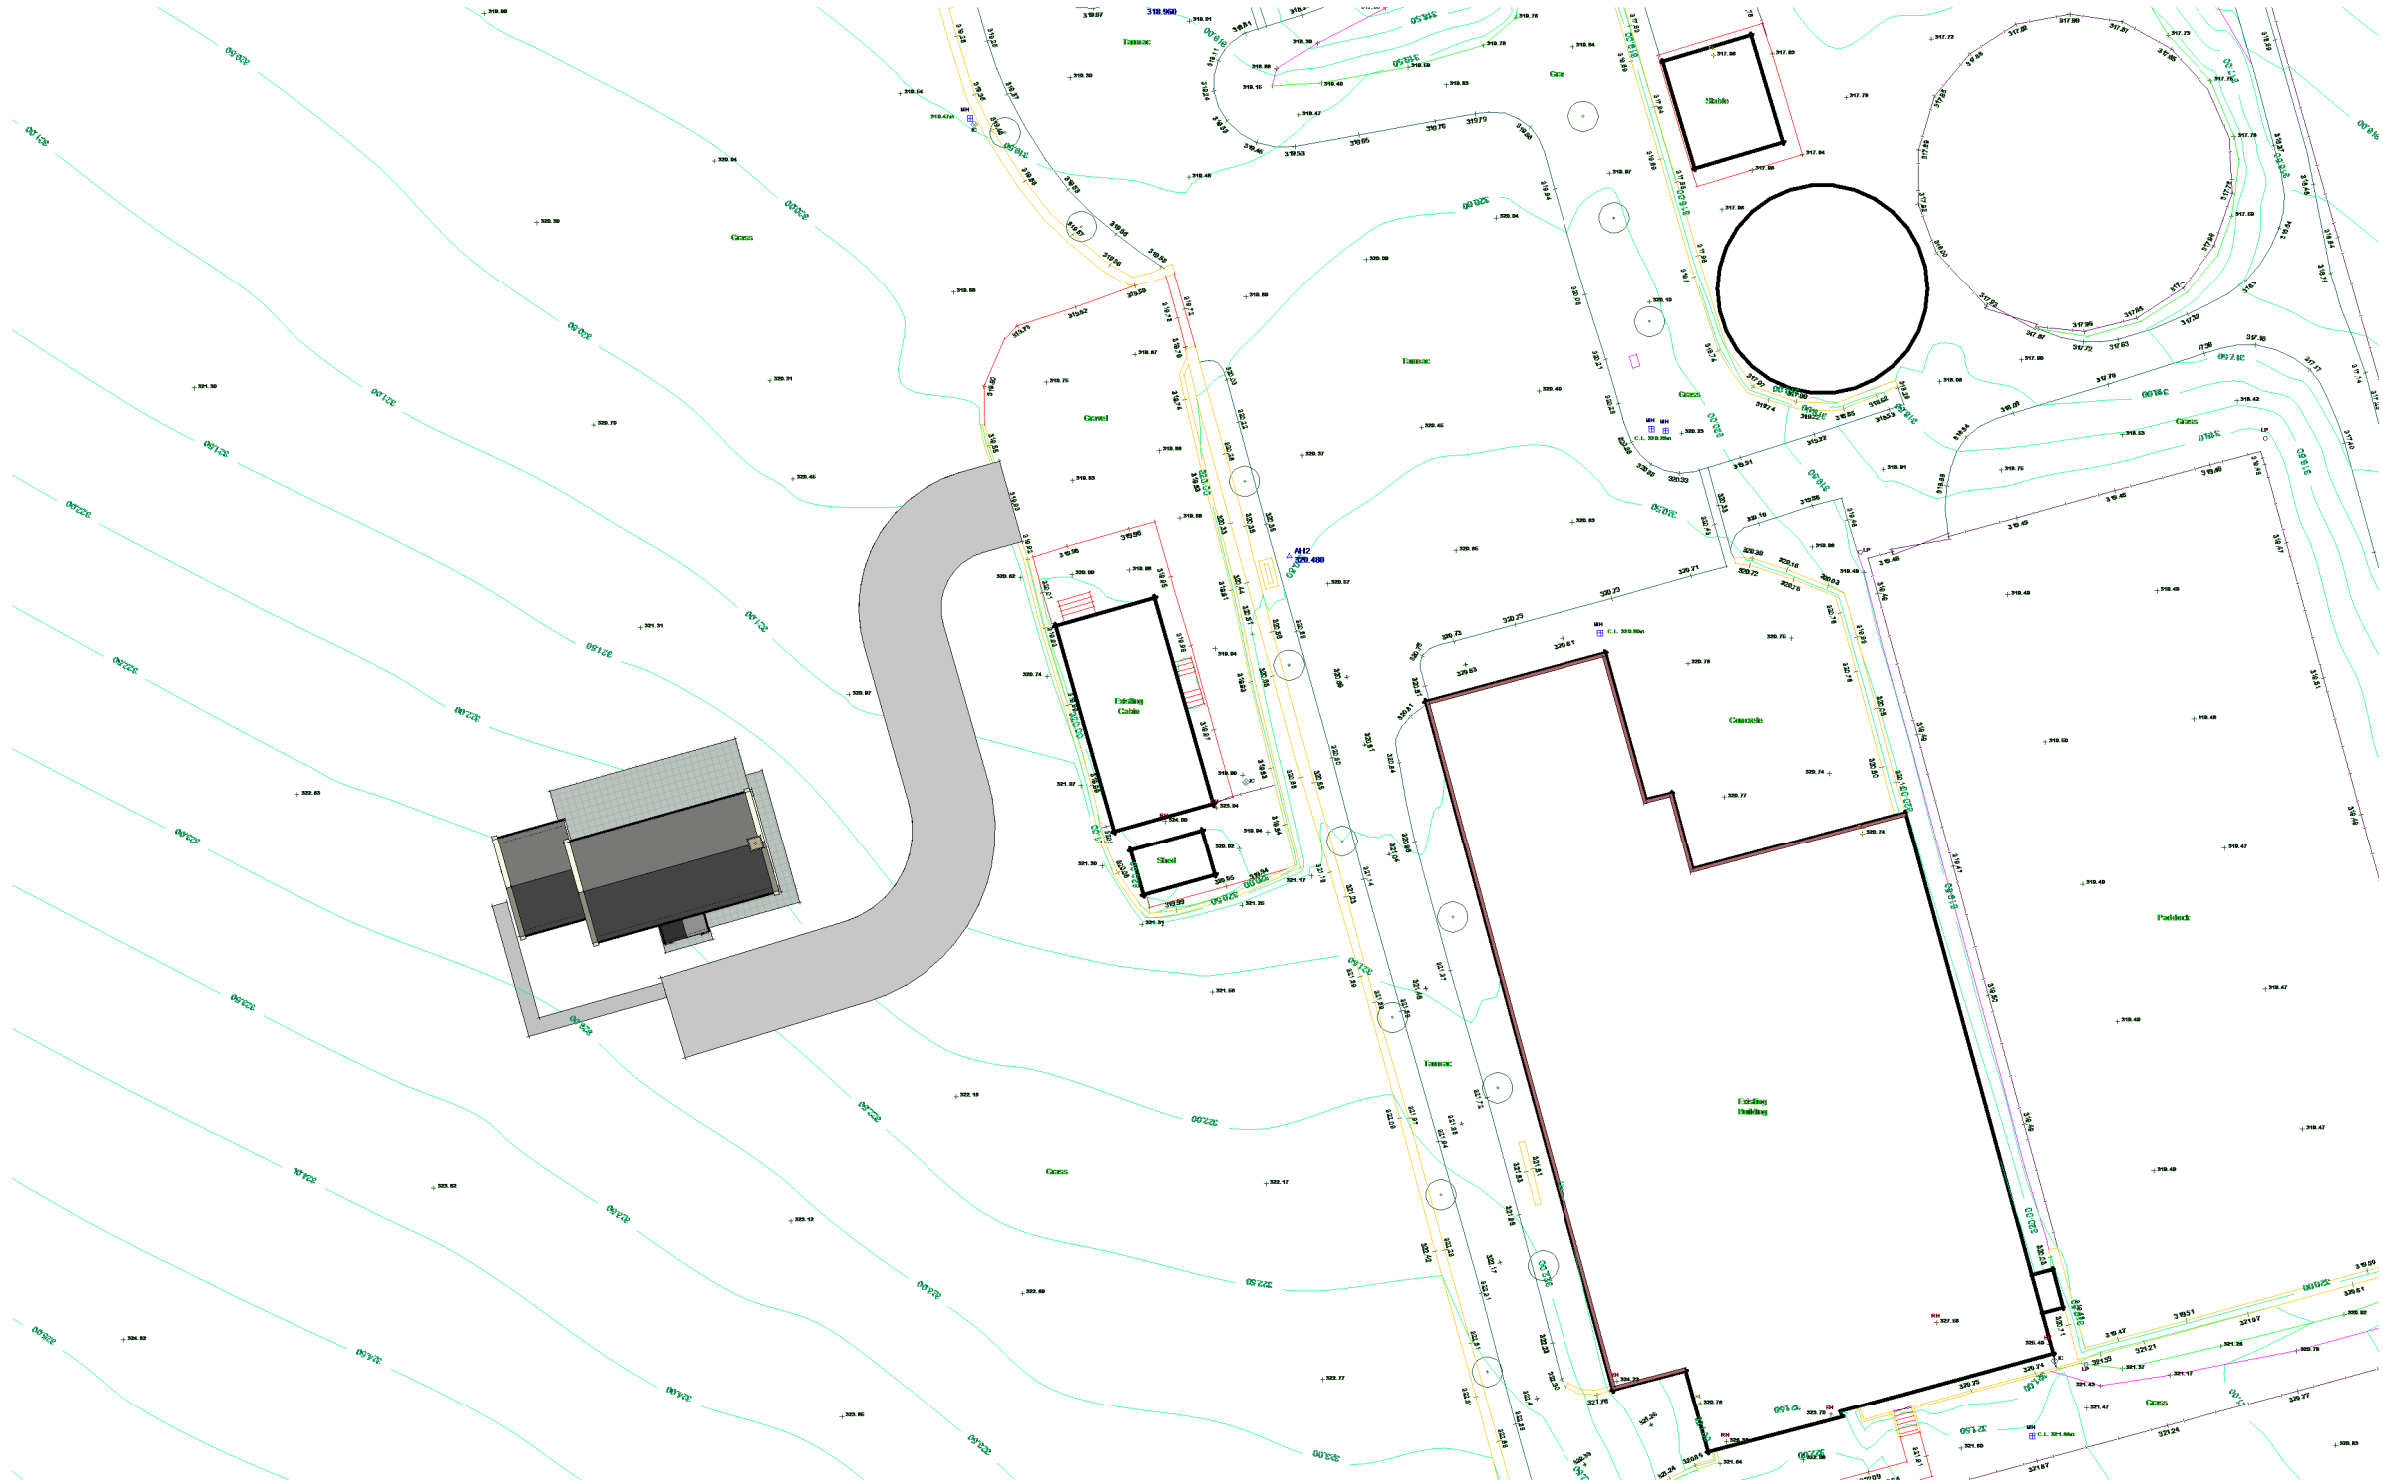

SITE LAYOUT
1 : 500



A	Office reduced in size	17Jun20
Rev.	Description	Date

SITE LAYOUT

Broadstone Farm

Pegasus

Urban Design