




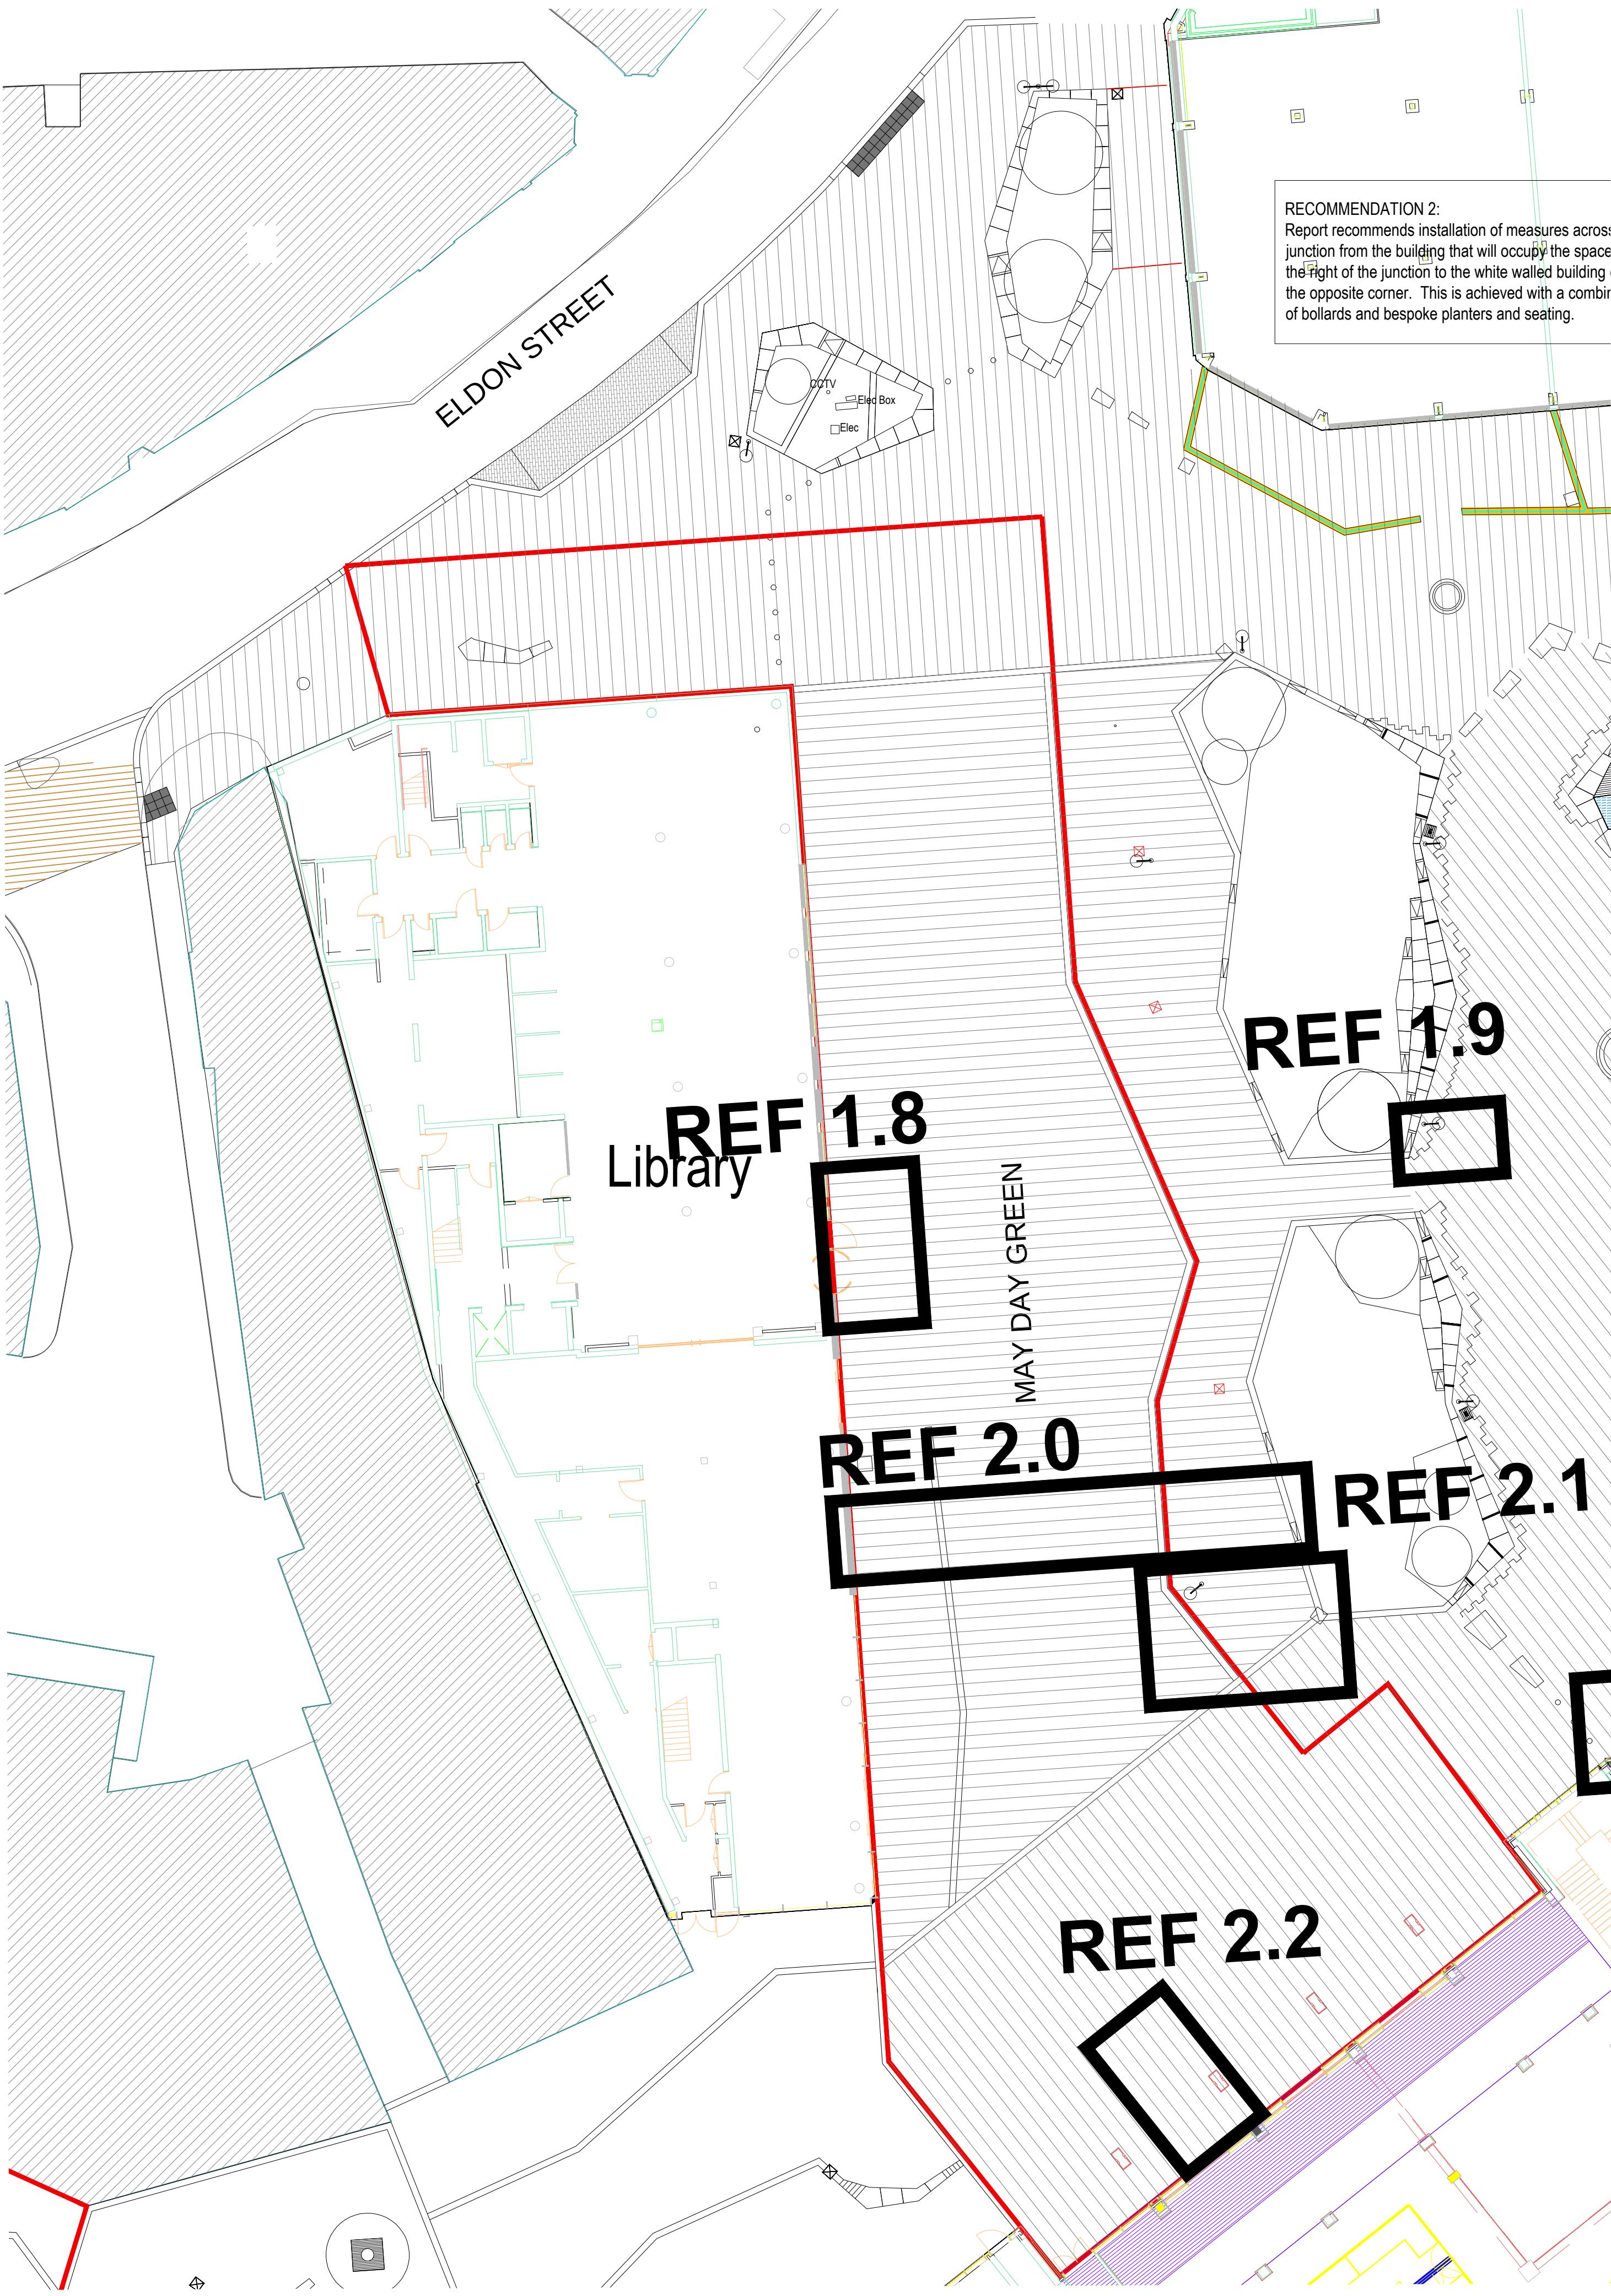


Paving Pattern Ref 1.8 - P5 & P17
Scale 1:20

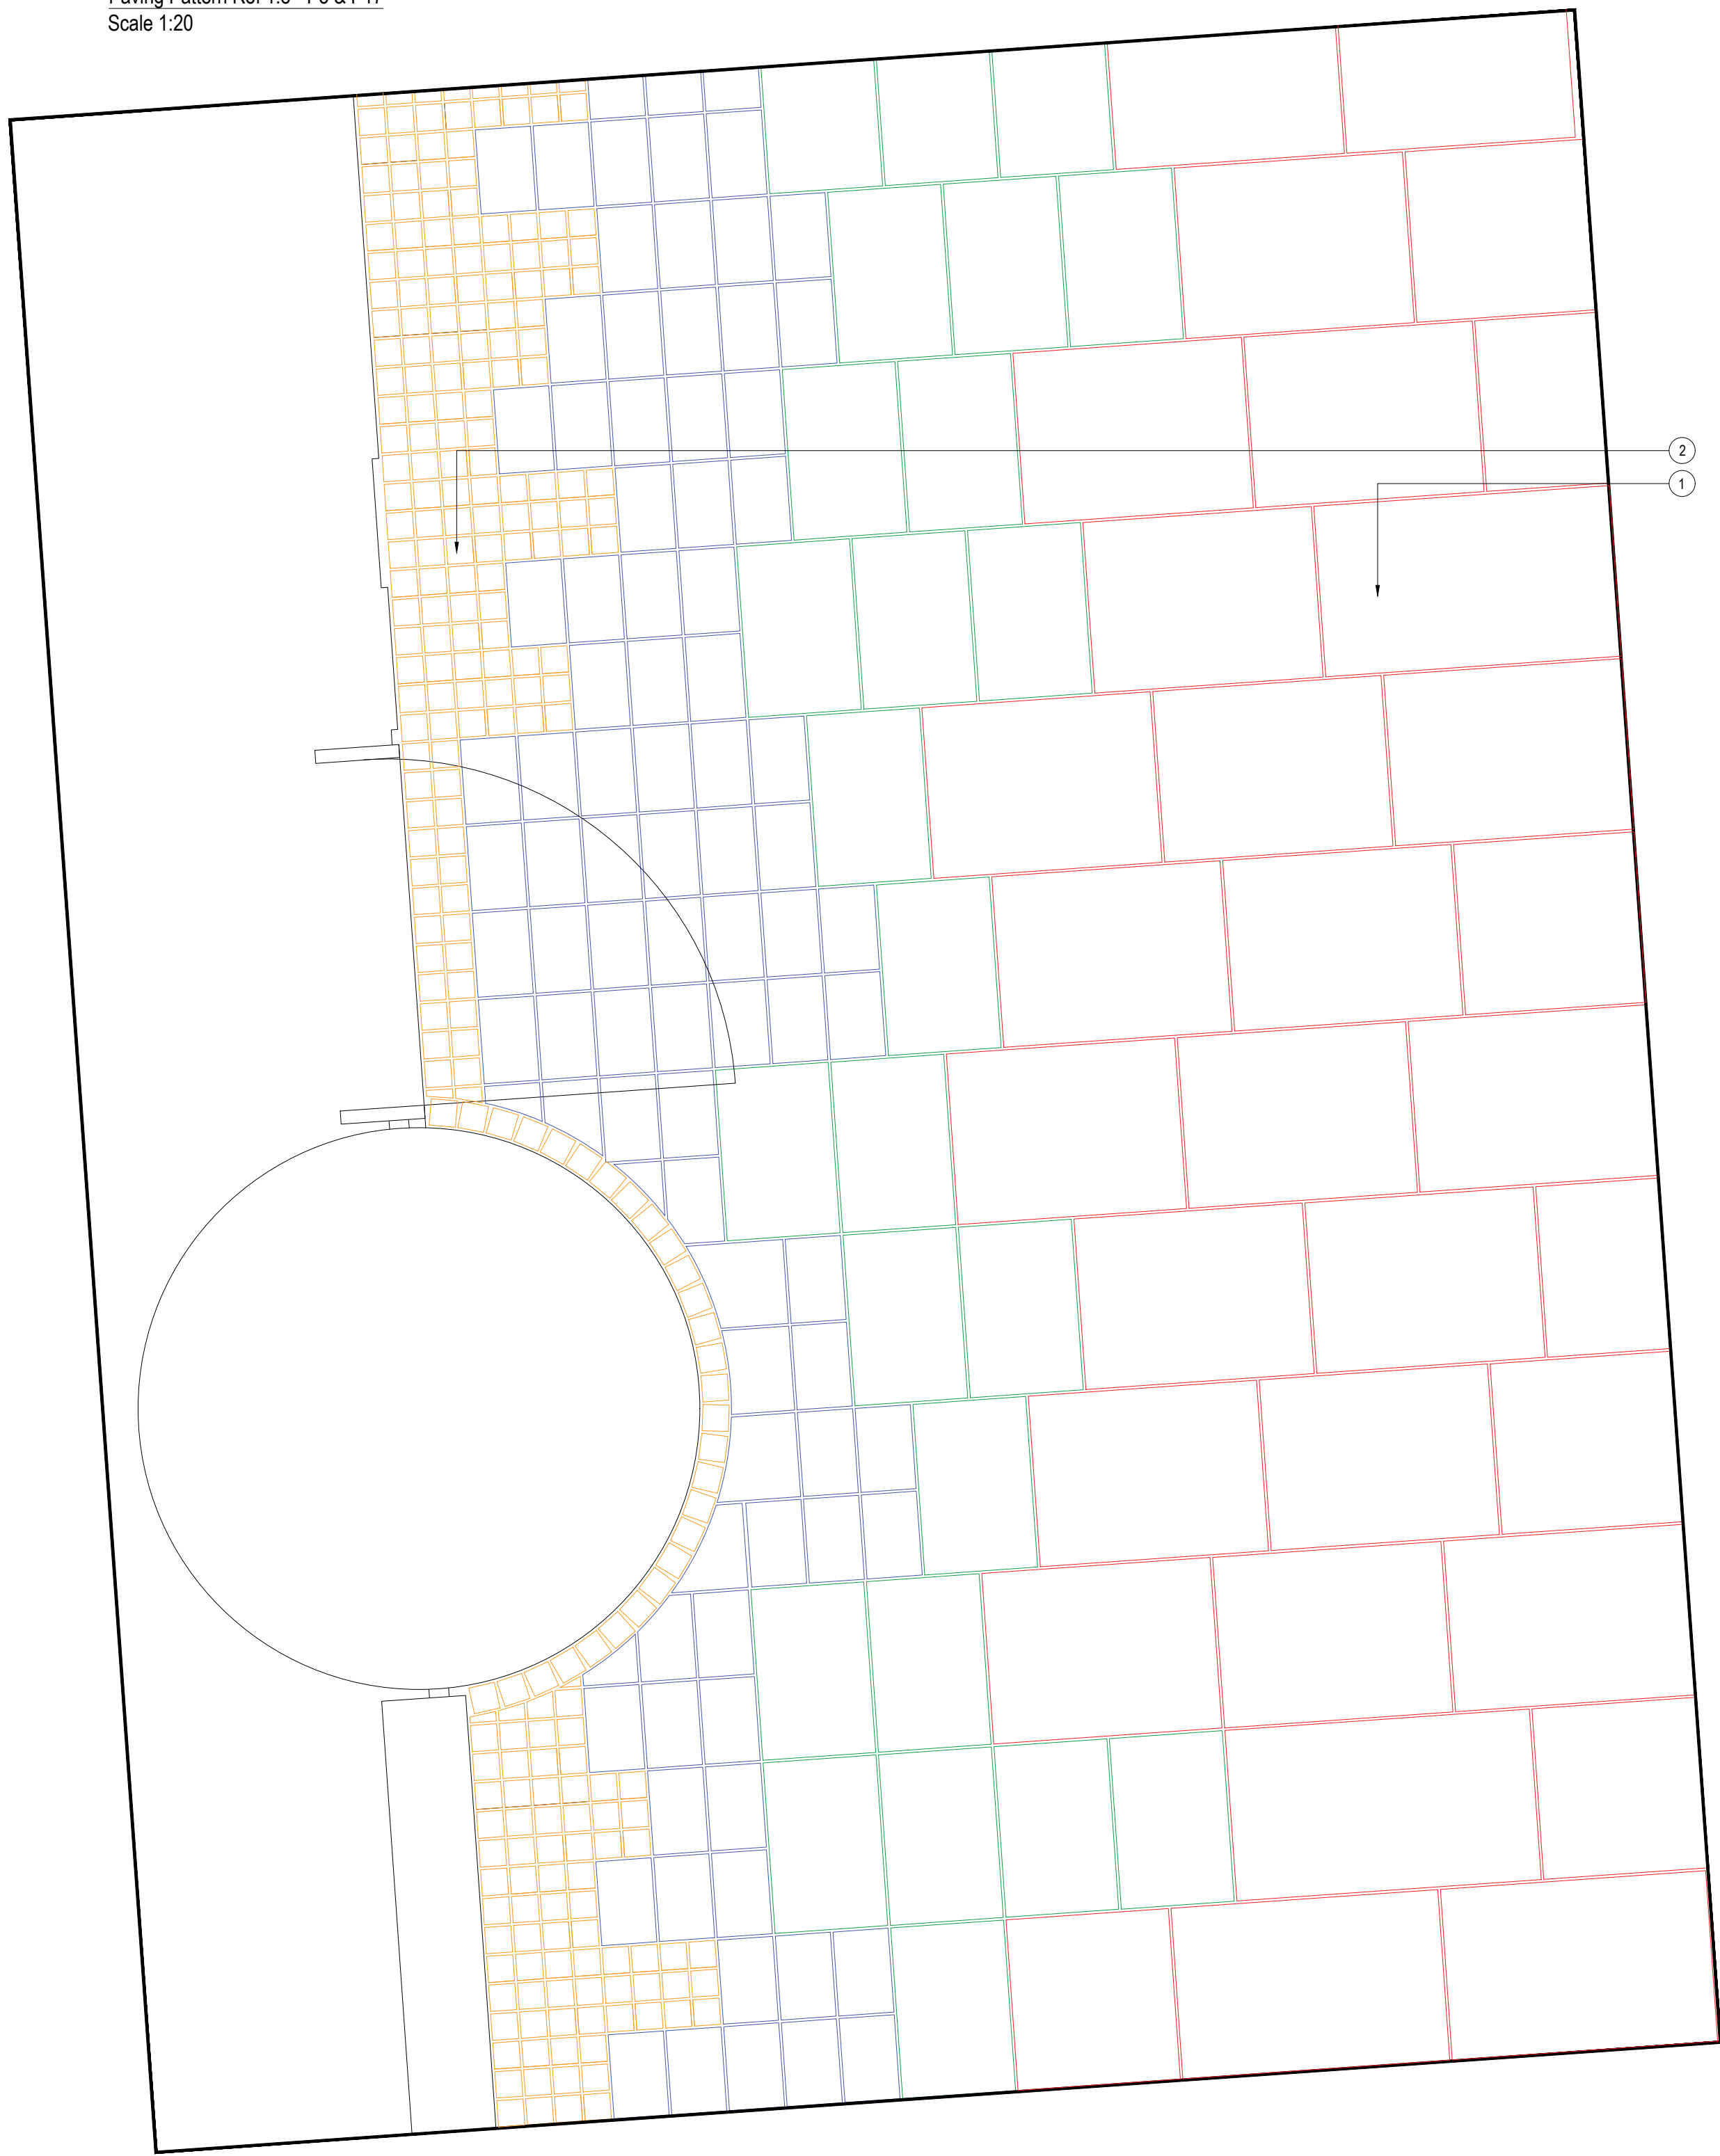

Paving Pattern Ref 1.9 - P5, P6, P17, W1 & T4
Scale 1:20

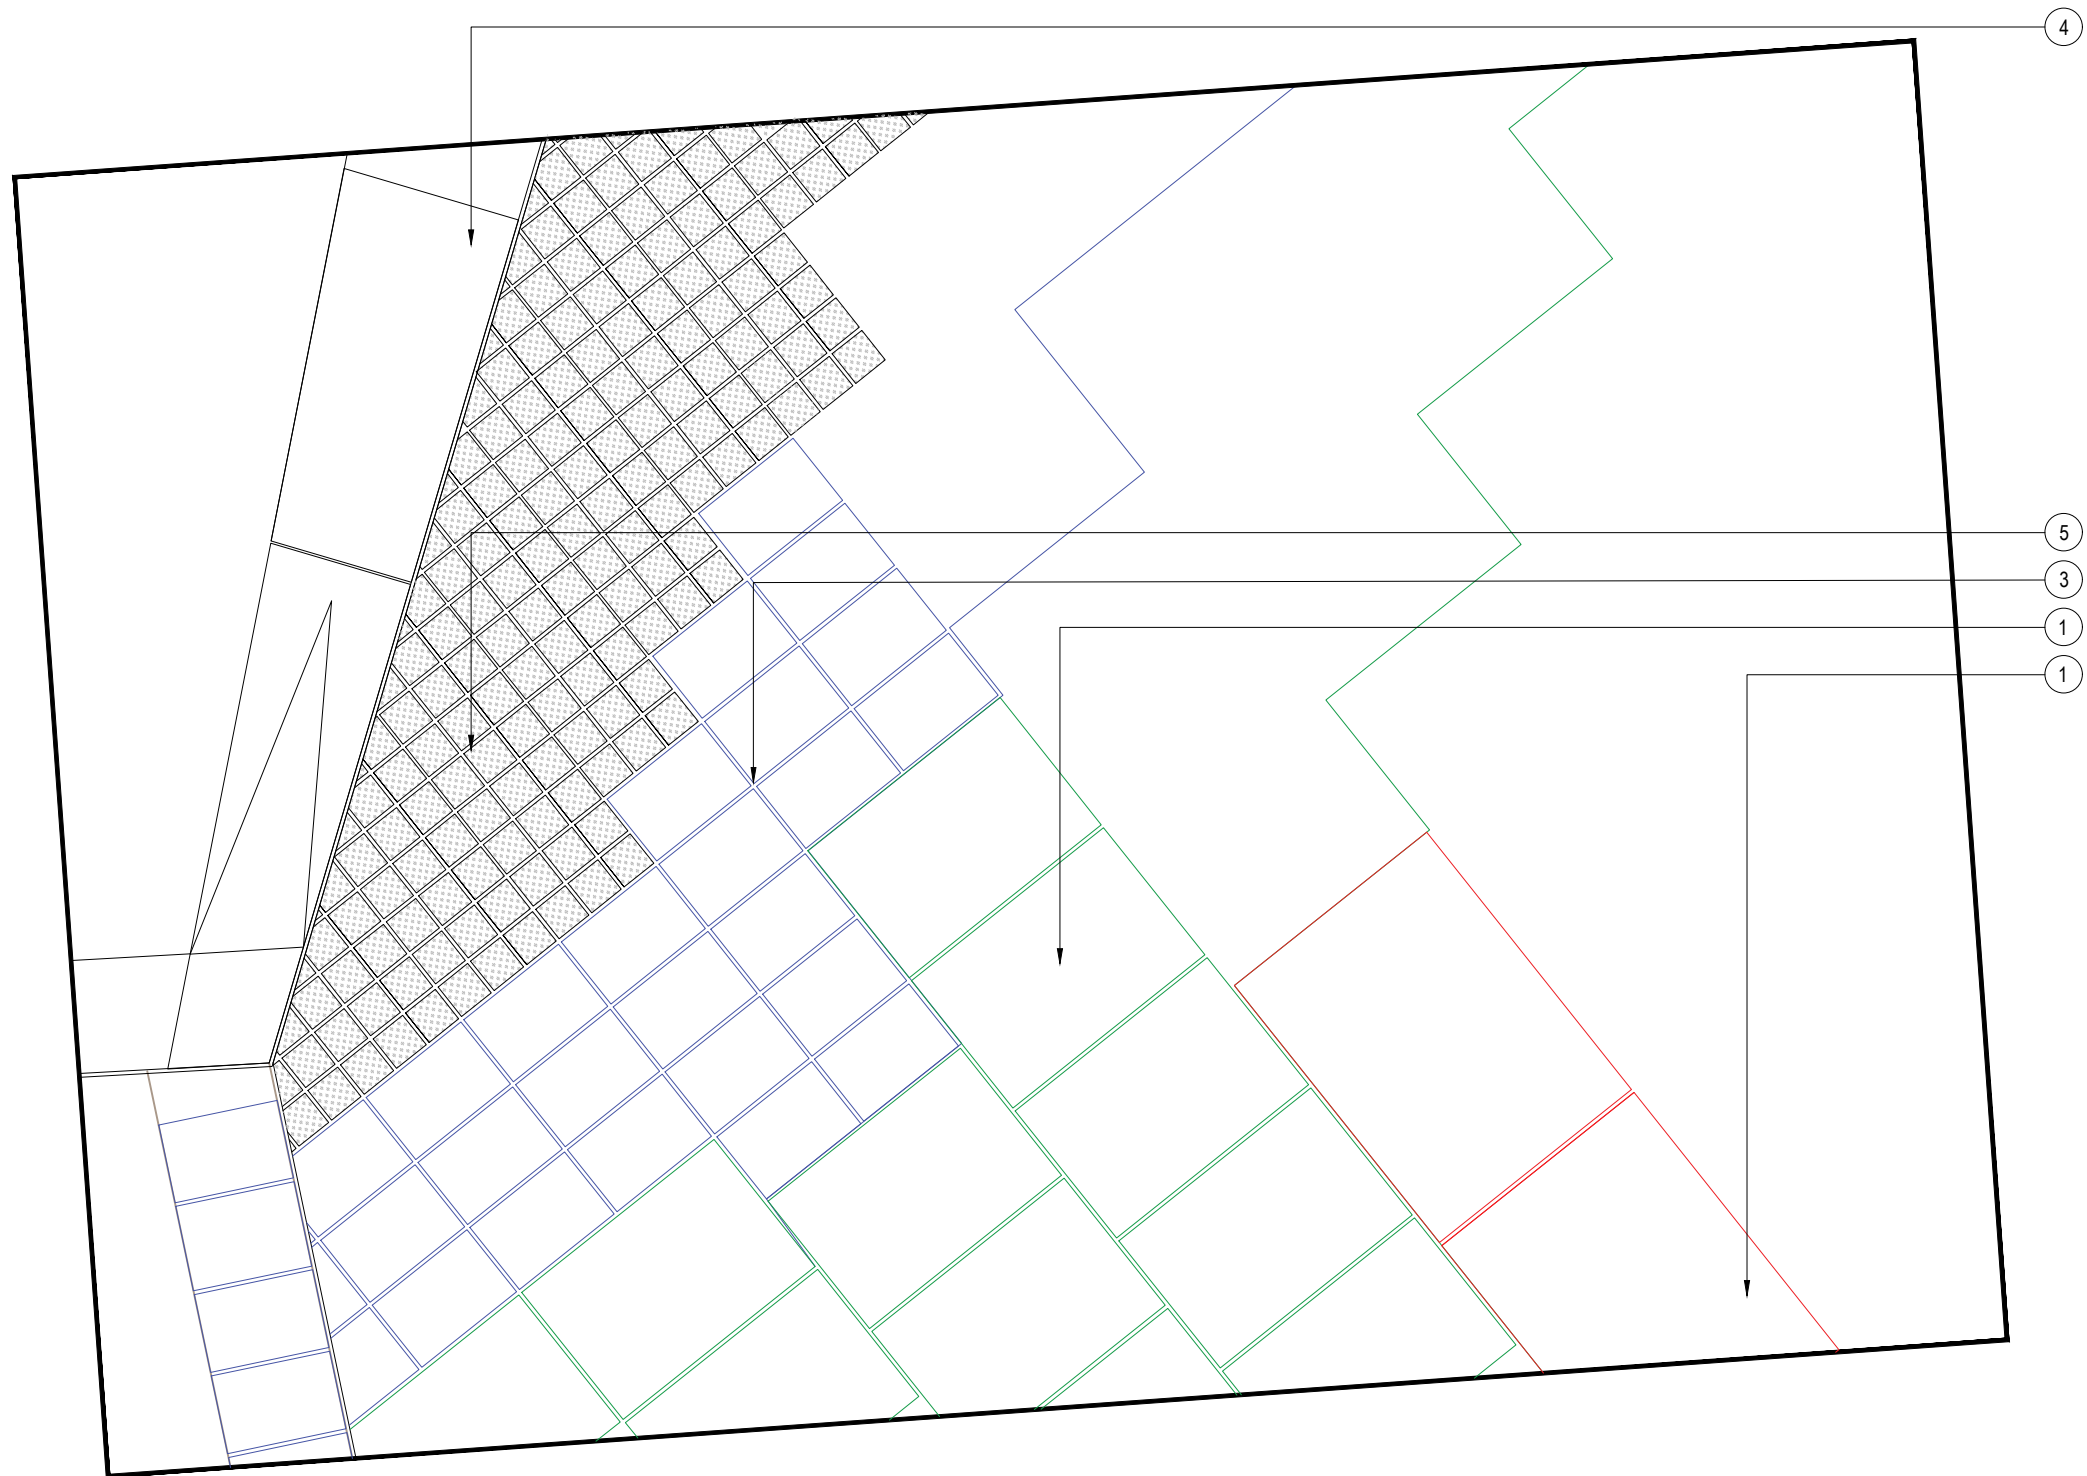

Paving Pattern Ref 2.0 - P5, P6 & P17
Scale 1:20

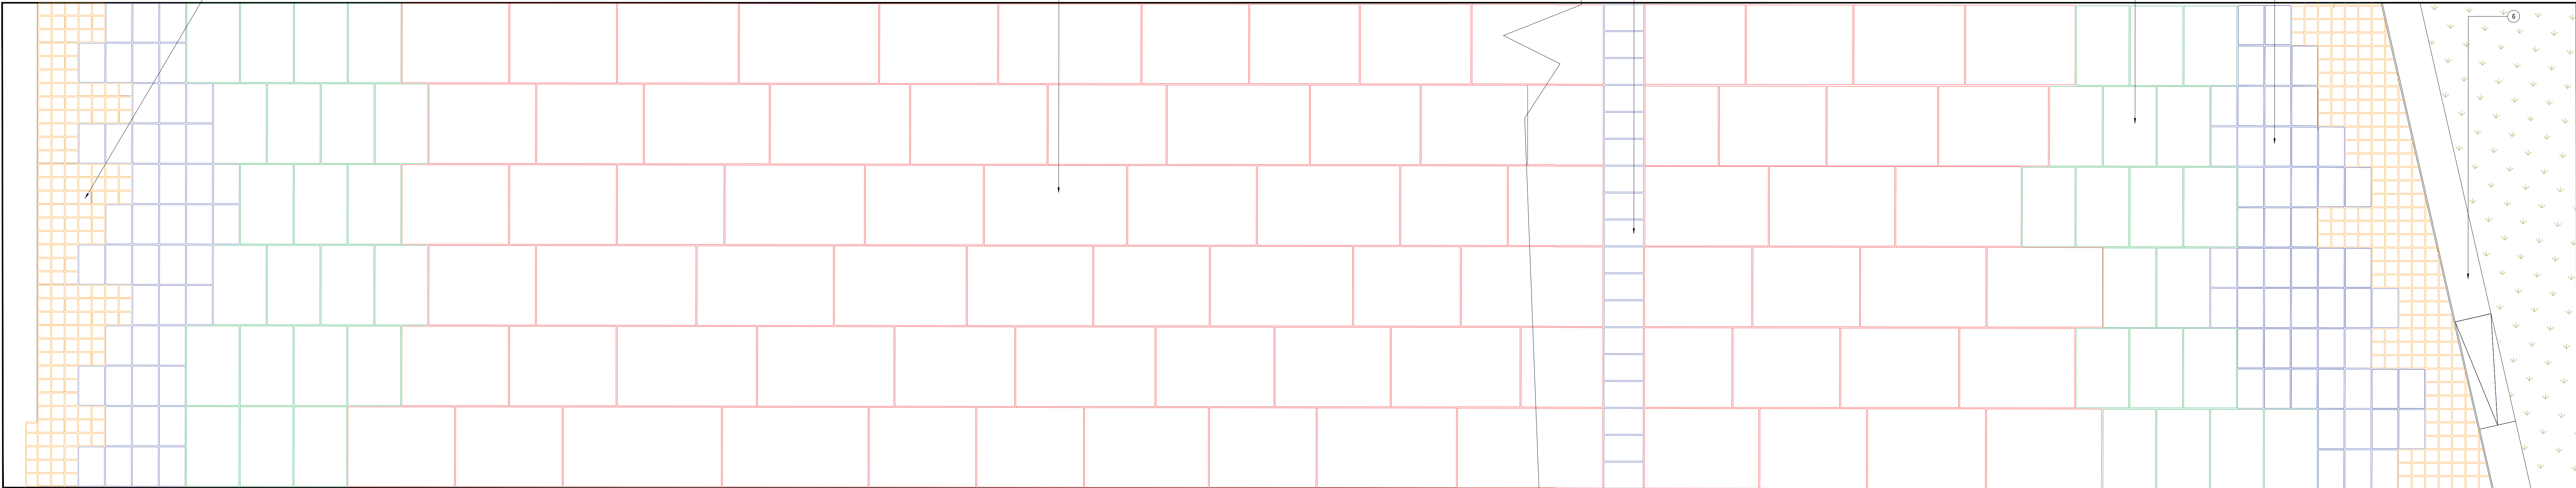


Notes:
• This drawing is copyright
• Do not scale dimensions from this drawing
• This drawing is to be read in conjunction with all other relevant drawings.
• All dimensions on this drawing are to be reported to the architect
• Do not modify any element of this drawing
• Use drawing only for proposed issues

North Sign / Key Plan

The following external model files are included within this drawing:

Paving Unit Sizes

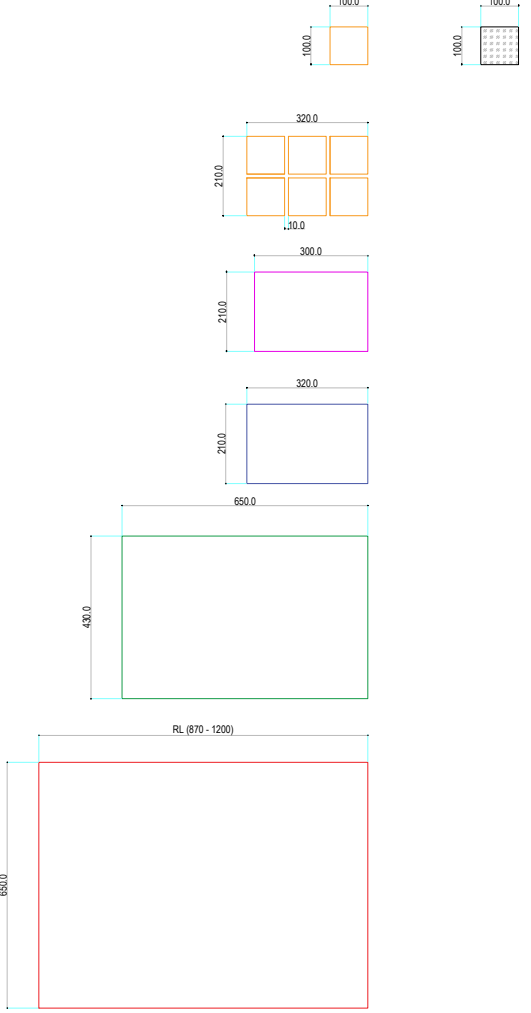

Legend

- 1 P5 Paving Type 5 - See NBS Q25 / 310
- 2 P17 Paving Type 17 - See NBS Q25 / 310E
- 3 T4 Trim Type 4 - See NBS Q10 / 120A
- 4 W1 Wall Type 1 - See NBS Q20 / 120A
- 5 P6 Paving Type 6 - See NBS Q25 / 330
- 6 K3 Kerb Type 3 - See NBS Q10 / 120C
- 7 T1 Trim Type 1 - See NBS Q10 / 120E

GENERAL NOTES

For all printing and before ground sub base construction please refer to engineers details.

D	18/05/20	Drawing updated following rotation of planters 1 and 2	NV	DW
C	14/12/18	Status amended to Comment and Approval	DW	DNK
B	23/10/18	Drawing title amended	JPH	DW
A	23/08/18	Issued for construction	FM	DW
Rev	Date	Revision Notes	Rev	Rev

Client Contractor

IBI Intelligence
Buildings
Infrastructure
www.ibigroup.com

Project
BARNESLEY PUBLIC REALM

Drawing Title
MAY DAY GREEN PAVING PATTERNS AND
SWATCHES [SHEET 1 OF 3]

Job Number	Drawing Original Date	PAS 1192 Status Code
50035	24/05/18	C
Scale@A0	Purpose	
1:20	COMMENT AND APPROVAL	

Drawing Number	Revision
BBTC_IBI_N1_L_G700_PL_00_02	D