



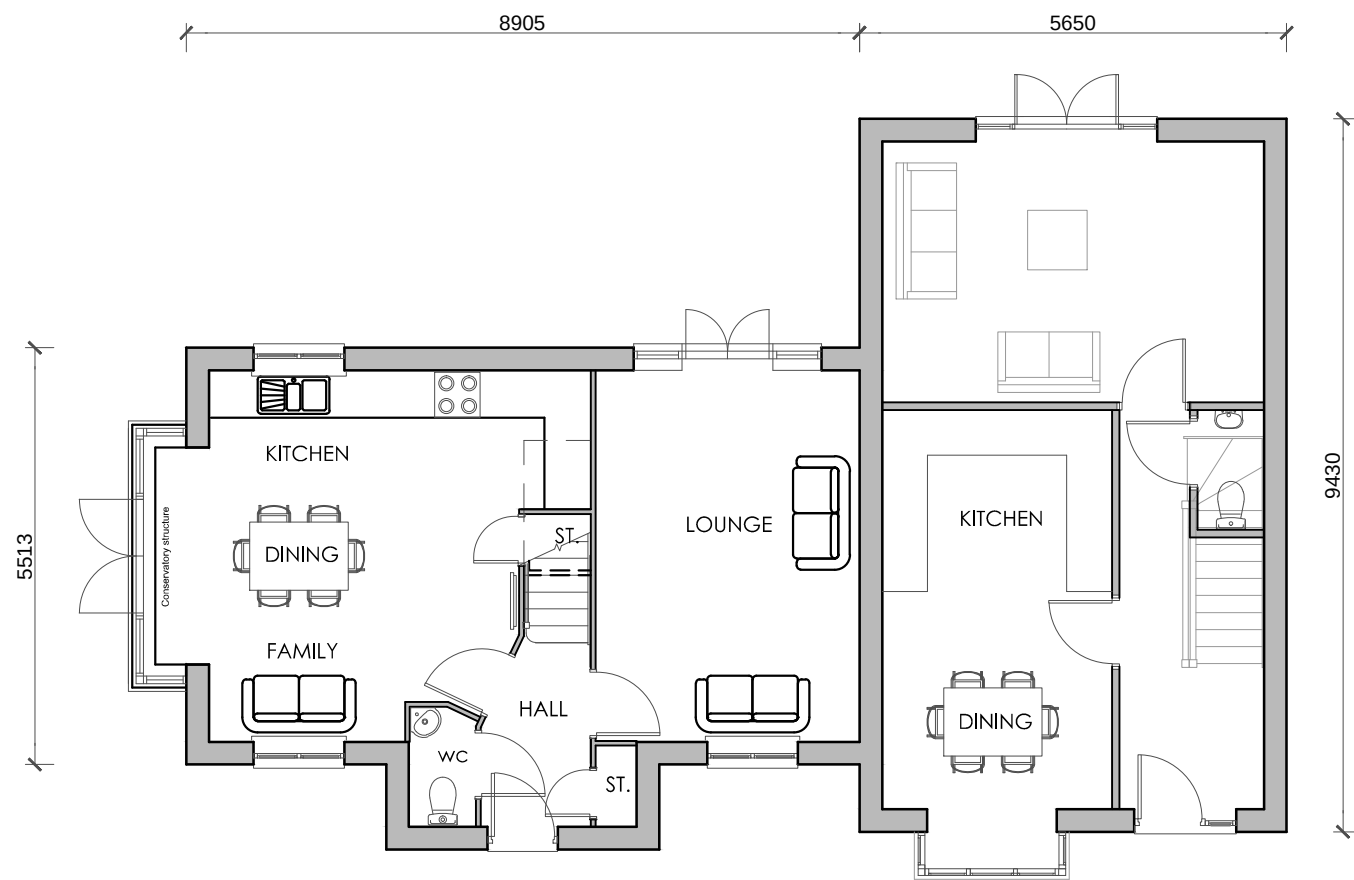

GROUND FLOOR PLAN
TYPE D

TYPE C

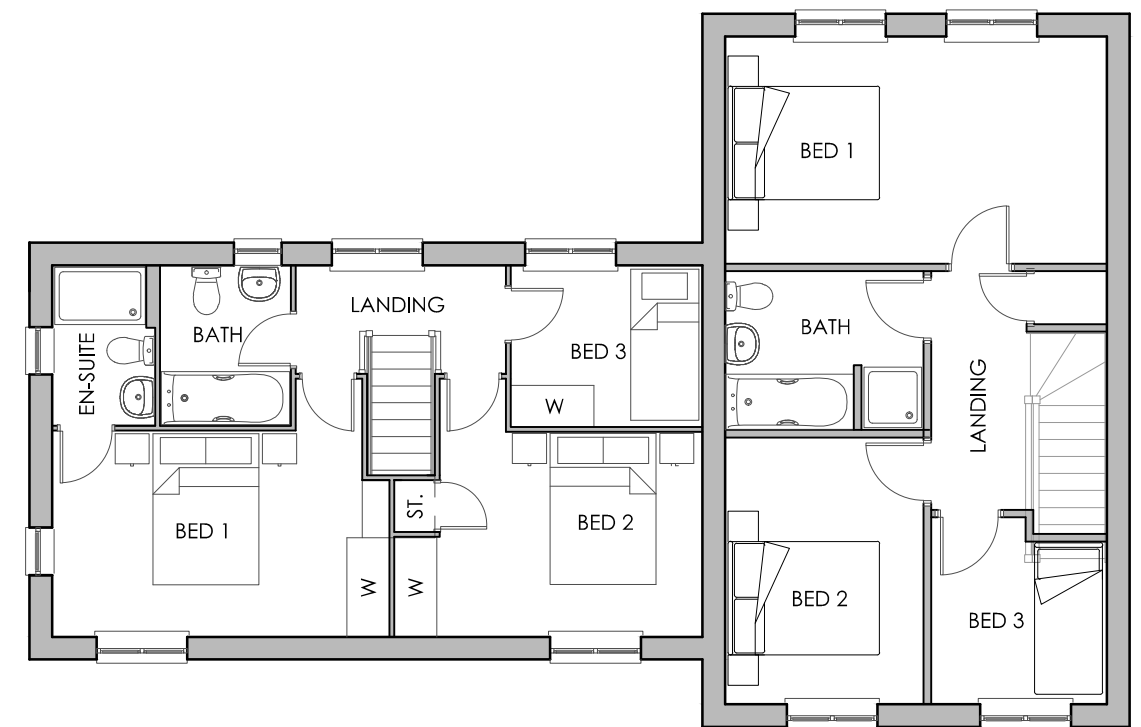

FIRST FLOOR PLAN

FLOOR PLANS PLOTS 7 & 8

Nov 2013

1:100

DWG No: LH/08 Rev: -

KSL DESIGN LTD